
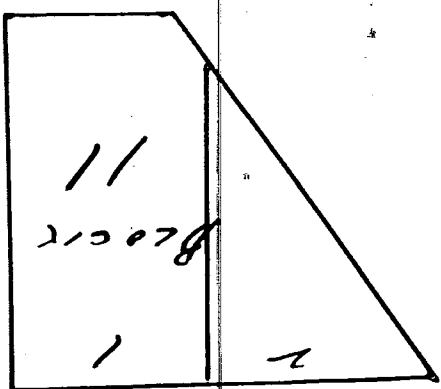
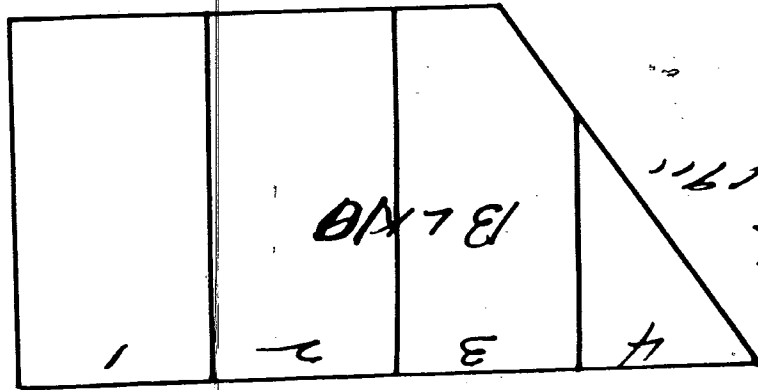
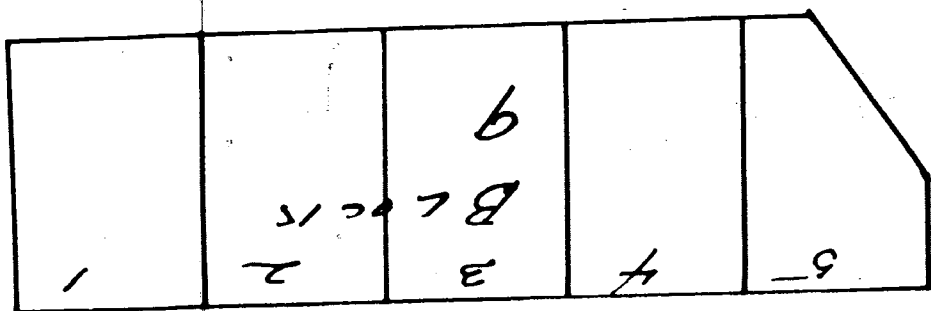
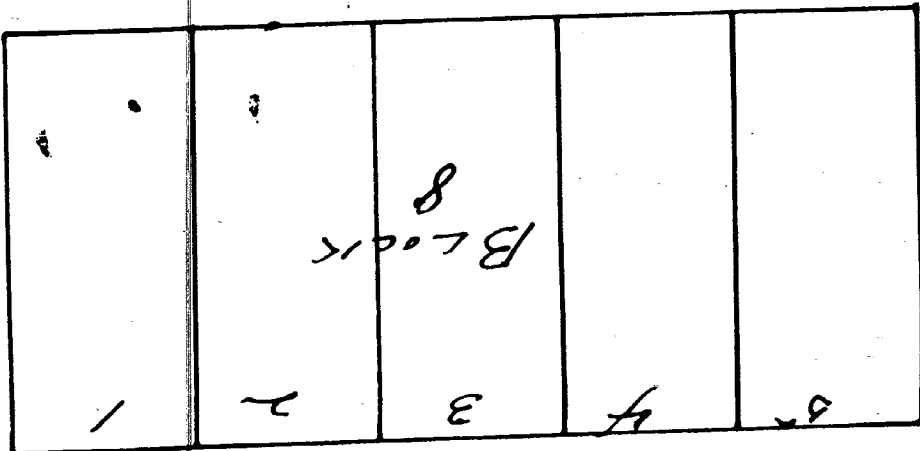
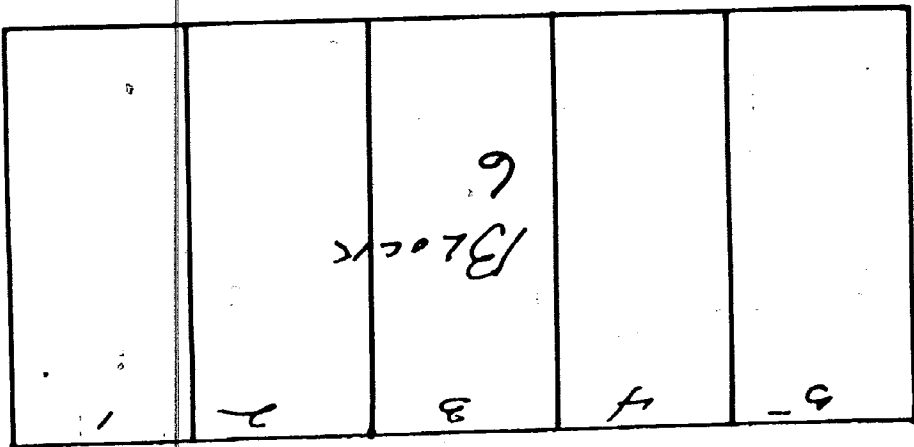
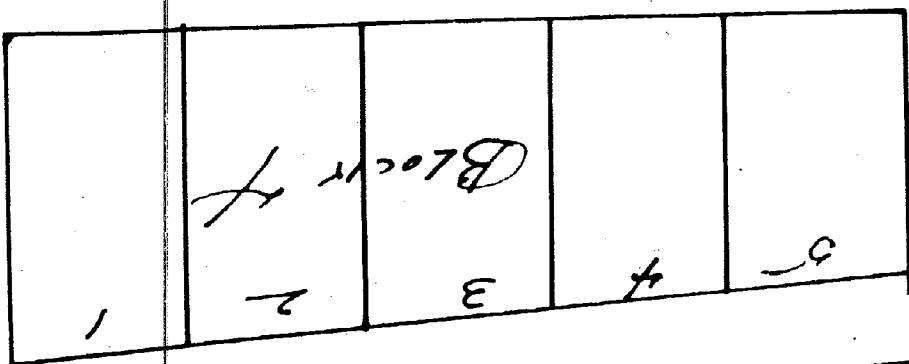
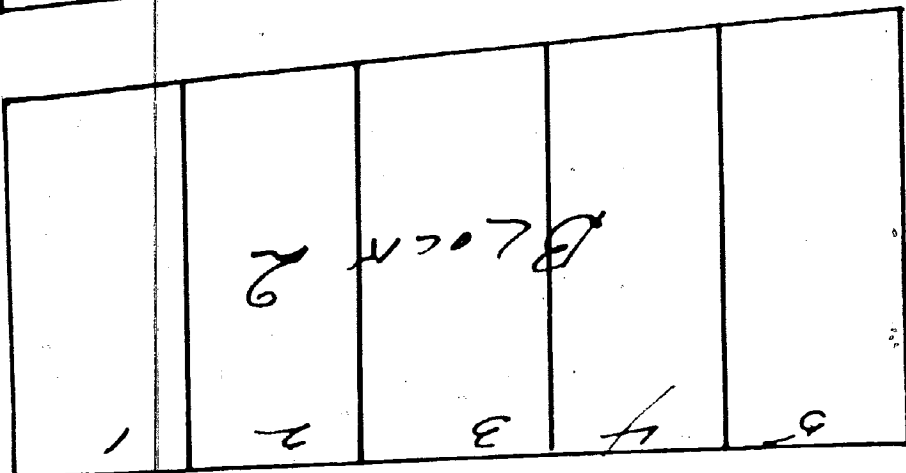
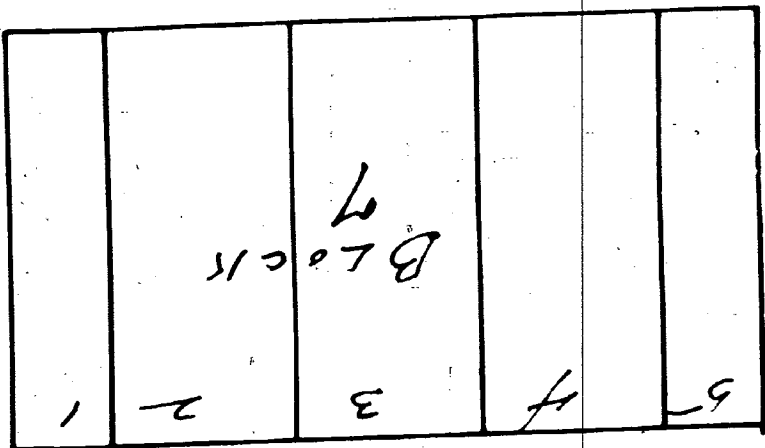
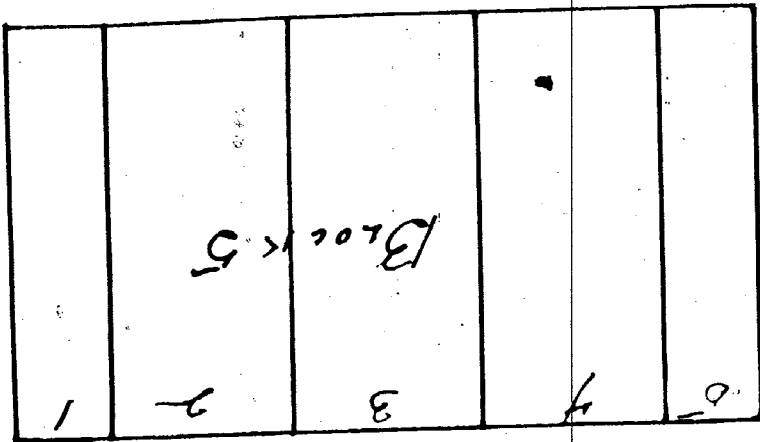
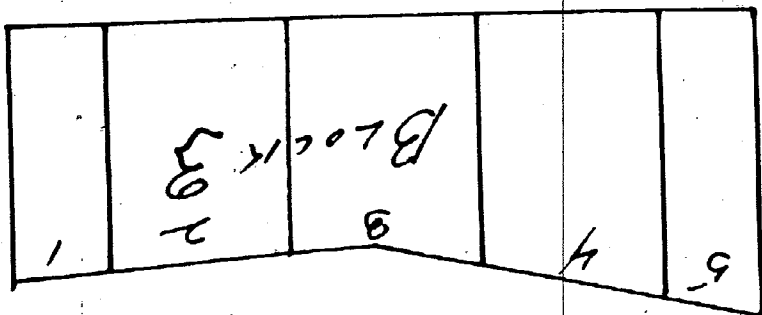


NEW GRANINGEN

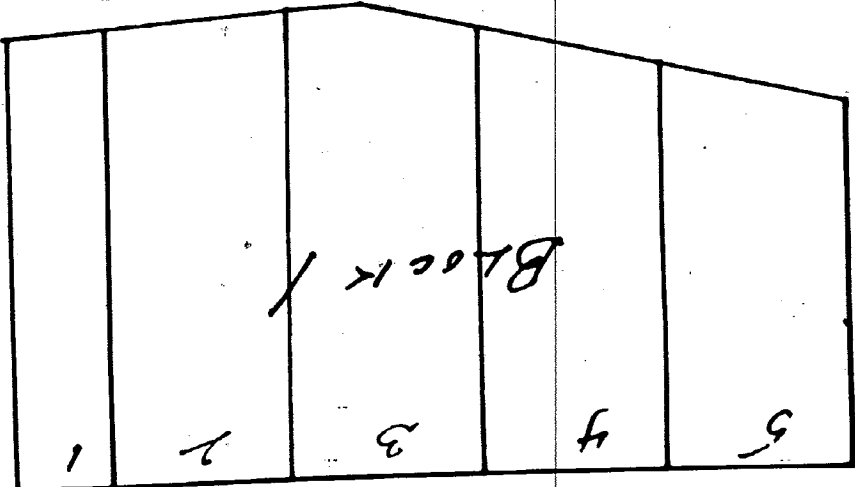

to build City and the
 Plot at a corner of
 the lot number 1 in
 the vicinity of the
 being made under the
 information of the
 by survey. The lot is
 located the 10 day of
 May 6. 1888.