

5

WISCONSIN


Mason Eastman Co Surveyor

OTTAWA CO

4213

June 1849

Sum 10000 10000

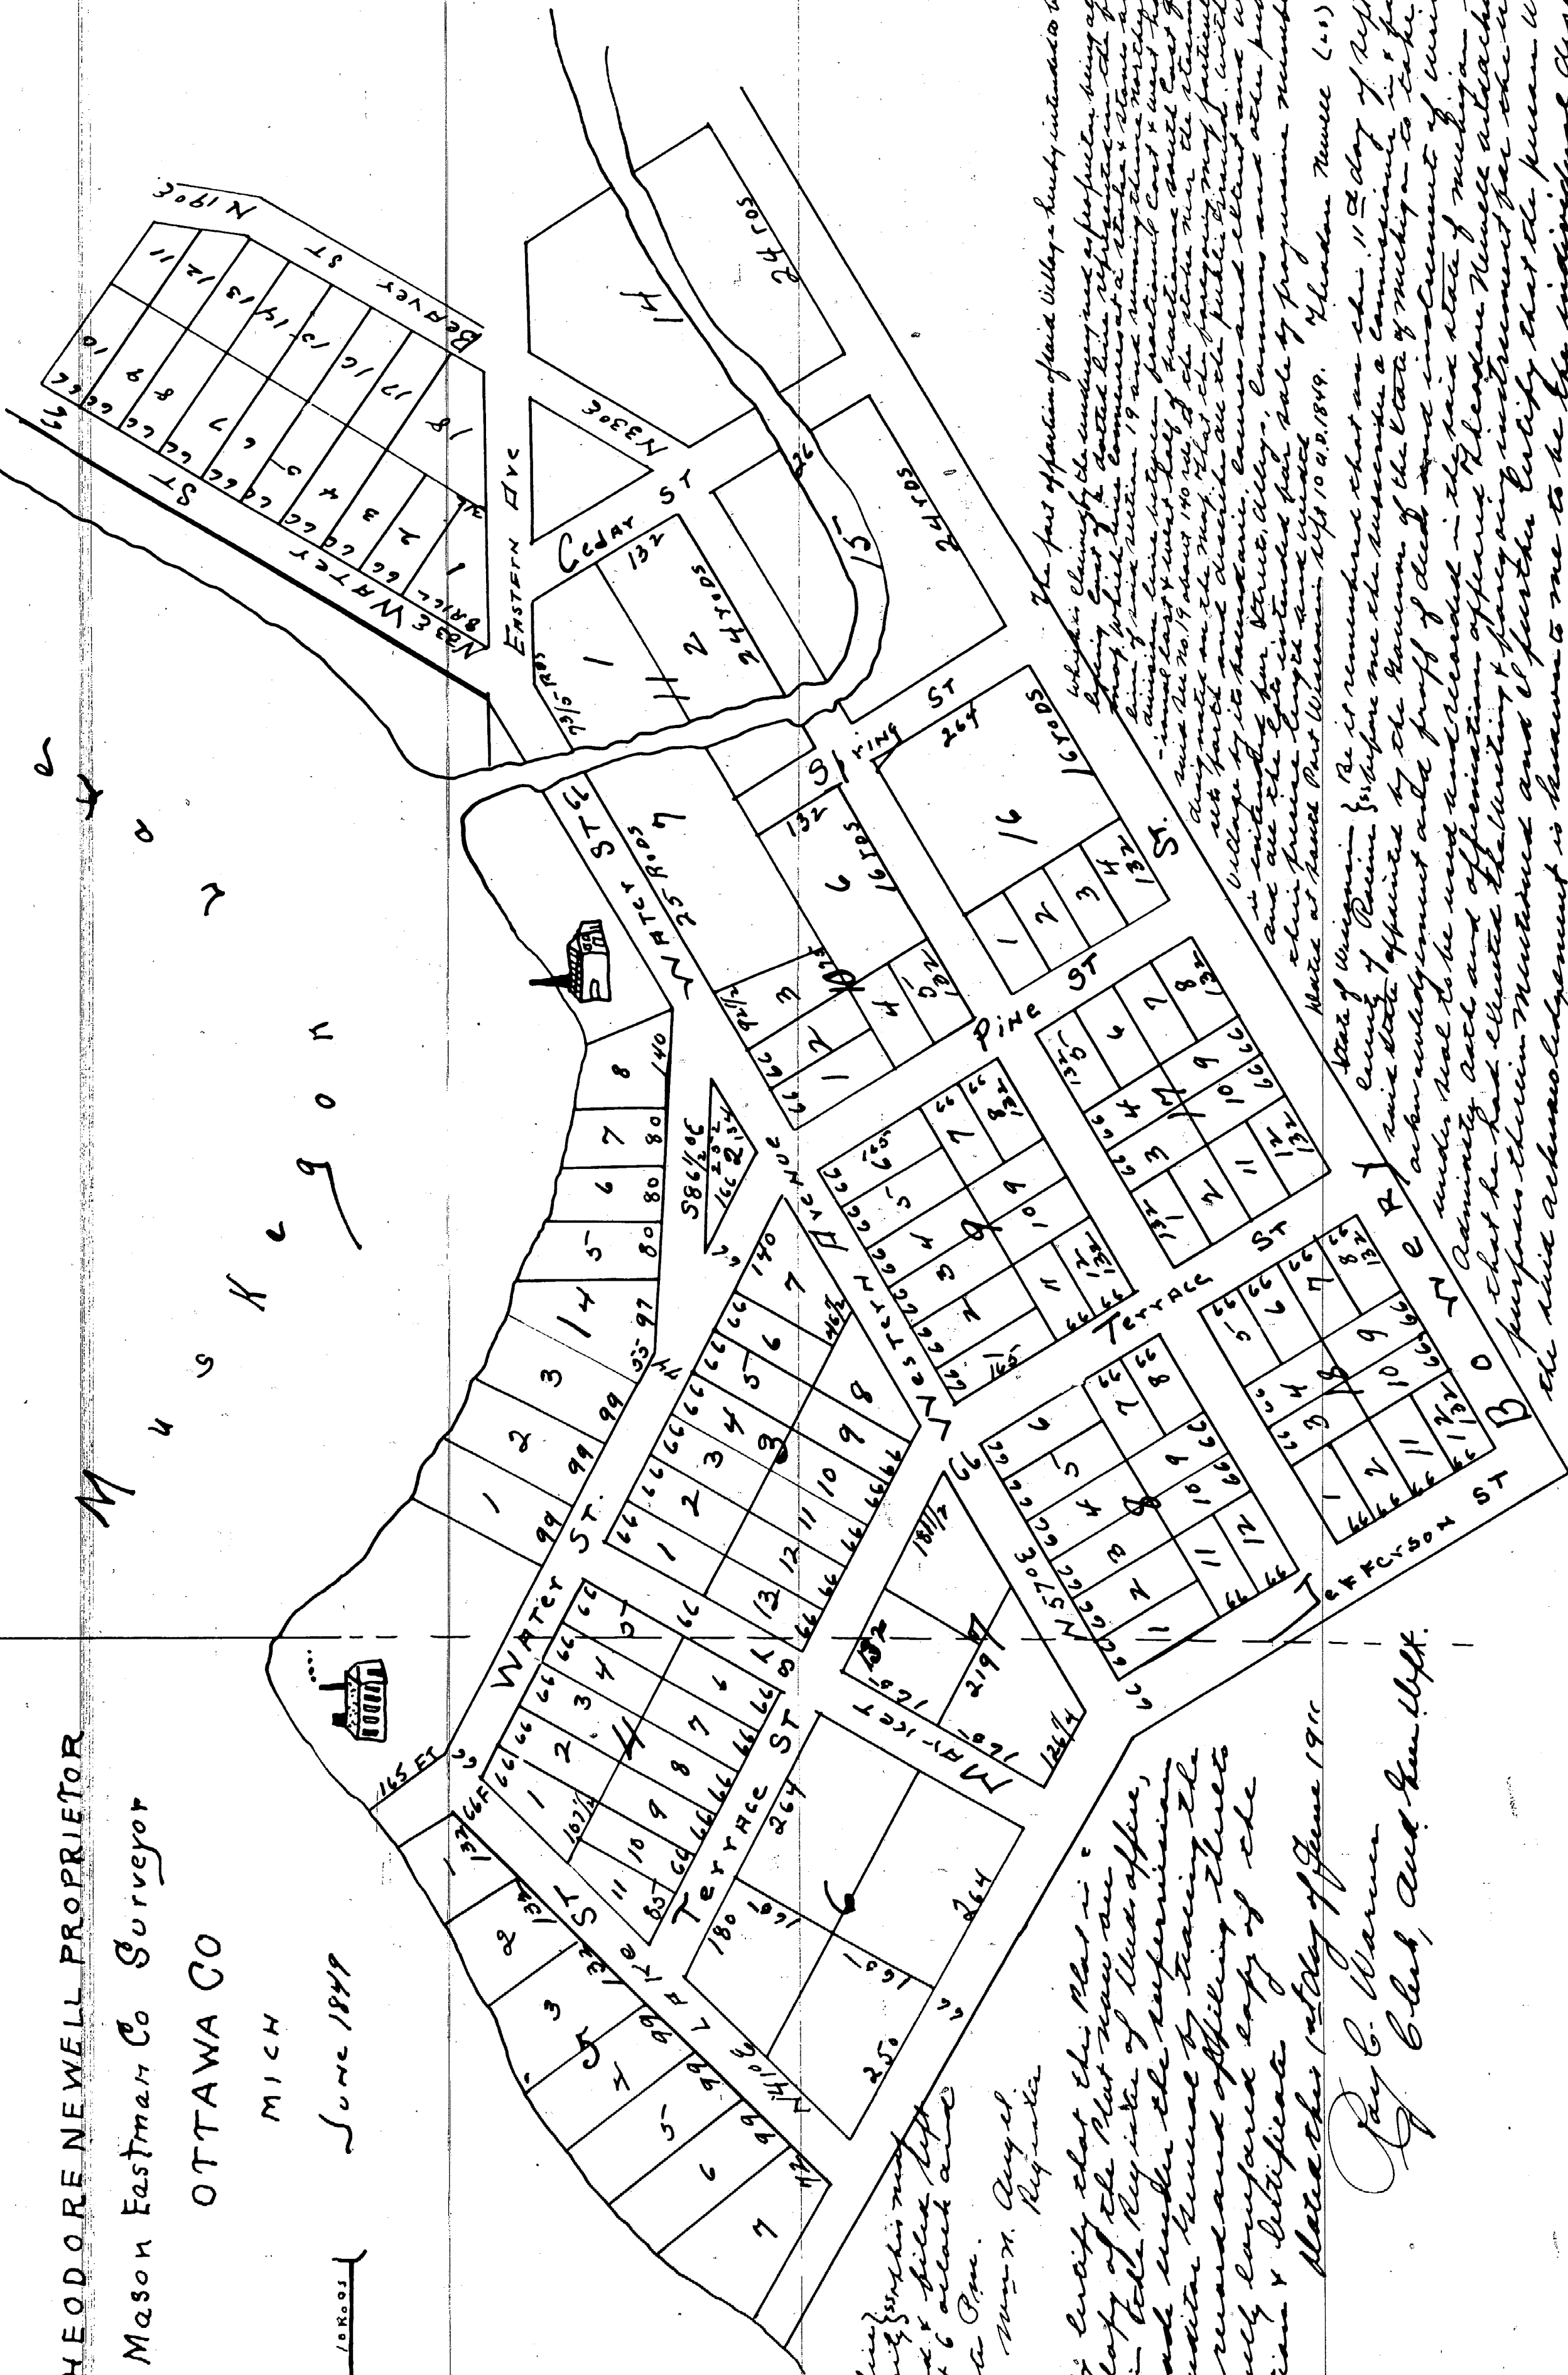

Register Office,
Attaulslawing, { ex his m^o
was received & filed. Left
22. 1849 at 6 o'clock and
30 minute P.M.

Mar 22. Aug 21.
Regester

I hereby certify that the Plat is a correct copy of the Plat now on record in the Registry of Lands office, being made under the supervision of the Auditor General by tracing the Plat on record and affixing thereto a carefully compared copy of the Declaration & Certificate.

Maria Theresa 1st Day of June 1911

Pay C. Warner

Clark, and Hamblett.

165005
The part opposition of said Village - Society intended to be described
which is through the coming out as perfecting being off that
being east of a better line representing the partying
shop which was commenced at a stake & stands on the said
line of said section 14 and running thence north by an old
division line between fractions south east half of town
- in said township & west half of fraction as south east quarter of
said Sec 70 19 about 140 ft. of the stake near the stream north
any more on the map that the partying may particularly give
set forth and describe all the public lands within said
Village by its boundaries, corners and stand and what is
in withstanding for Street, Alley, Commons and other public purposes
we are the Epts intended for sale by programme number and
in these length and width
at Rand Post Wisconsin Sept 10 10 1849. W. Hudson Russell (20)

State of Wisconsin Sept 10 A.D. 1849. Theodore Russell (vs)

State of Wisconsin Be it remembered that on this 11th day of Sept. A.D. 1849
County of Racine before me the undersigned a Commissioner in & for the
said State appointed by the Governor of the State of Michigan to take the
acknowledgment and proof of deed and instrument of writing
under seal to be used and recorded in the said State of Michigan and to
administer oath and affirmation appearing Theodore Russell attached hereby and
that he had elected the writing & foregoing instrument for the use &
purposes therein mentioned and to further certify that the person who made
the said acknowledgment is known to me to be the individual described
in and who executed the said

FORWARD TO
STATE TREASURER

PET. # 6034

such event the petitioner or assigns shall be liable for all costs incidental to the repair of such broken or damaged utility, *Books 29-33*
P. 1402-7

Wayne

All of the foregoing in the following subdivisions:

1. Plat of Crawford's Subdivision of part of the Antoine Beaubien Farm as recorded in Liber 49, Page 495, Deeds, Wayne County records. *11266*
2. Plat of Crane and Wesson's Section of the Antoine Beaubien Farm, north of Elizabeth Street, Detroit, Michigan, as recorded in Liber 1, Page 9, Plats, Wayne County records, *10689*
3. Plat of the Subdivision of the Charles Moran Farm, between Gratiot and Indiana Streets, City of Detroit, Wayne County, Michigan, as recorded in Liber 1, Page 254, Plats, Wayne County records, *10516*
4. Plat of the Subdivision of the Louis Moran Farm between Fort and Elizabeth Streets, as recorded in Liber 55, Pages 243 and 244, Deeds, Wayne County records, *10717*
5. Plat of the Crane and Wesson Section of the Louis Moran Farm as recorded in Liber 1, Page 58, Plats, Wayne County records, *11407*
6. Plat of that part of Claim No. 181 north of Jefferson Avenue for the heirs of Antoine Rivard as subdivided into lots April 19, 1841, as recorded in Book 12, Pages 348, 349, 350, and 351, City Records, Probate File 998, *7990*
7. Plat of the Subdivision of Outlot 181, Rivard Farm, as recorded in Liber 1, Page 111, Plats, Wayne County records, *11318*
8. Plat of the Subdivision of part of Lot No. 182, Rivard Farm, Surveyed by Thomas Campau, as recorded in Liber 41, Page 449, Deeds, Wayne County records, *11277*