
10319

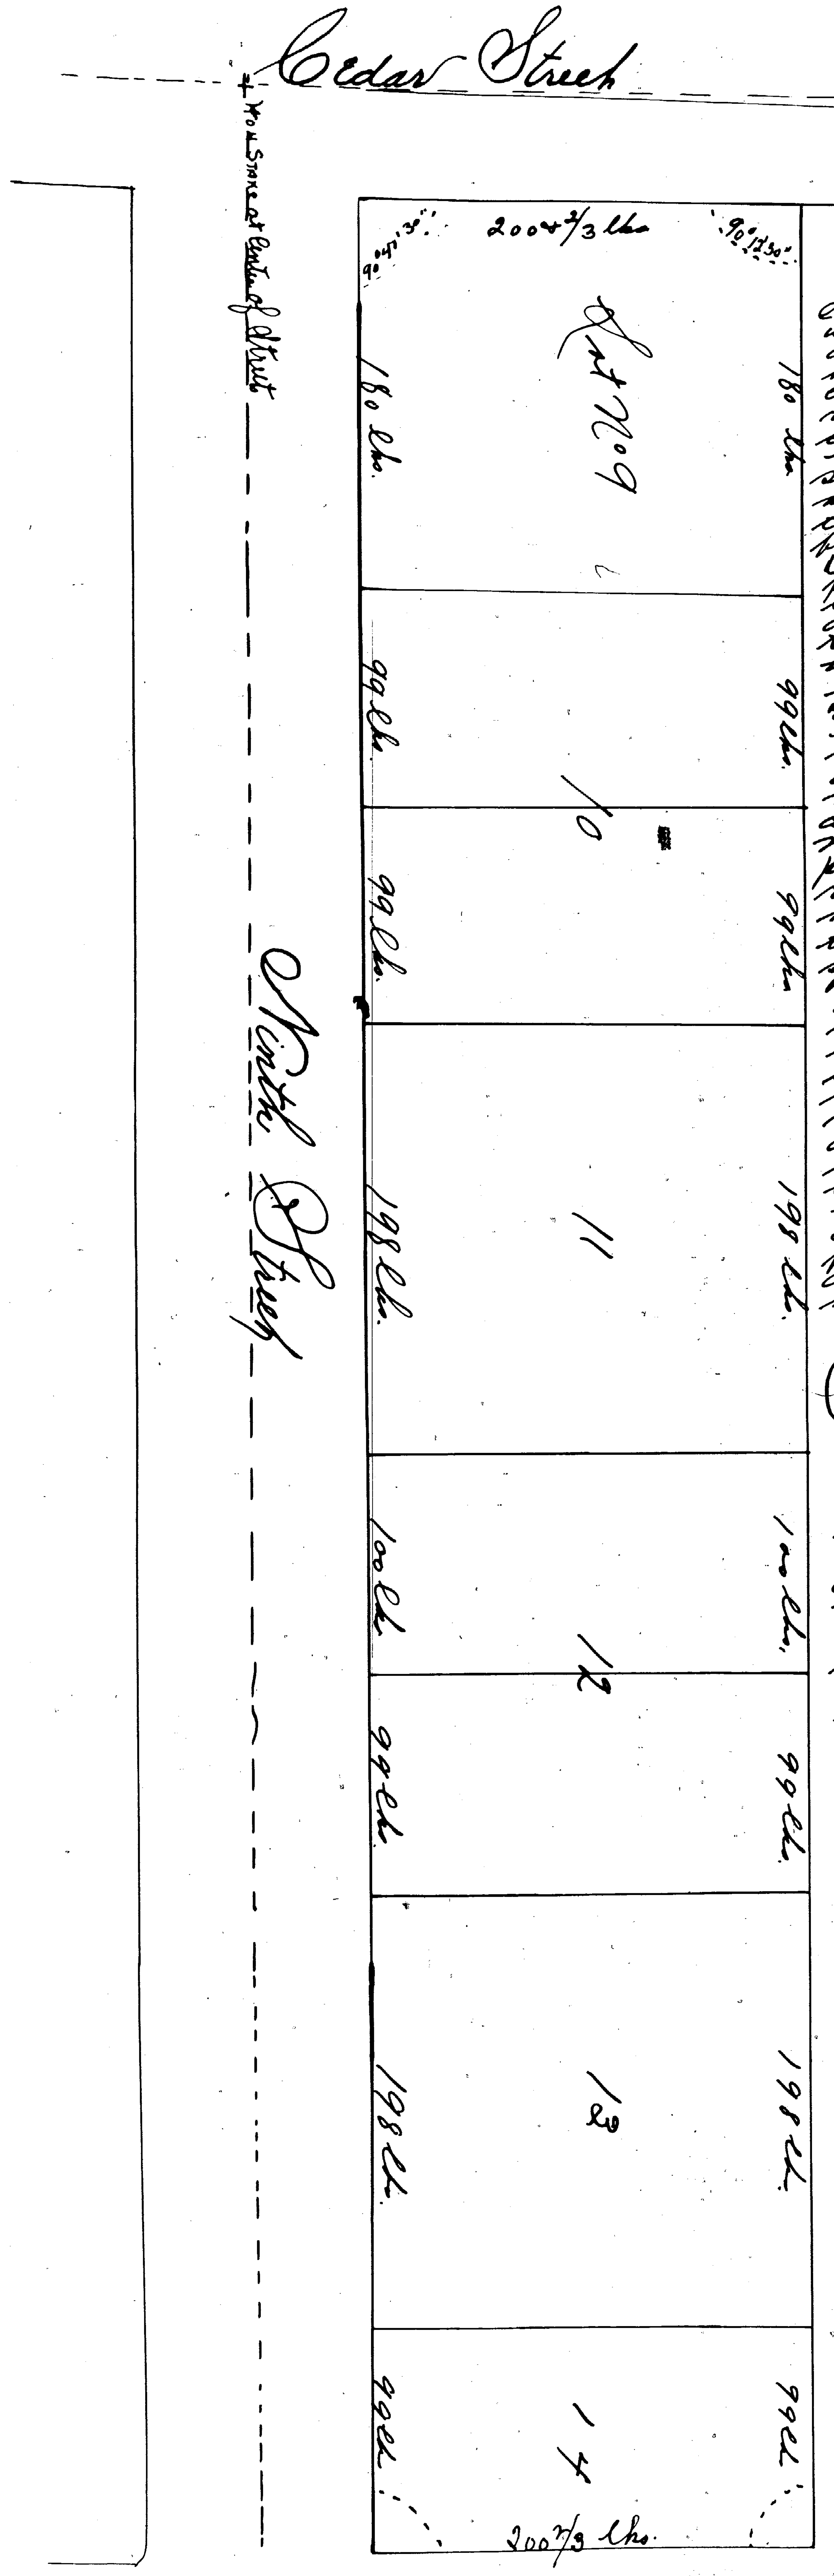

Know all men by these presents that we James Westveer and his Catharina his wife Jacoba Van Ry, Jenit J. Vaarweck and Margaretha his wife Edward J. Harrington and Matilda his wife and Bernardus Ledeboer and Alida G. Ledeboer his wife Evert Visscher and Migje Visscher his wife and Wolter Van Der Haar and Hinetrika his wife all of the City of Holland Ottawa County State of Michigan and the several proprietors of lot numbered Nine, Ten, Eleven, Twelve, Thirteen and the west half of lot numbered Fourteen Block Numbered 35 in the City of Holland Ottawa County State of Michigan owning said lots and premises respectively as follows viz: James Westveer and Cathrina his wife owning and being the sole proprietors of the North half of lot numbered nine in said Block Thirty five. Evert Visscher and Mergje his wife and Wolter Van Der Haar and Hinetrika his wife owning and being the sole proprietors of the west half of lot numbered Ten Block Numbered thirty five Jenit J. Vaarweck and Margaretha his wife owning and being the sole proprietors of the East half of lot numbered Ten in said Block numbered thirty five Edward Harrington and Matilda his wife owning and being the sole proprietors of lot numbered Eleven and the West 66 ft wide of lot numbered Twelve of said Block numbered thirty five & Bernardus Ledeboer and Alida G Ledeboer being owners and sole proprietors of the East half of lot numbered Twelve lot numbered thirteen and the west half of lot numbered fourteen all in said Block numbered thirty five and the Estate of Antony Van Ry owning and being the sole proprietor of the south half of lot numbered nine in Block numbered thirty five aforesaid. Have for the purpose of definitely settling the boundaries of the lands respectively owned by us as above set forth and of securing our just rights therein caused a correct survey thereof to be made by James C. Brayton a Civil Engineer and surveyor and have caused him to make a true map or plat thereof according to said survey which is hereto annexed and we do hereby acknowledge and declare for a valuable consideration by each of us received that the boundaries numbers and descriptions of the several parcels of land in said map described and owned by us respectively shall forever remain and be as are for in said survey and map set forth and I James C. Brayton a duly qualified Civil Engineer and Surveyor residing in the County of Ottawa and State of Michigan declare and certify that the annexed map or plat is a correct map from a survey made by me of the premises therein described on the 22nd day of April A.D. 1872 In testimony whereof all of said parties thereto have hereunto set their hands and seals the 26th day of April 1872

Signed sealed & delivered in presence of. H. H. Ledeboer, H. D. Post.

James C. Brayton (L.S.) James Westveer (L.S.)
Catharina Westveer (L.S.) Jacoba Van Ry (L.S.) (her X mark)
Jenit J. Te Vaarweck (L.S.) Margaritha Te Vaarweck (her X mark)
B. Ledeboer (L.S.) Alida G. Ledeboer (L.S.)
Edward J. Harrington (L.S.) Matilda Harrington (L.S.)
Evert Visscher (L.S.) Mergje Visscher (L.S.)
W. Van Der Haar (L.S.) H. Van Der Haar (L.S.)

(U.S. INT. REV. STAMP. 50¢ CANCELLED)

State of Michigan, Ottawa County } ss On this 26th day of April A.D. 1872 before me a Notary Public in and for said County personally appeared James C. Brayton James Westveer and Catharina Westveer his wife Jacoba Van Ry Jenit J. Te Vaarweck and Margaritha Vaarweck his wife Bernardus Ledeboer and Alida G. Ledeboer his wife Edward J. Harrington and Matilda Harrington his wife Evert Visscher and Mergje Visscher his wife Wolter Van Der Haar and Henetrika Van Der Haar his wife known to me to be the persons described in and who executed the foregoing deed and severally acknowledged the same to be their free act and deed. And the said Catharina Westveer Margaretha Te Vaarweck, Alida G. Ledeboer, Mergje Visscher and Henetrika Van Der Haar on a private examination by me separate and apart from their said husbands acknowledged that they executed the same freely and without any fear or compulsion from any one.

Henry D. Post. Notary Public
Ottawa County. State of Michigan

State of Michigan, Ottawa County, Register's Office } This map or Plat was received for record October 28. 1872 at one o'clock P.M. C. Van Loo. Register Deeds Ottawa Co. Mich.

I hereby certify that this Plat is a correct copy of the Plat now on record in the Register of Deeds office, being made under the supervision of the Auditor General by tracing the plat on record and [illegible] thereto a carefully compared copy of the dedication and certificate. Dated this 19th day of May 1911

Roy C. Warner
Clerk, Aud. Gen. Dept.