ClibPDF - www.fastio.com

10324

Part I

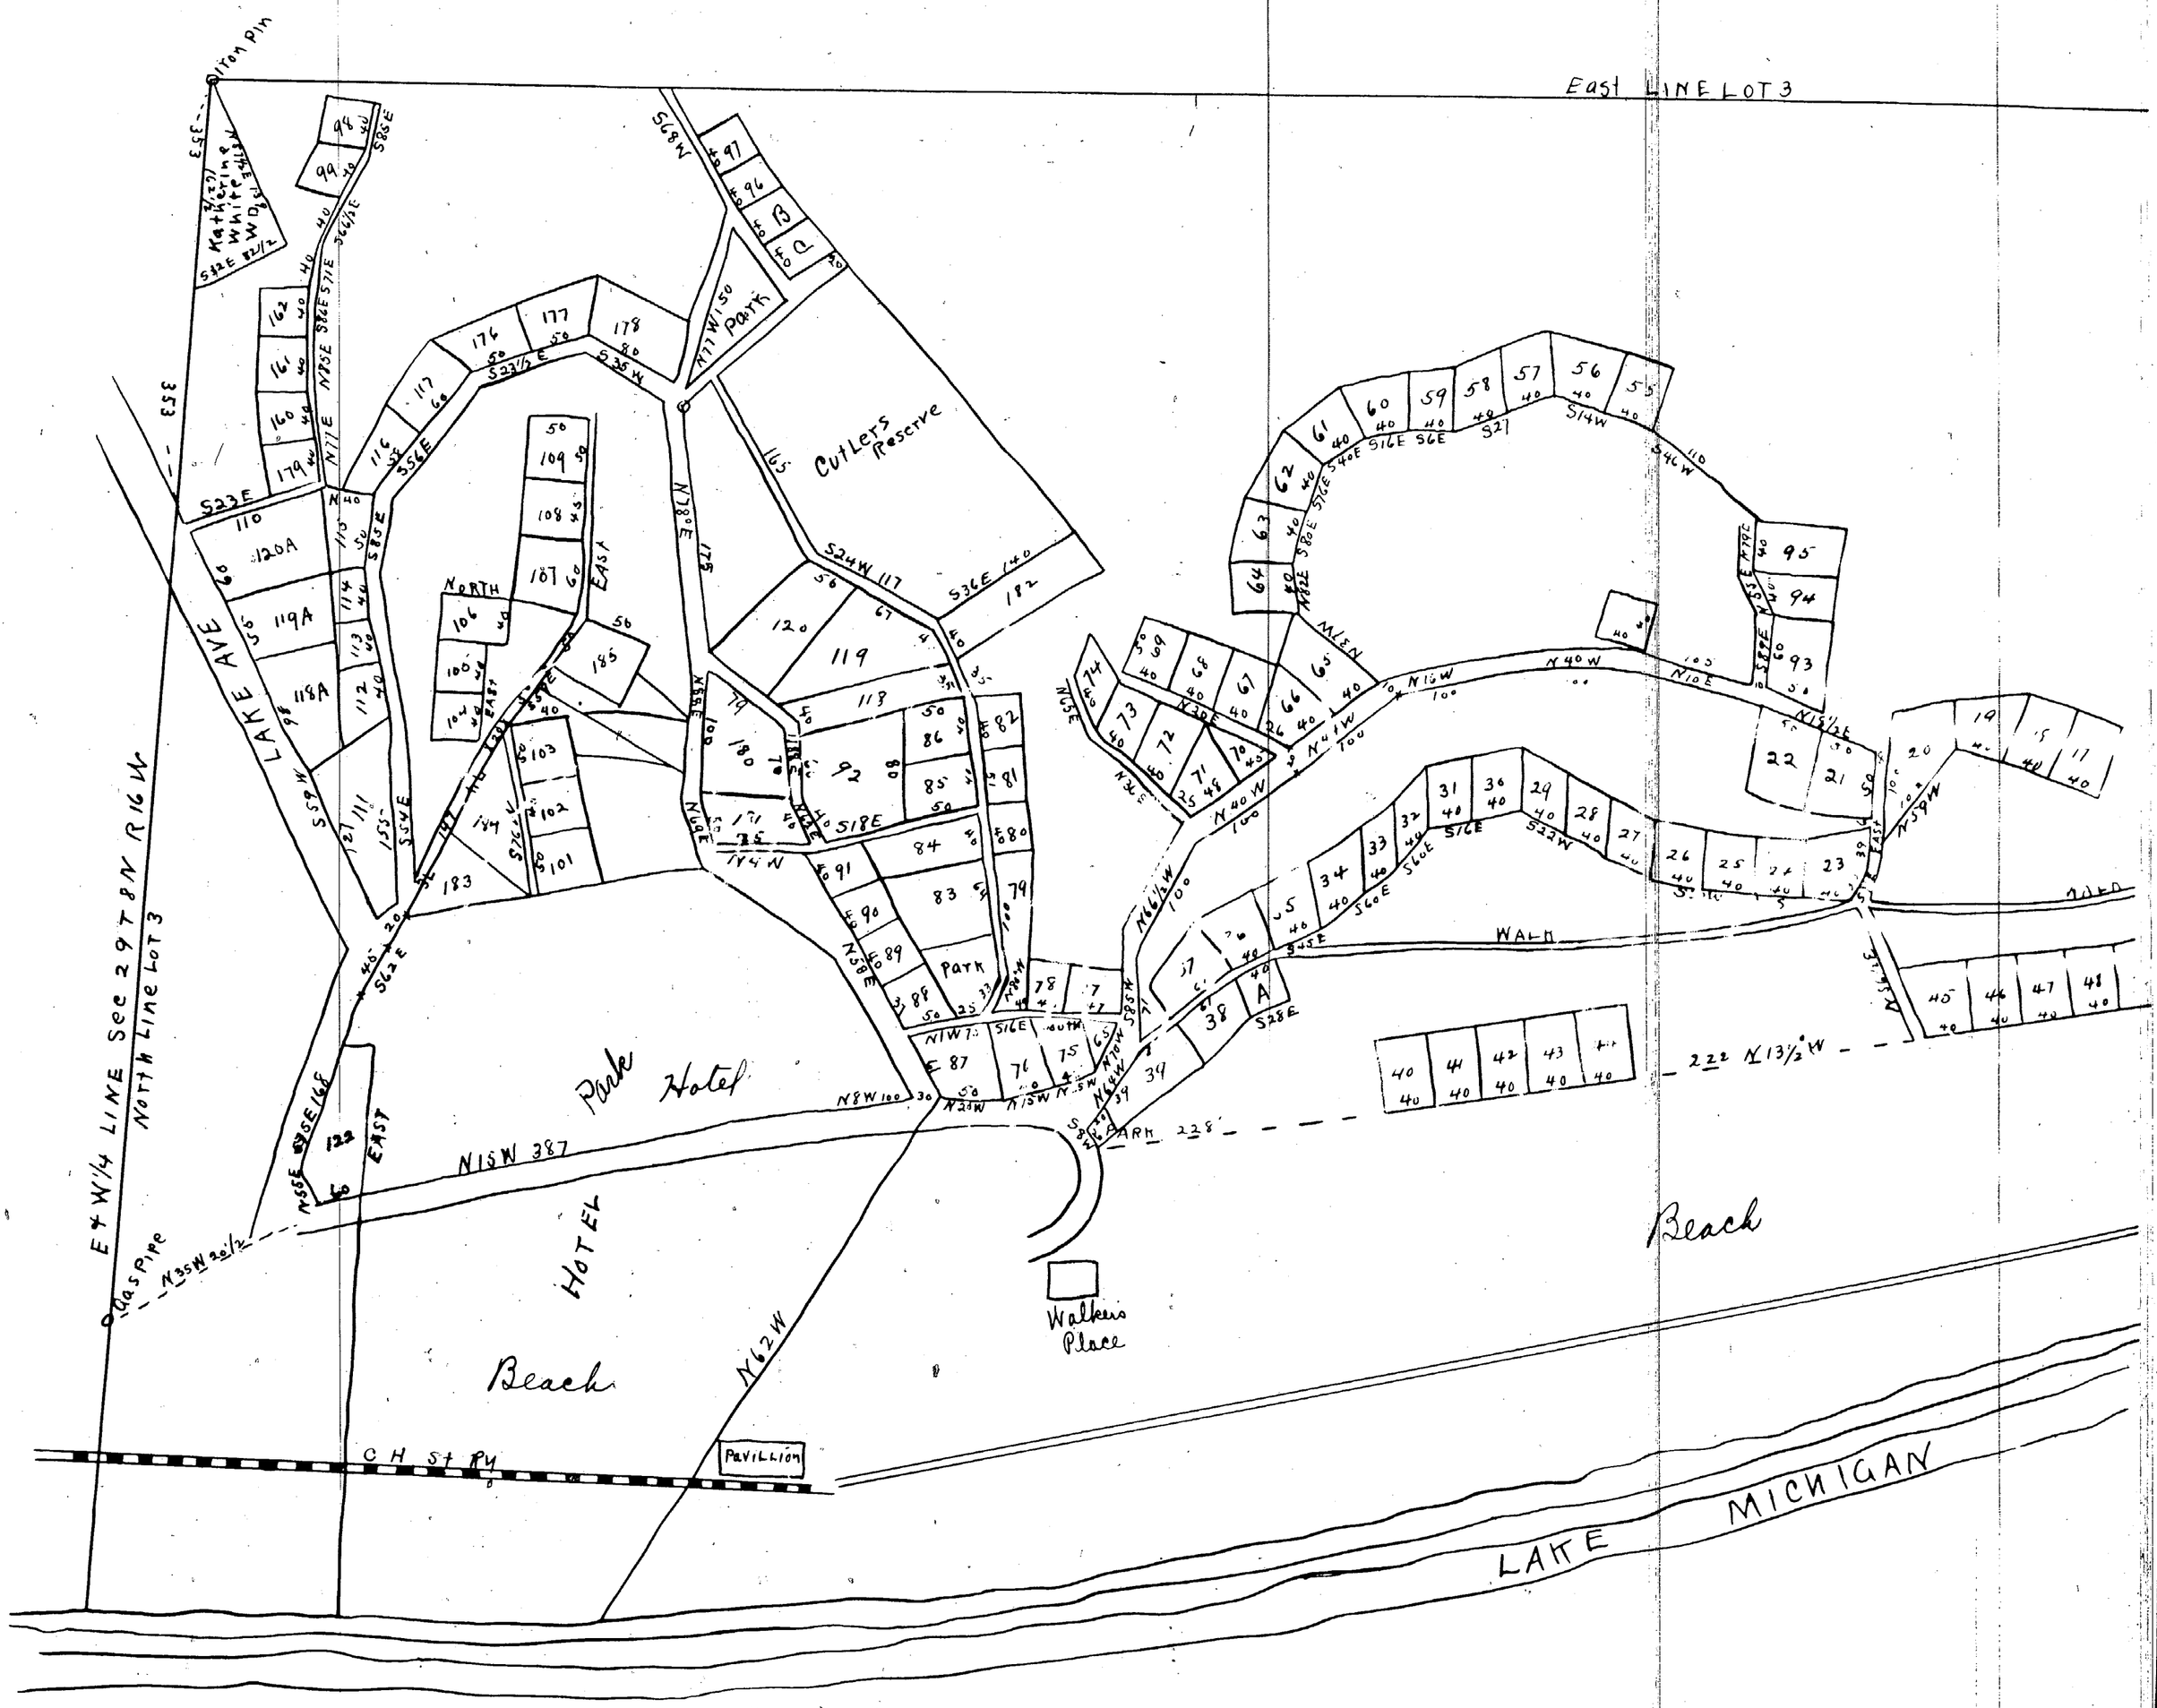

10324

(County Surveyors Office)
July 21 1900

I hereby certify that this Plat is a correct copy of the Plat now on Record in the Register of Deeds Office, bring made under the supervision of the Auditor General by tracing the Plat on Record
Dated the 9th day of May 1911
Alton B Hurd
Clerk And Geo Dept.

Part II.

MAP OF HIGHLAND PARK OTTAWA CO, MICHIGAN

SURVEYED BY E.H. PECK CO, SURVEYOR

SCALE 100 Feet = 1 inch

Reference NE Cor Lots Hem 3 S24°E8'

NW Cor Hotel PARK { PINE 14N80W17' / W ASH 12N37W26

" " " " N35W202' To E & W 1/4 Line

NE Cor 91 Beech 8 S4W12'

NE Cor 180 Hem 14, N65W6'

NE Cor 65 Beech 8" N19W7 1/2'

SW Cor 23 PINE 8N9E4 1/2

NW Cor Cutlers Res Beech 15N80W15 0
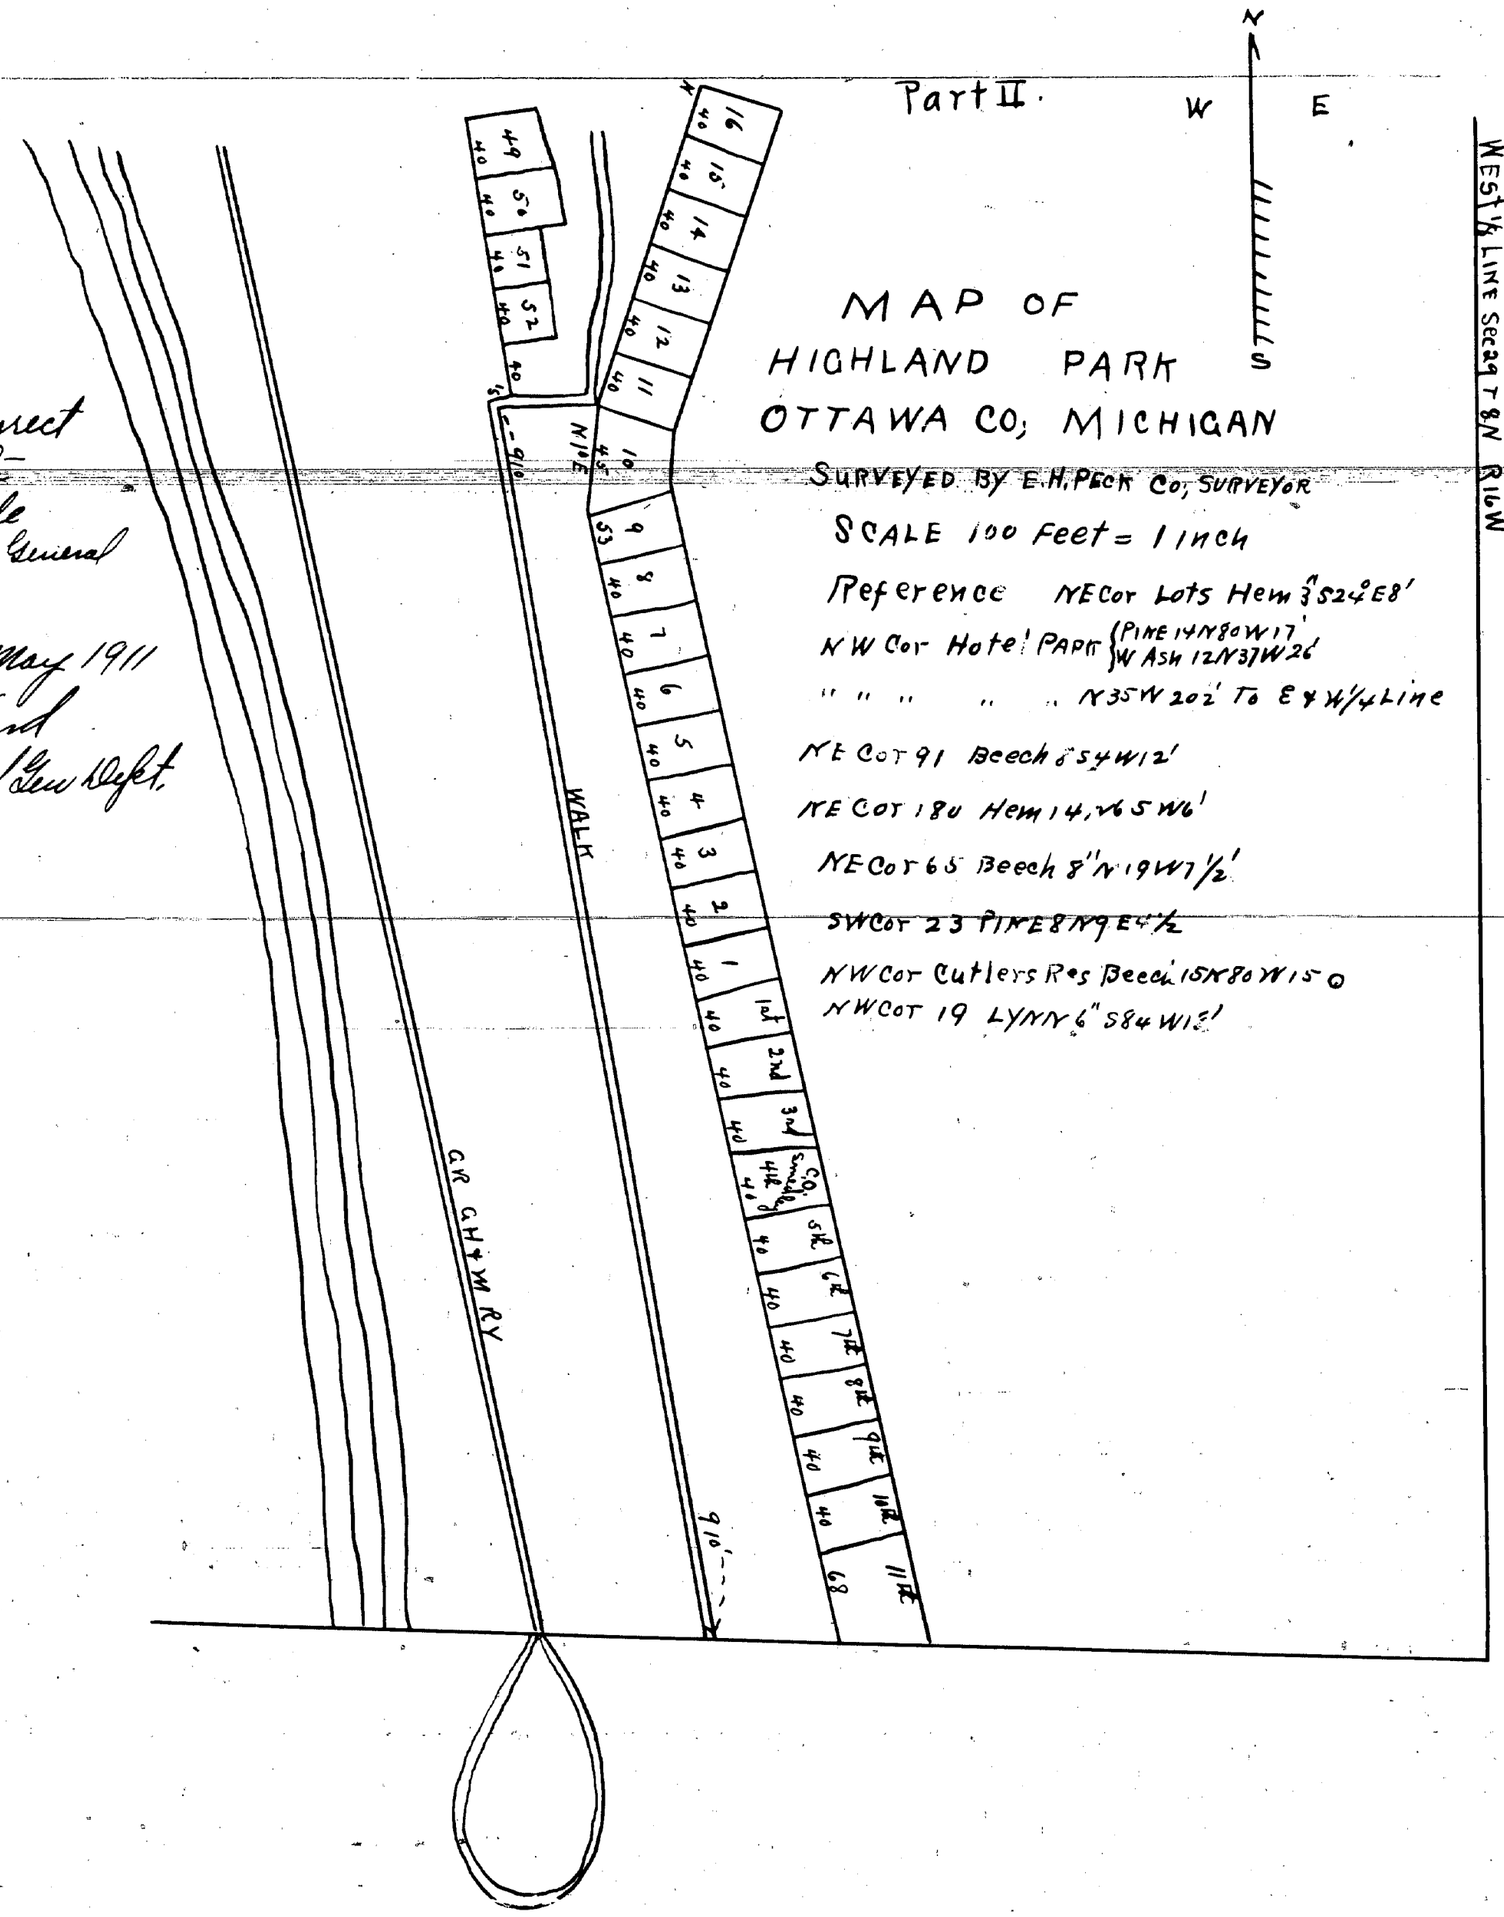
NW Cor 19 LYNN 6" S84W15'