



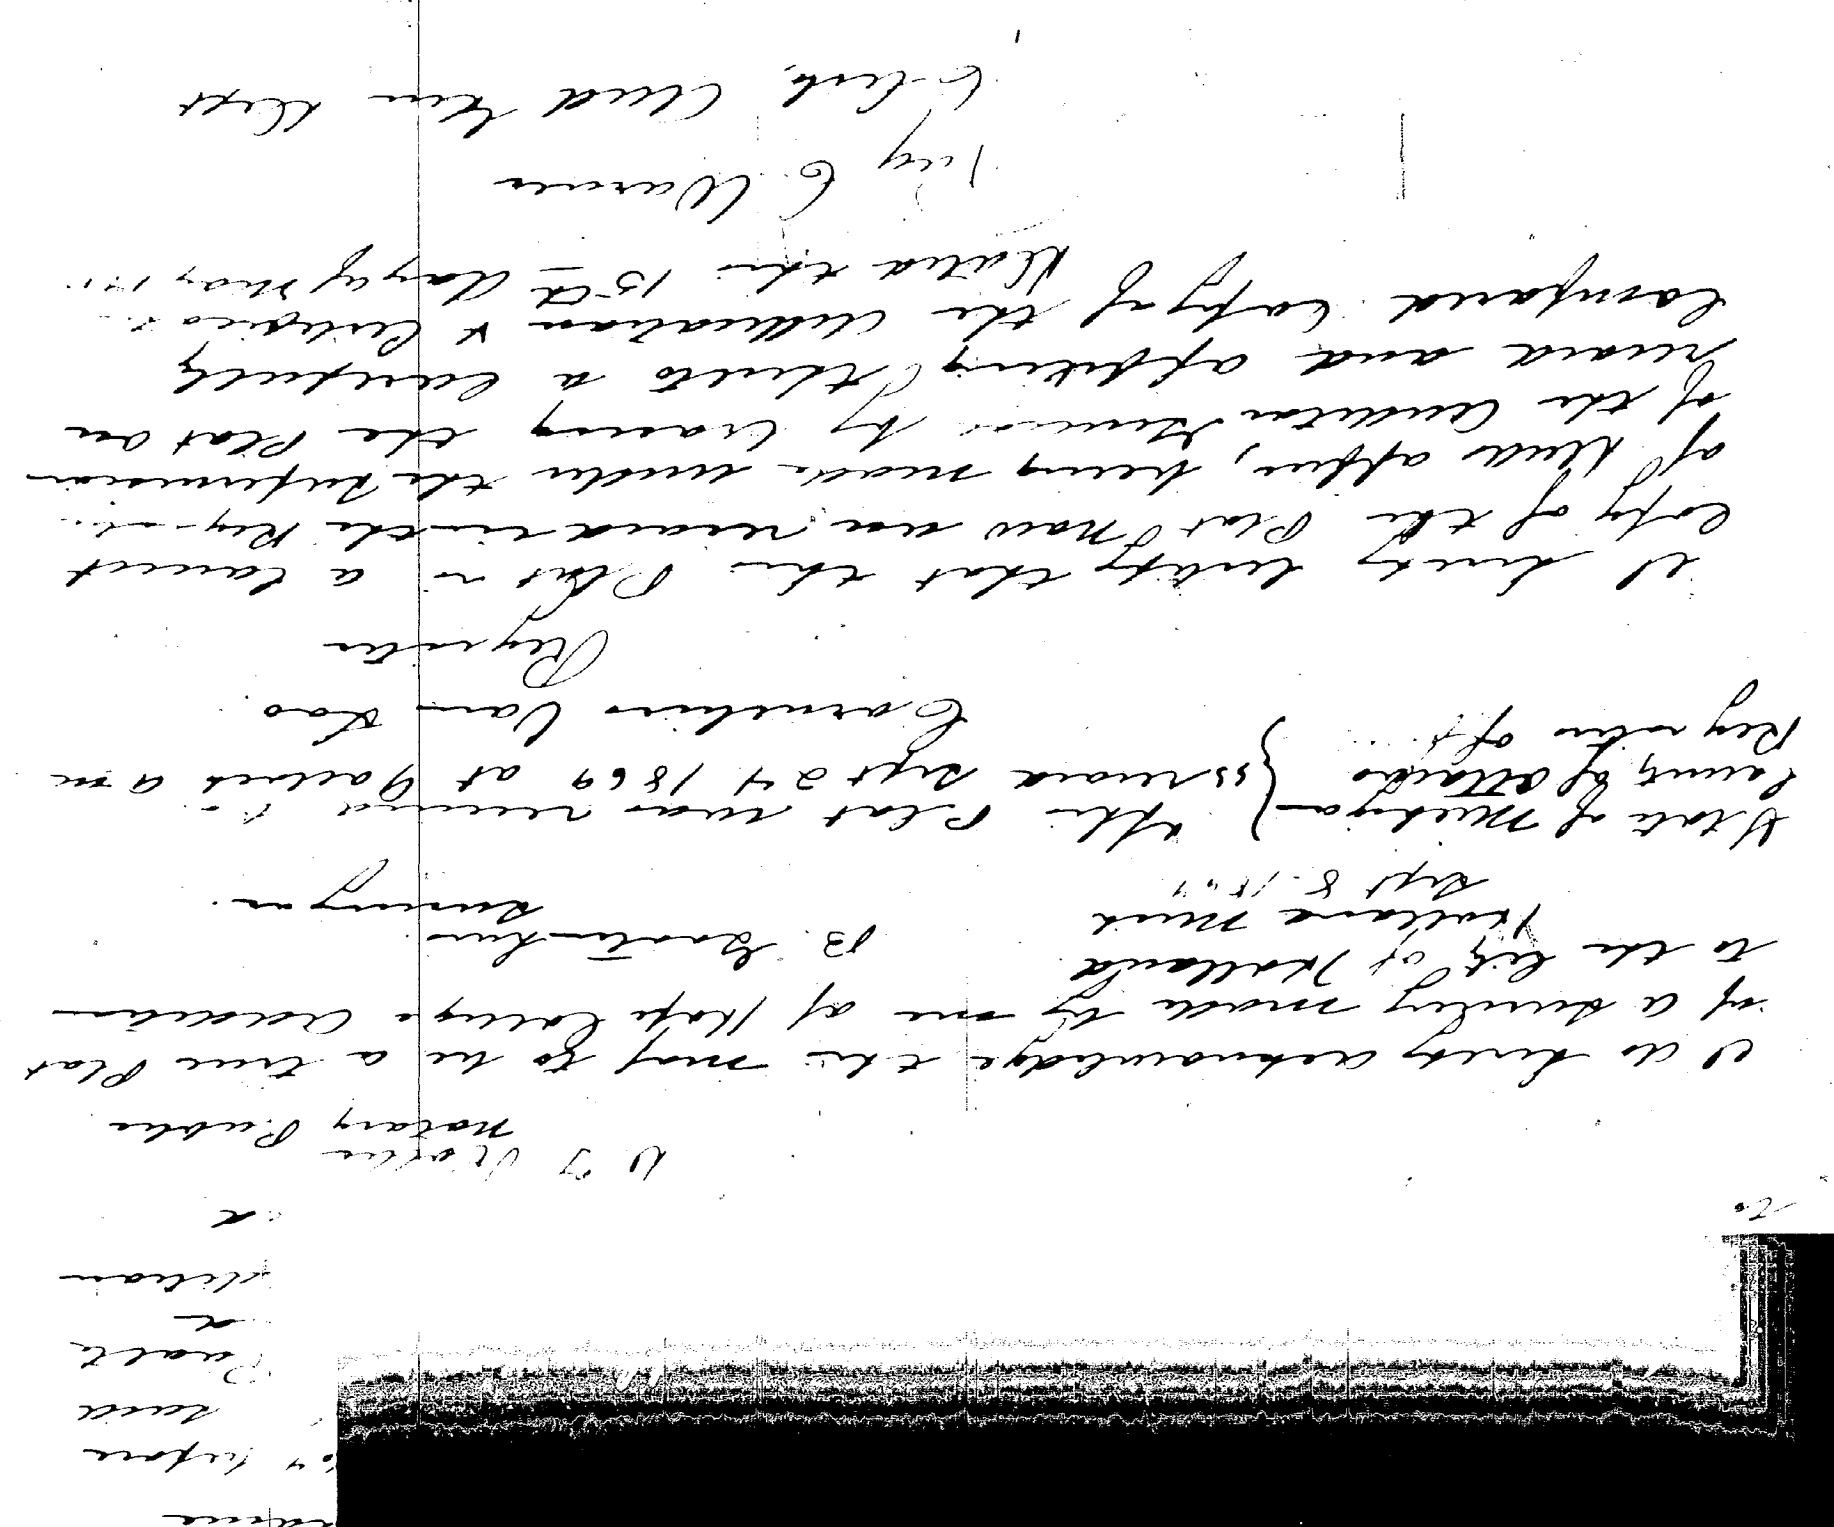

CITY OF CHICAGO
COUNTY OF COOK

*Revised and
Lafayette Ave.*

also that
beginning
south 42
boundary
therefrom
are hereby
Said record
Ayes: Aye
Nays: No

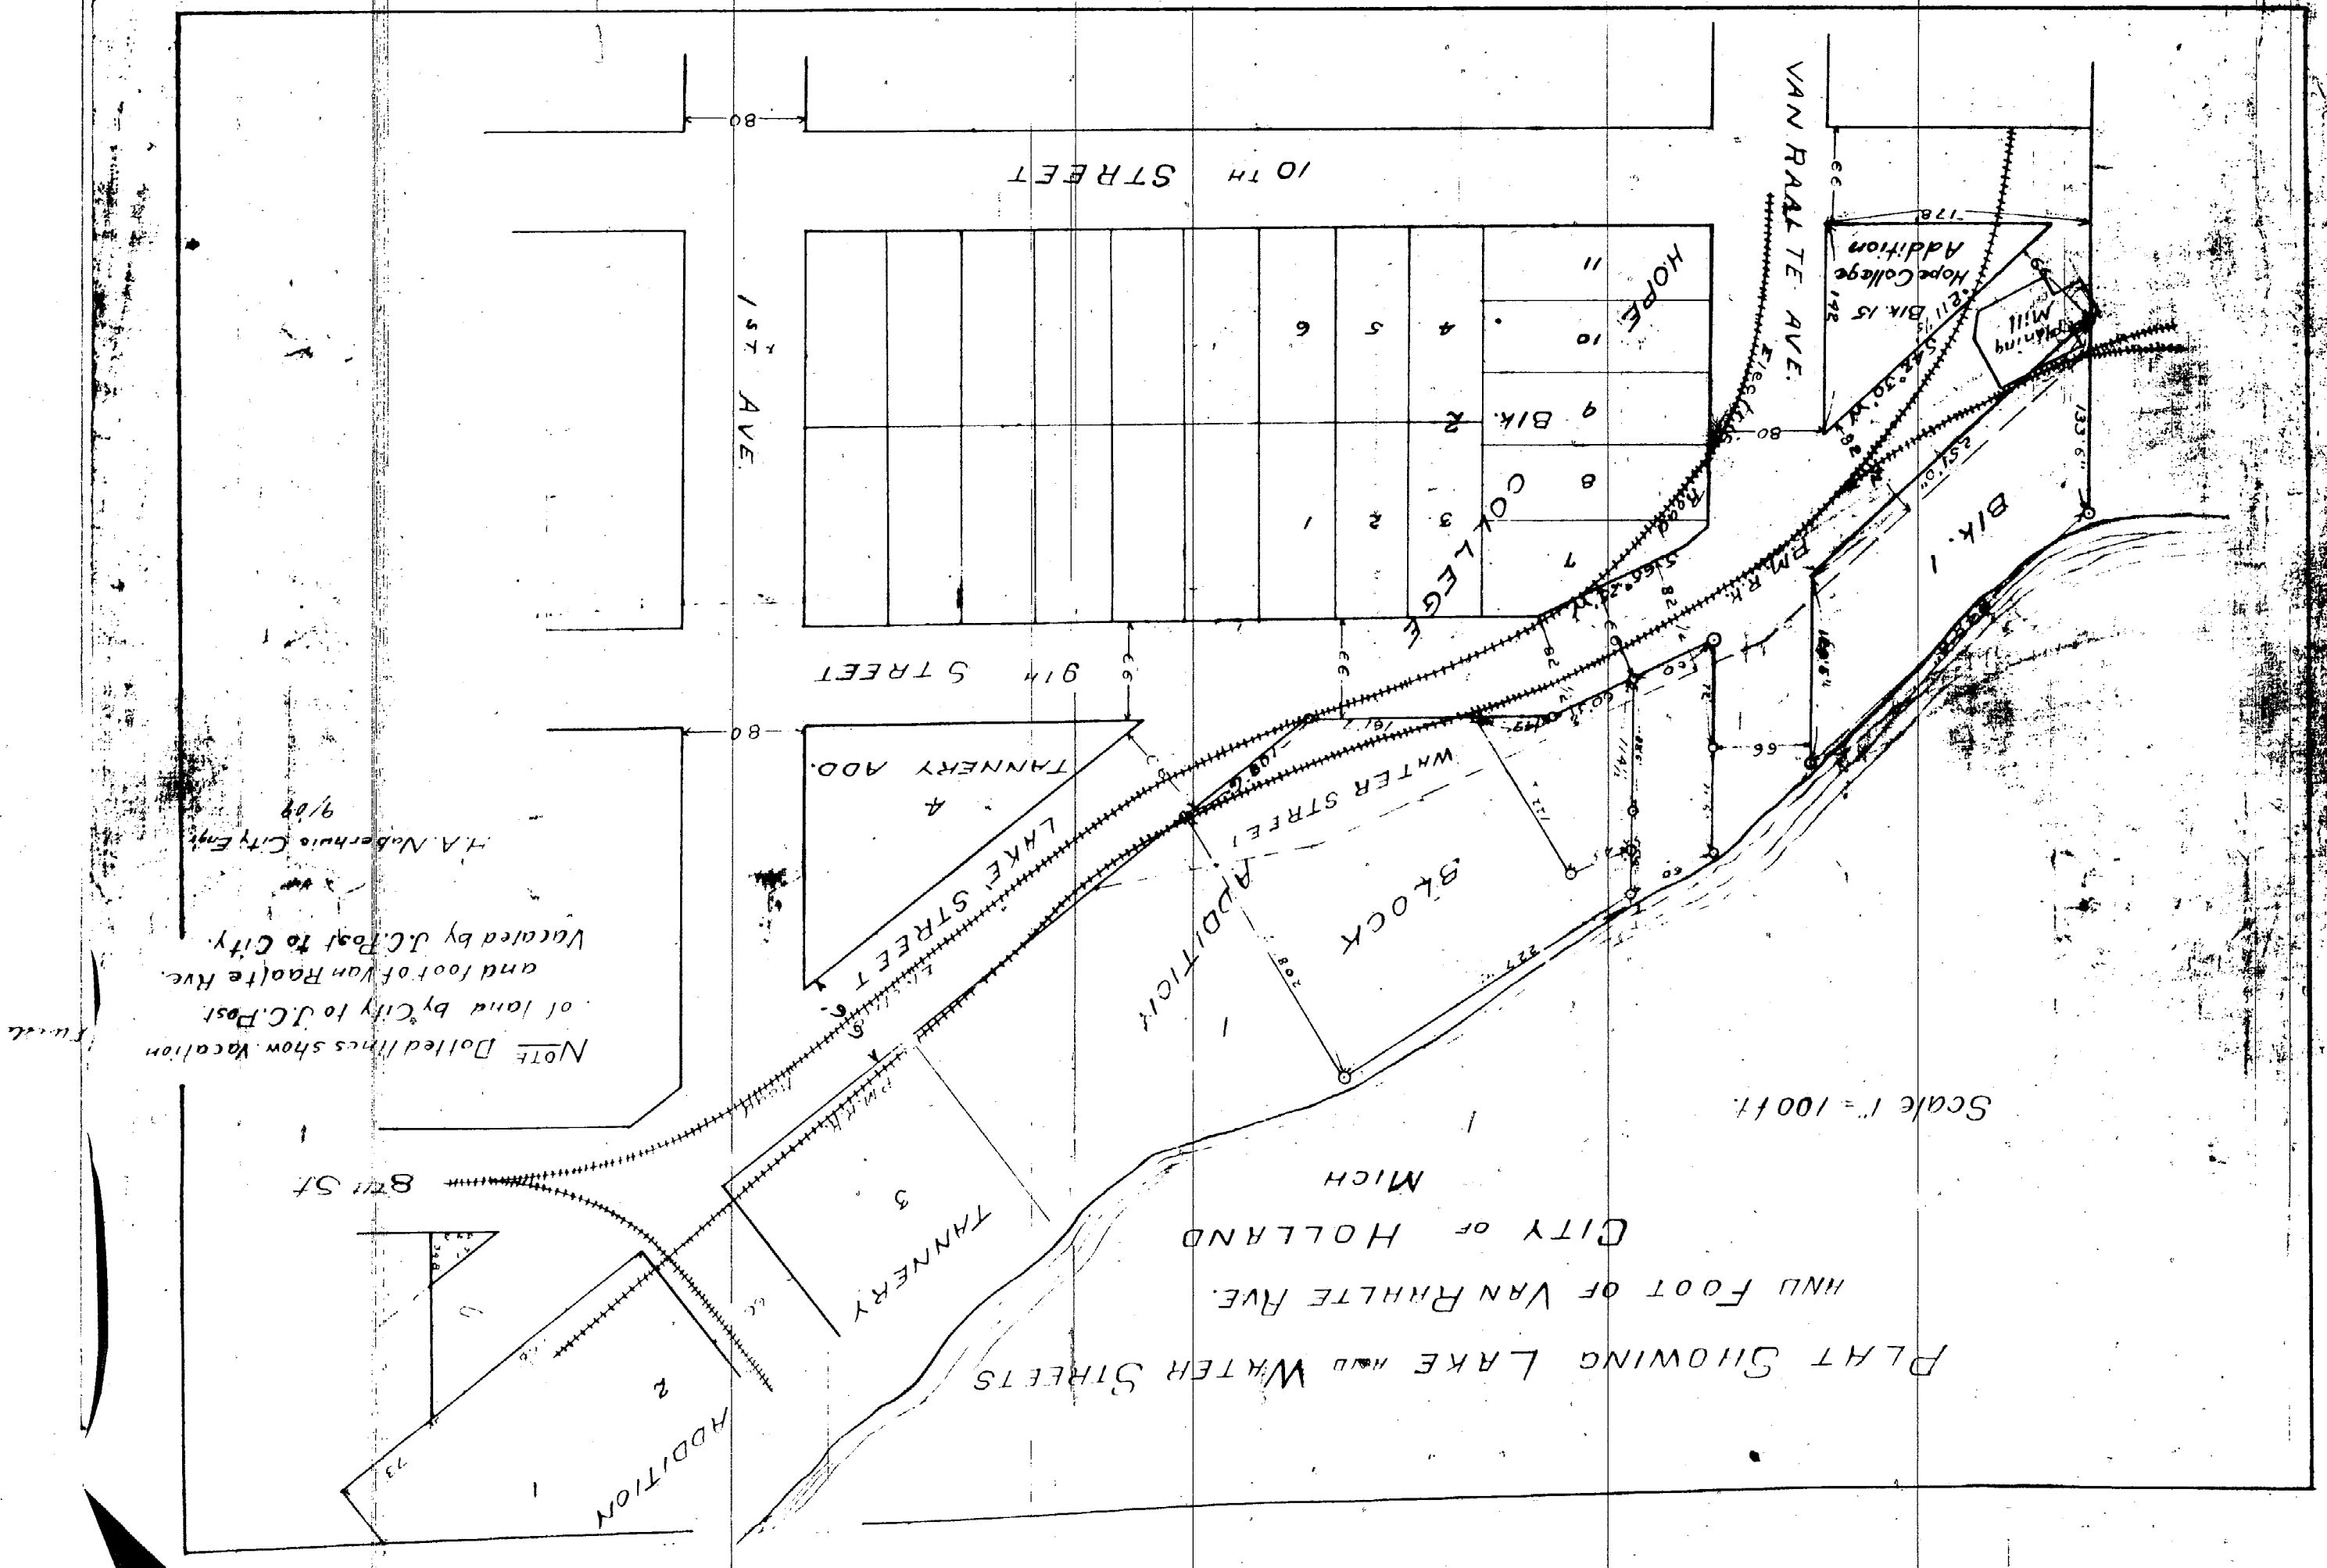

