10329

Plat of
SMITH & GRISWOLD'S ADDITION
to the TOWN of
Ottawa Centre

Surveyed & Platted Dec 22nd 1856
By Robt H Wilbur for the proprietors
Benjamin Smith & Apollos Griswold

State of Michigan } ss
County of Ottawa }

On this 22nd day of Dec in the year of our Lord one thousand eight hundred and fifty six before me a Notary Public in & for said County personally came Benjamin Smith & Apollas Griswold of said County and State to me known to be the persons who executed the within map and acknowledged the same to be their free and voluntary act.

Robt H. Wilber
Notary Public
Ottawa Co. Mich


We the undersigned proprietors of Smith & Griswolds addition to the Town of Ottawa Centre situated on the N½ W¼ of section 6 Town Five North of Range 14 West and the E½ W¼ of the N½ W¼ of Sec. 31 — Town Six North of Range Fourteen West and the North East fraction of subdivision Town seven north of Range 15 West and the said East Quarter of Section 36 Town Six North of Range fifteen West all in Ottawa County Michigan do hereby declare that it is a correct copy of the map of said addition. That we have caused the streets therein represented and the portion of the Public Square and that the land in said addition shall be known and described as laid down on this map. Witness our hands and seals this 2nd day of Dec. A.D. 1856

Executed in presence of Robt H. Wilber
Samuel Smith.

Benj Smith (L.S.)
Apollas Griswold (L.S.)

Register office } This Plat
Ottawa County } was received
and filed Dec. 9th A.D. 1856 at
4 o'clock P.M.

Timothy Fletcher
Register

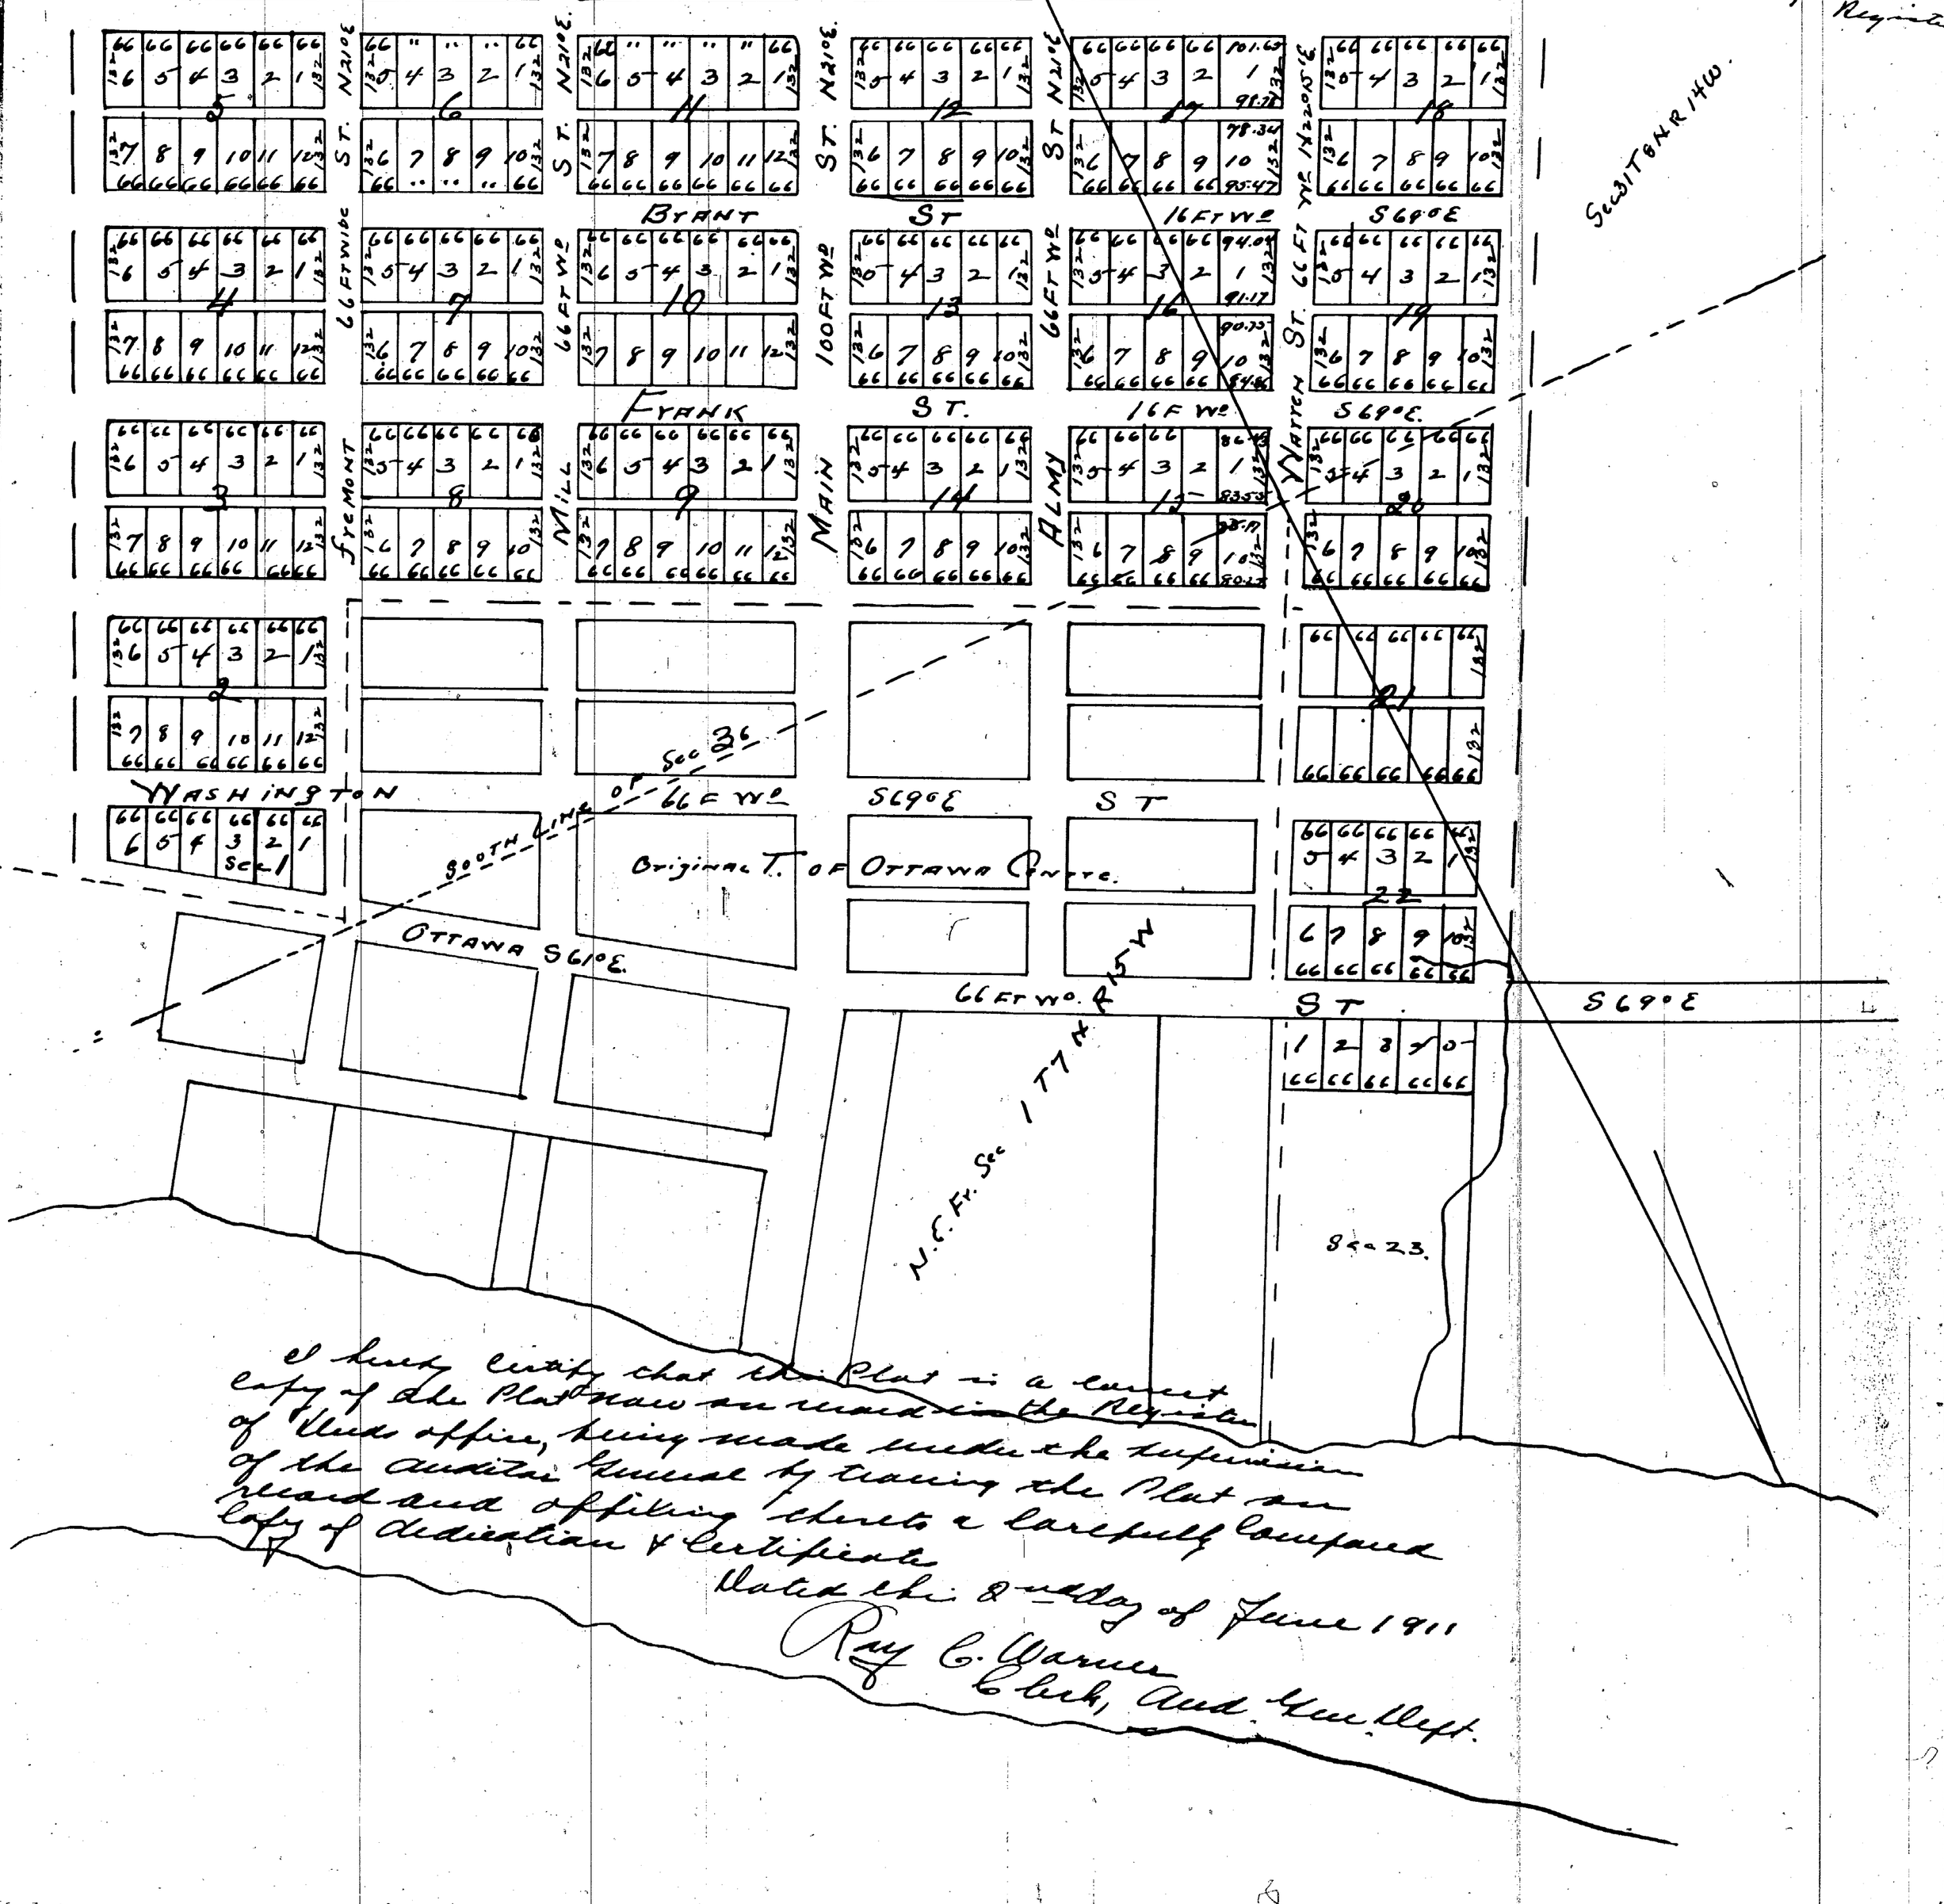

I hereby certify that this Plat is a correct copy of the Plat now on record in the Register of Deeds office, being made under the supervision of the auditing Board by tracing the Plat on record and affixing thereto a carefully compared copy of dedication & Certificate

Dated this 8th day of June 1911

Ray C. Warner
Clerk, Aud. Gen. Dept.