



Map of the Village of Holland Ottawa Co Michigan
as surveyed by E & G Cole,
Surveyor March 10 1866

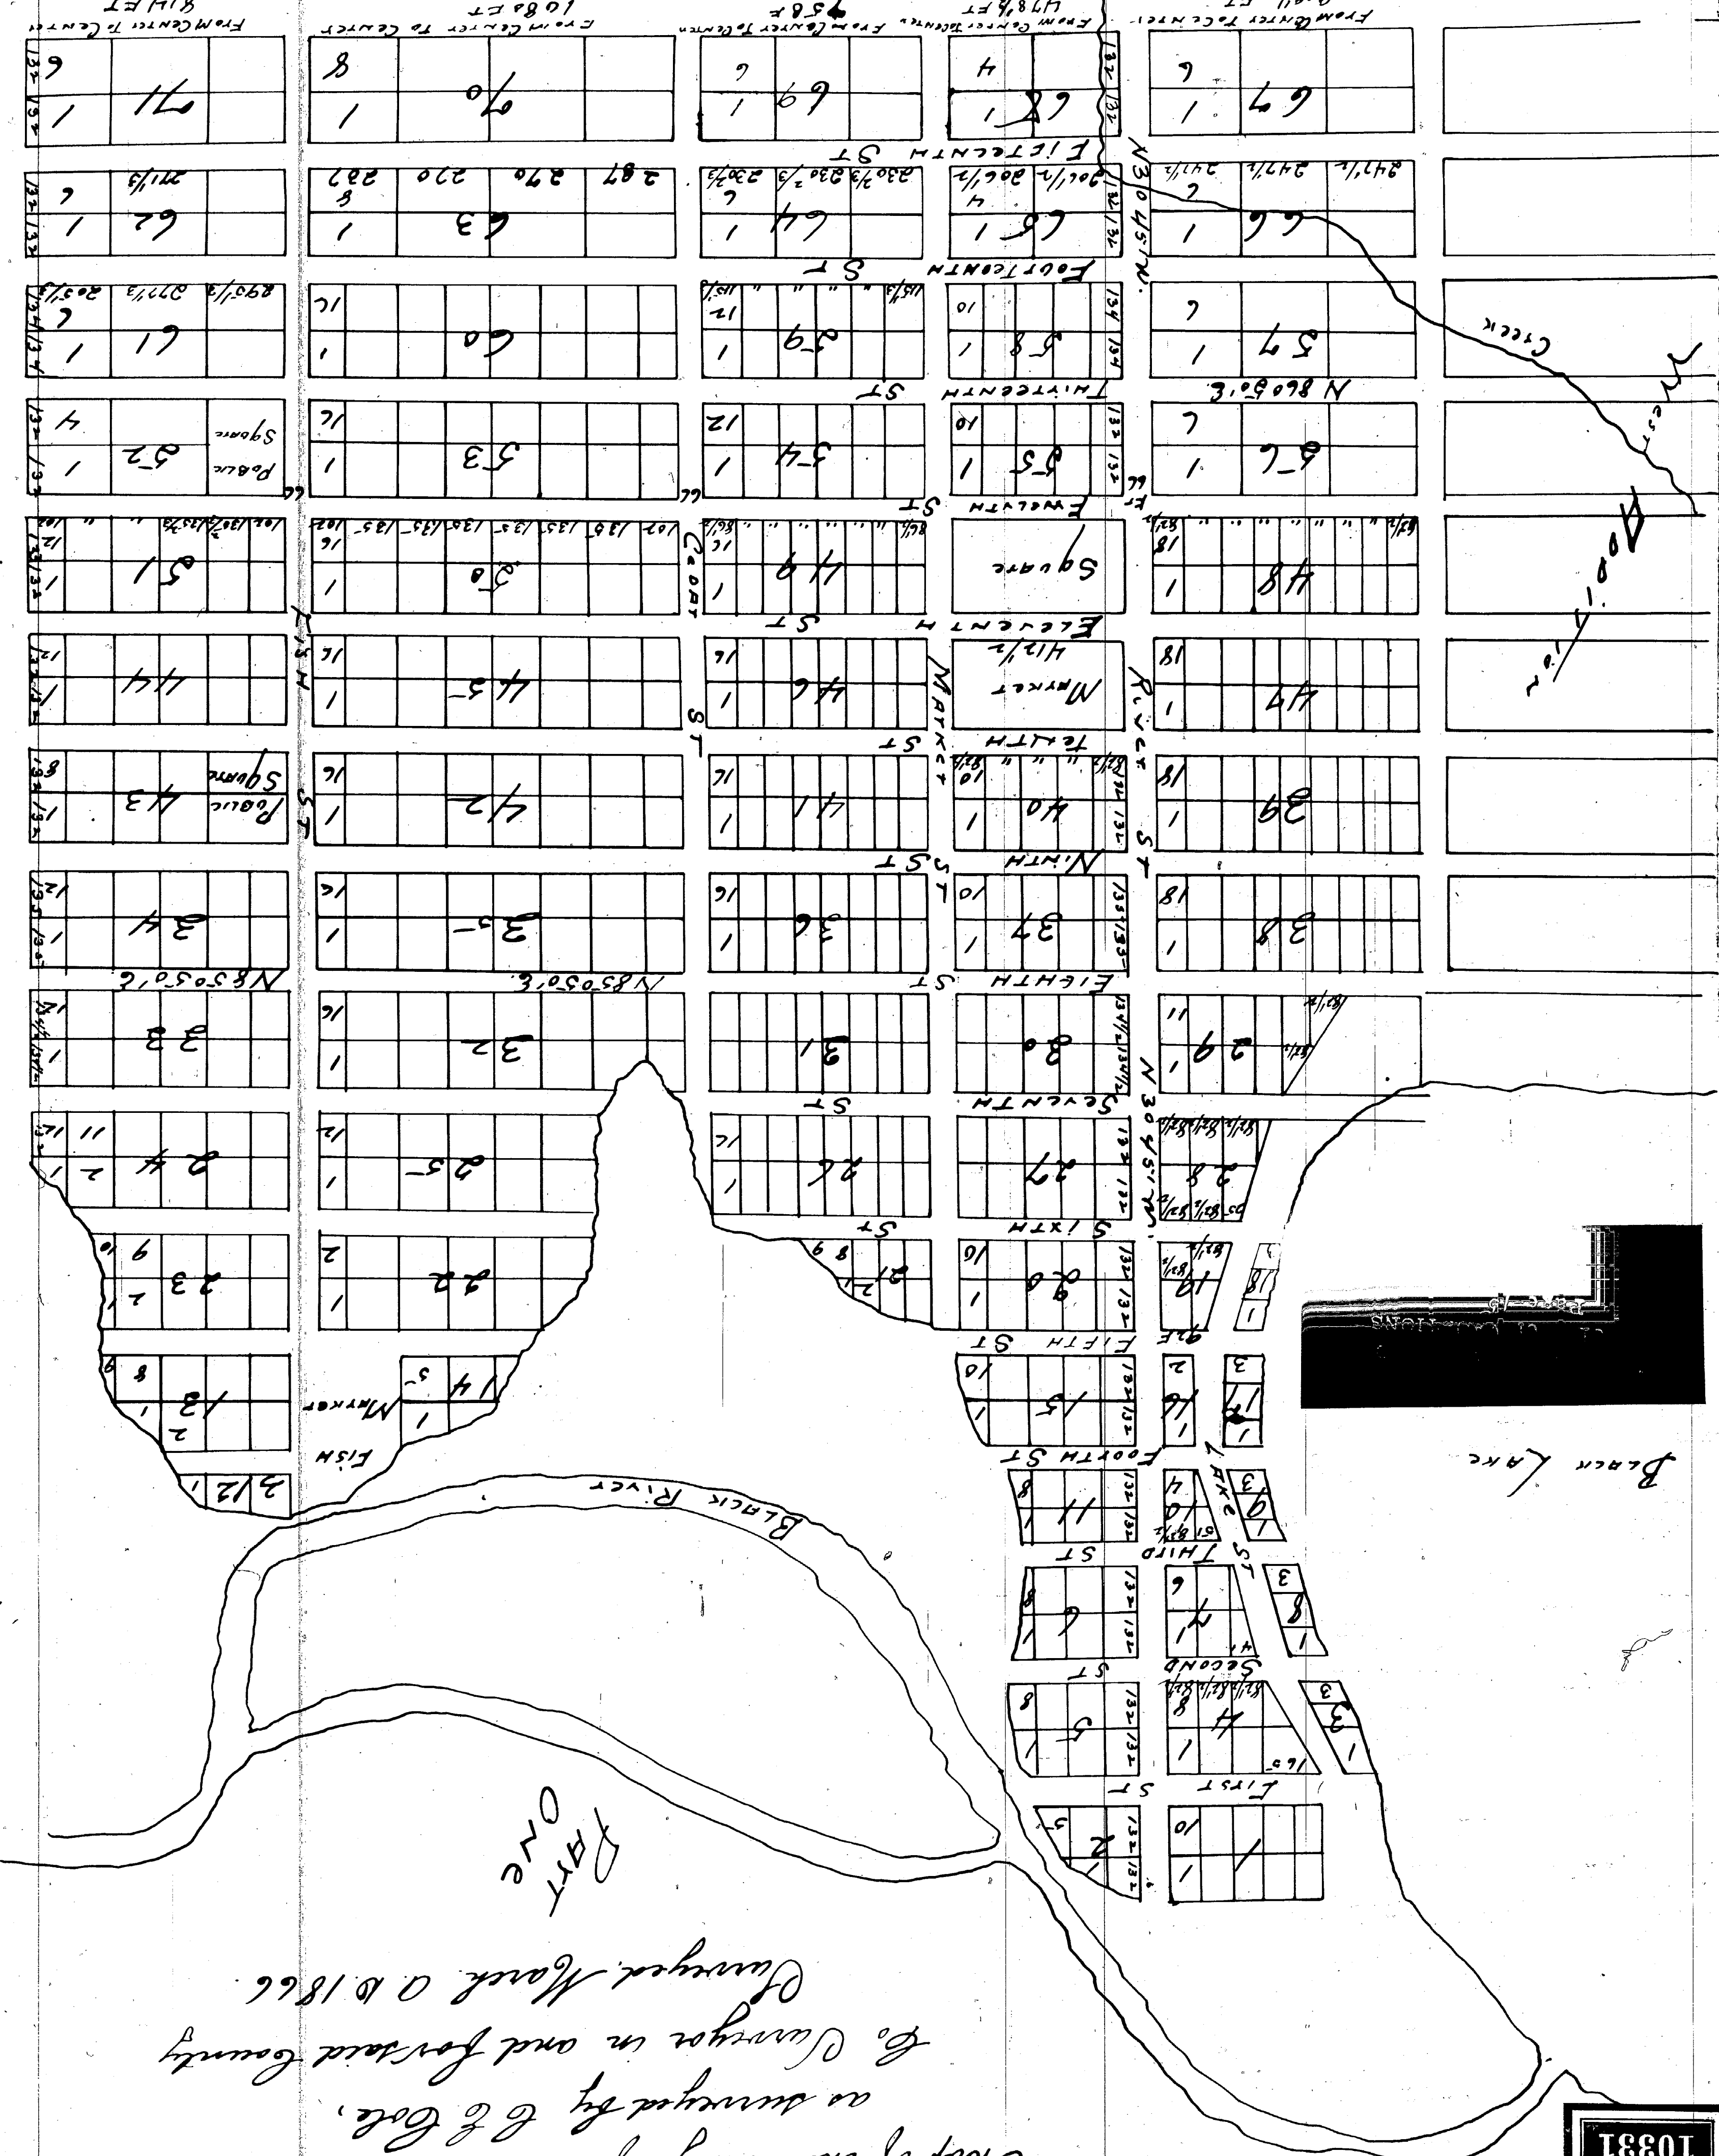

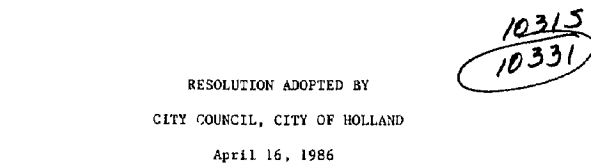

RESOLVED, that this Council of the City of Holland hereby vacates, discontinues and abolishes that portion of Graves Place in the City of Holland, described as follows:

Part of Graves Place between Blocks 46 and 49 of the Original Plat of the City of Holland, Ottawa County, Michigan described as beginning at the Northeast corner of Lot 1, Block 49 and proceeding thence South 89 degrees 23 minutes 14 seconds West 328.36 feet along the North line of Block 49; thence North 89 degrees 23 minutes 14 seconds West 75.66 feet on the arc of a curve to the left whose radius is 50.00 feet and whose chord bears North 15 degrees 21 minutes 07 seconds East 68.65 feet; thence North 89 degrees 23 minutes 14 seconds East 309.73 feet along the South line of Block 49 to the Southeast corner of Lot 16, Block 46; thence South 00 degrees 23 minutes 55 seconds East 66.00 feet along the West line of College Avenue (66.00 feet wide) to the point of beginning.


PROVIDED, HOWEVER, that the city reserves an easement for public utilities in said street together with the right of ingress and egress thereto.

STATE OF MICHIGAN)
) ss.
COUNTY OF OTTAWA)

I, D. W. Schipper, City Clerk of the City of Holland, Michigan, do hereby certify that the foregoing is a true and complete copy of a resolution adopted by the Council of the City of Holland at a regular meeting held on the 16th day of April, 1986.

In testimony whereof, I have hereunto set my hand and affixed the Seal of the City of Holland this 17th day of April, 1986.

D. W. Schipper
D. W. Schipper
City Clerk

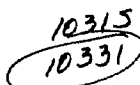

PARCEL A: NEW GRAVES PLACE

Part of Blocks 46, 49 and Graves Place in the Original Plan of the City of Holland, Ottawa County, Michigan described as beginning at the Southwest corner of Lot 9, Block 46 and proceeding thence North 89 degrees 23 minutes 14 seconds East 279.51 feet along the right of way of the East line of Block 46 to the Northwest corner of Lot 8, thence left whose radius is 30.00 feet and whose chord bears North 65 degrees 07 minutes 55 seconds East 24.65 feet; thence Easterly, Southerly and Northwesterly 220.49 feet on the arc of a curve to the right whose radius is 50.00 feet and whose chord bears South 12 degrees 18 minutes 50 seconds West 9.55 feet; thence left whose radius is 30.00 feet on a curve to the left whose radius is 30.00 feet and whose chord bears North 78 degrees 32 minutes 18 seconds West 12.55 feet; thence South 89 degrees 23 minutes 14 seconds East 279.51 feet along the right of way of the East line of Block 49 to the Northwest corner of Lot 8 in Block 49; thence North 00 degrees 00 minutes 00 seconds East 66.00 feet along the East line of Central Avenue (66.00 feet wide) to the point of beginning.

PARCEL B: PORTION OF GRAVES PLACE TO BE VACATED

Part of Graves Place between Blocks 46 and 49 of the Original Plat of the City of Holland, Ottawa County, Michigan described as beginning at the Northeast corner of lot 1, Block 49 and proceeding thence South 89 degrees 23 minutes 14 seconds West 328.36 feet along the North line of Block 49; thence Northeasterly and Northeasterly 75.66 feet on the South line of a circle whose radius is 50.00 feet and whose North bearing North 15 degrees 21 minutes 07 seconds East 68.51 feet; thence West 146.00 feet and 15 seconds East 309.73 feet along the South line of Block 46 to the Southeast corner of lot 16, Block 46; thence South 00 degrees 23 minutes 55 seconds East 66.00 feet along the West line of College Avenue (66.00 feet wide) to the point of beginning.

To: Hope College
David R. Greer, a Registered Surveyor in the State of Michigan, hereby certify that I have surveyed the parcel(s) of land described and delineated hereon; that said plat is true representation of the survey as performed by me; that there are no encroachments other than as shown hereon; that said survey was performed with an error of closure not greater than 1 in 5000; and that I have fully complied with the requirements of Section 3, Act #322, P.A. 1970. This survey was made from the attached legal description. The description was given to us by the person certified to, and was prepared by us from the information given to us by the person certified to, and should be compared with the Abstract of Title or Title Insurance policy for accuracy, endorsements or exceptions. This survey was based on the title description of this property and any unrecorded or unwritten rights of adjoining are unknown unless specifically noted.

Registered Land Surveyor No. 16042

LEGEND

SET WOOD STAKE	P PLAT
SET CAPPED IRON BAR	M MEASURED
FOUND IRON STAKE	D DESCRIPTION

PLAT --- ANDERSON CAMP GROUNDS, STREET VACATED.

O C August 17, 1906.

Recorded September 21, 1906.
Liber 124. Page 129.

Curts & Taylor
Plat Examiners

It is ordered that Fifth, Fourth and
Third Streets be vacated.

Vol. 75. Page 5114.

PLAT --- CITY OF HOLLAND, STREETS VACATED.

O C November 27, 1912.

Recorded December 6, 1912.
Liber 144. Page 635.

Curts & Taylor
Plat Examiners

That part of Lake Street lying between
the south line of Third Street and north
line of Seventh Street and that part of
Fourth Street lying west of the west line
of River Street.

Vol. 124. Page 10331

PLAT --- BOLTWOOD AND HARRINGTON ADDITION TO THE CITY OF HOLLAND.

O C November 4, 1905.

Received November 8, 1905.
Liber 84. Page 342.

Curts & Taylor
Plat Examiners

All Vacated.

Vol. 124. Page 10322.

PLAT --- C. HOGNER AND E.P. EARLS ADDITION TO THE VILLAGE OF CHURCHVILLE.

O C March 29, 1902.

Recorded August 7, 1902.
Liber 48. Page 75.

Curts & Taylor
Plat Examiners

Part Vacated. Lot Number Five, Block
one, made street by this extension of
Church Street.

Vol. 202.

135-

10285



16 X