10341

Hopkins Addition to Mill Point.

Hopkins addition is laid out on the South Part of the West Half of Fraction Numbered Seven of Section Fifteen Township Eight North of Range Fifteen West.

River Street commences at the South Quarter Post of Section 15 runs East on the Section Line 10 Chains and 1½ Links Variation 19° West of true Meridian Needle Var 3° 15' E. one half or 33 feet thereof in Width is upon this map.

Summit and Exchange Street are parallel with River Street each 66 feet in Width, 10 Chains in Length.

Meridian and Elm Street are respectively one half or 33 feet wide on this map and run North from the Section Line 8 Chains and 50 Links to the Centre of Exchange Street

At the N.W. Corner of Block 1 is a White Oak Post with fire of brick from which Surveys may be made.

Surveyed June 1st 1866

Scale. 8 Ch. to 5 inches

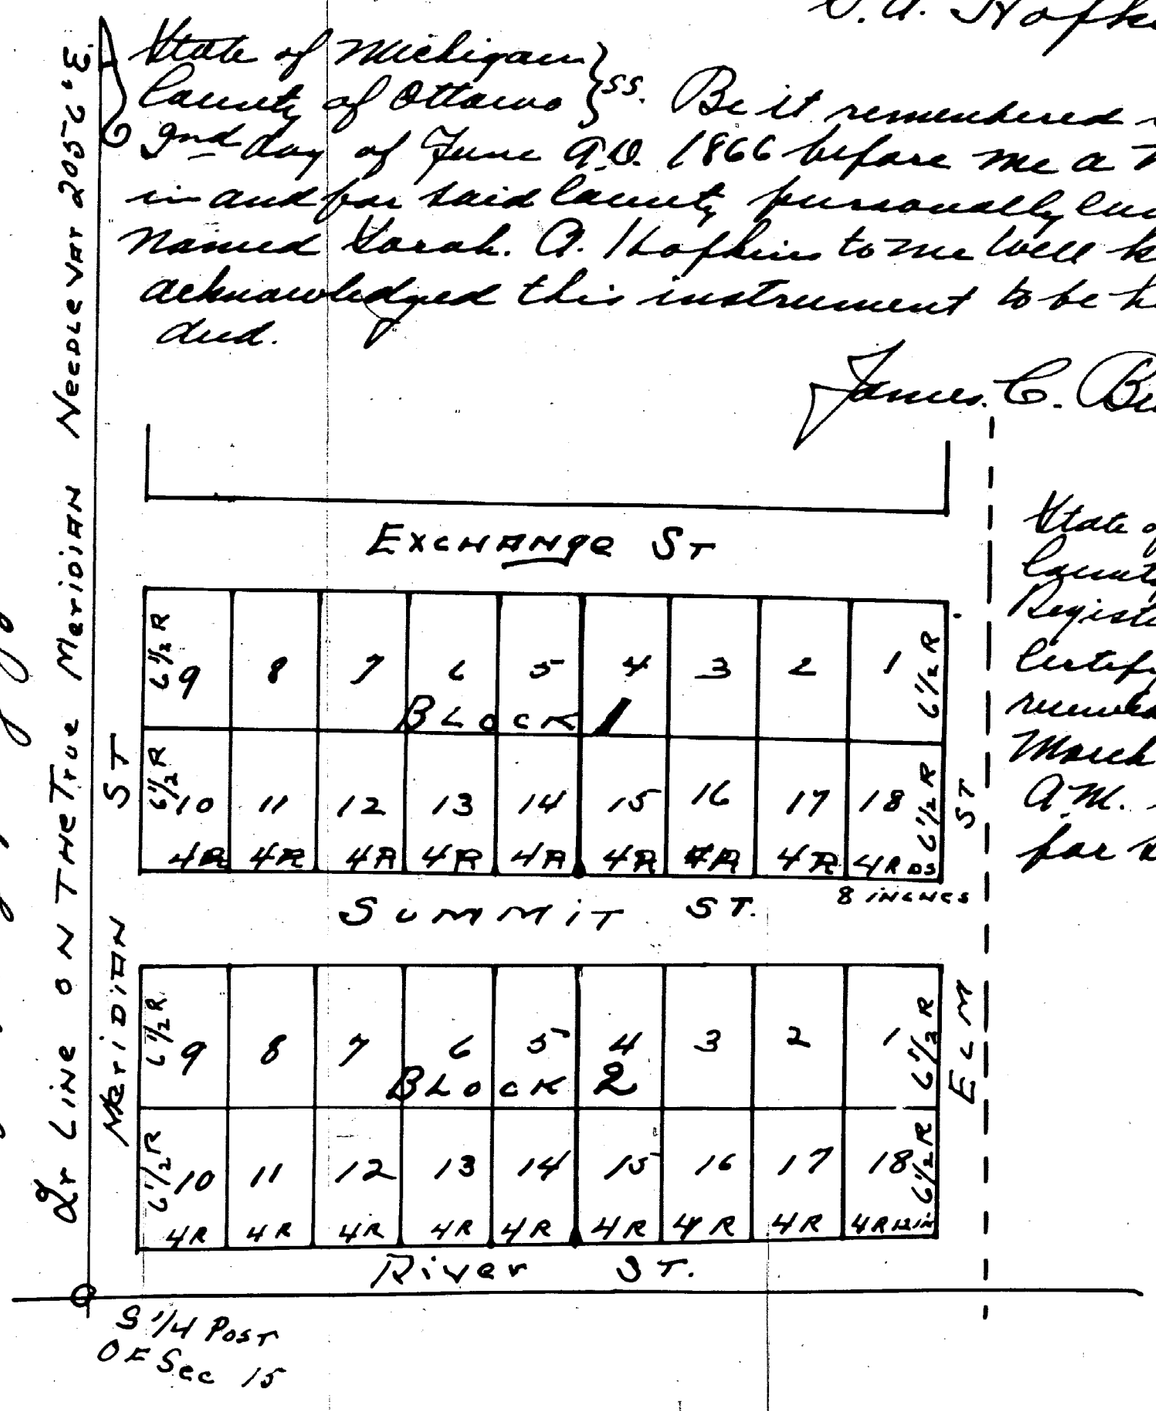

Know all men that I. Sarah. A. Hopkins of the Township of Spring Lake. County of Ottawa and State of Michigan do hereby declare that the within a correct Map and Description of Hopkins Addition to Mill Point that all the Lands therein Contained shall hereafter be known and designated according to this Map and the Streets therein are hereby released to the Public forever, for the Sole and only proper use as public Streets and Highways.

I. A. Hopkins (ss)

State of Michigan } ss. Be it remembered that on this
County of Ottawas } 2nd day of June A.D. 1866 before me a Notary Public
in and for said County personally came the above
named Sarah. A. Hopkins to me well known and
acknowledged this instrument to be her free act and
deed.

James. C. Brayton Notary Public

State of Michigan }
County of Ottawas } ss
Register's office }

I hereby certify that this Map was received and recorded in this office March 11th A.D. 1867 at 10 o'clock A.M. in this Plat Book 1 Left for such purpose

Hermann. Vanderburg
Register

I hereby certify that this Plat is a correct Copy of the Plat now on record in the Register's office, Recognition of the Queen Plat, now on record in the Register's office, and I have compared the same with the original and find it a correct transcript therefrom and of the whole thereof.

Witness this 27th day of May A.D.

By E. Warner
Deputy

RESOLUTION ADOPTED BY

THE COUNCIL OF THE CITY OF HOLLAND

September 8, 1971

Ottawa 10341

RESOLVED, that this Council of the City of Holland hereby vacates, discontinues and abolishes the easterly 100 feet of the remaining alley running east from Garretson Avenue between 8th and 9th Streets,

PROVIDED, HOWEVER, that the city reserves an easement for public utilities in said alley together with the right of ingress and egress thereto.

STATE OF MICHIGAN)
) ss
COUNTY OF OTTAWA)

I, D. W. Schipper, City Clerk of the City of Holland, Michigan, do hereby certify that I have compared the above copy of a resolution adopted by the Council of the City of Holland on September 8, 1971 and that it is a true and correct transcript therefrom, and of the whole of such original.

In testimony whereof, I have hereunto set my hand and affixed the Seal of the City of Holland this 10th day of September, 1971.

D W Schipper

ClibPDF - www.fastio.com

1201

N

EIGHTH STREET

NINTH

GARRETSON AVENUE

FAIRBANKS AVE.

STREET

May 28, 1920

ClibPDF - www.fastio.com