10345

Received this Plat for record September 6th 1858 at 11 o'clock A. M.
S. Oscar Thompson Register

VARIATION 3° E.

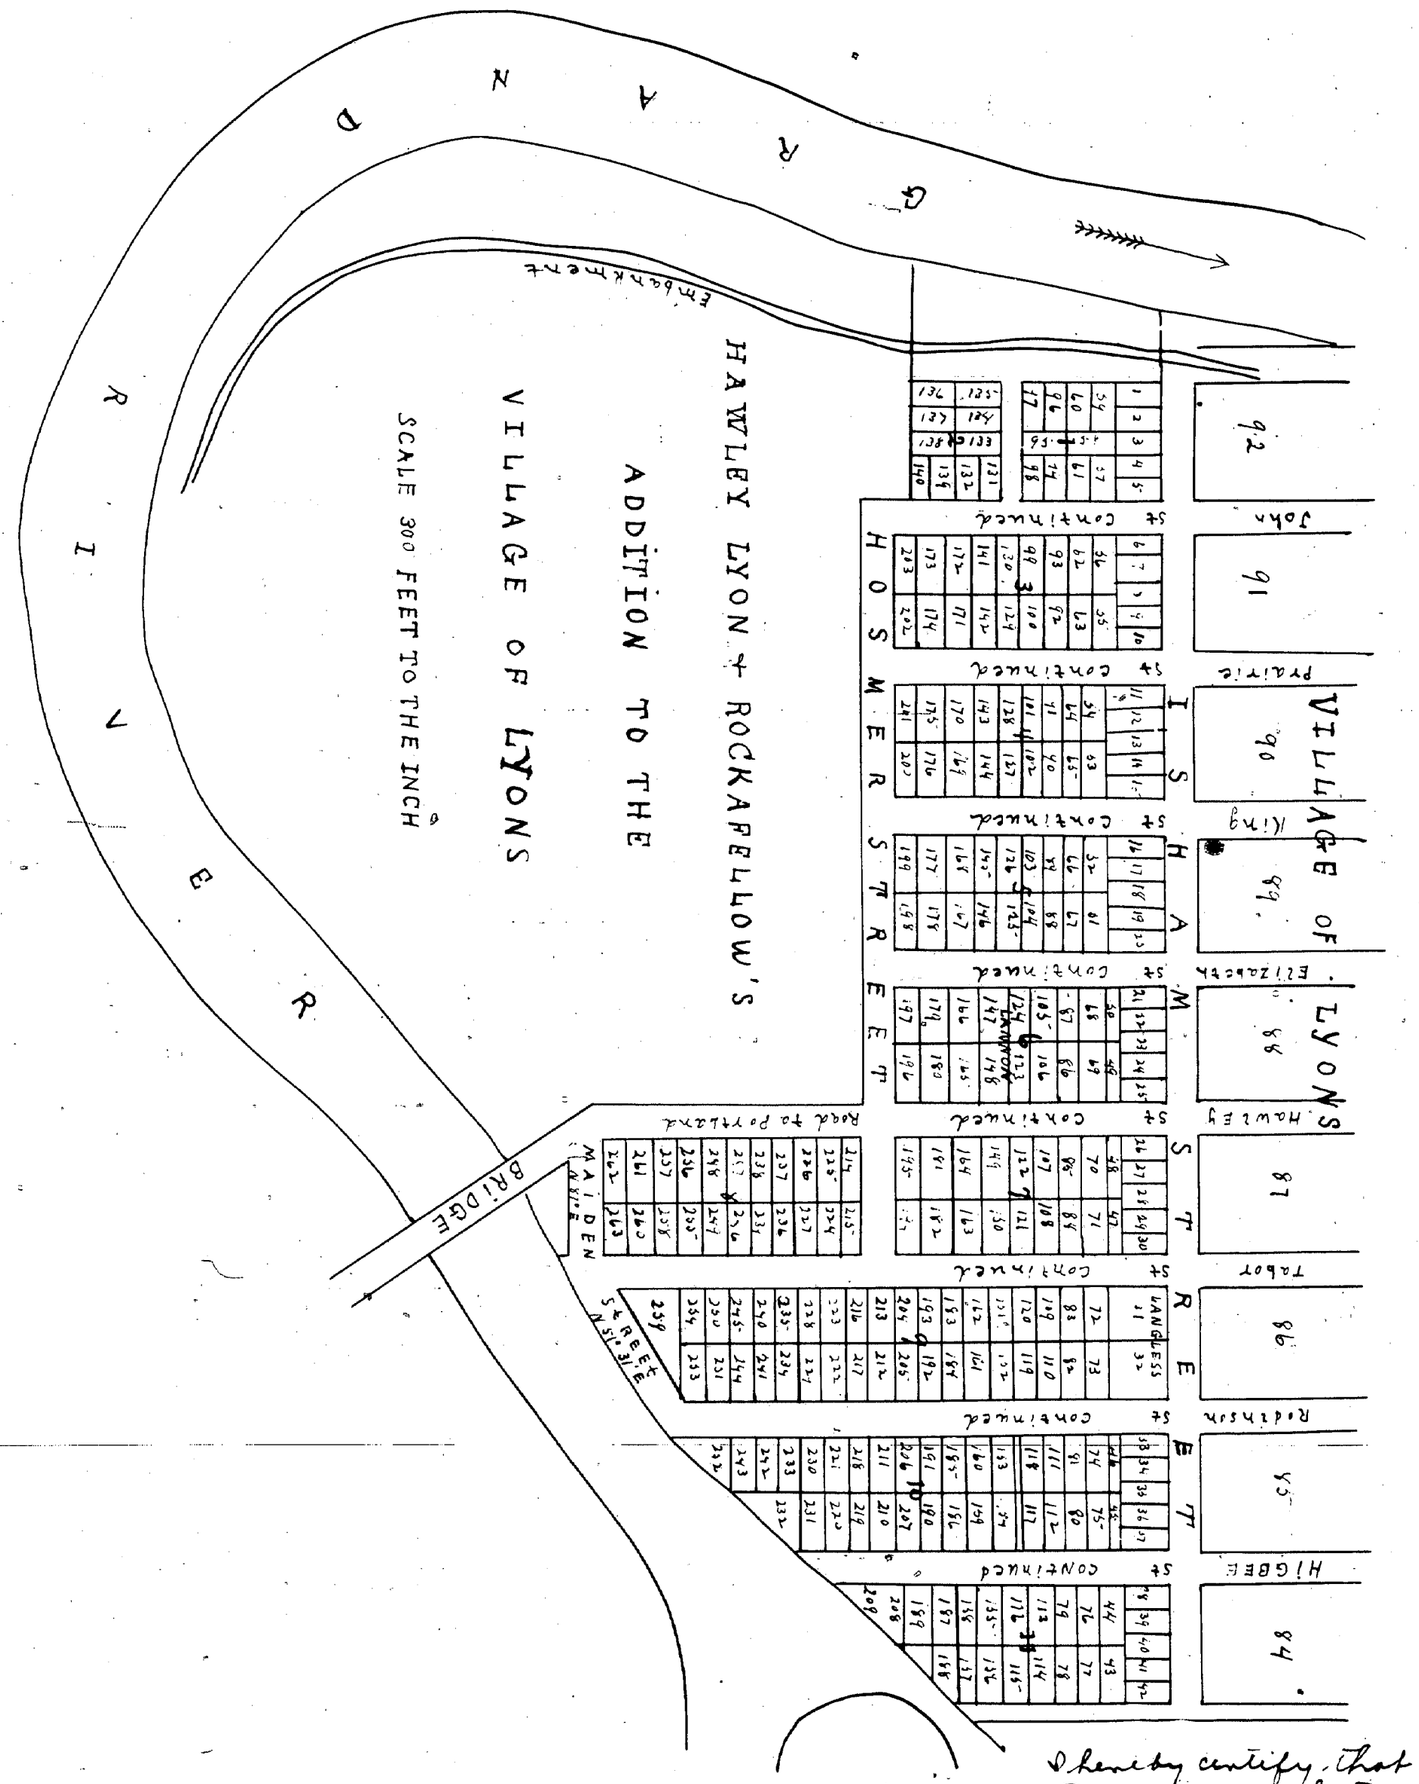

Discription

of H. & E. G. Hawley D. Brayton Lyon & B. F. Rockafellows Addition to the Plat of the Village of Lyons. Commencing at a point in the South line of Isham Street four rods south of the South East corner of Block Eighty four "84" of the original Plat of the Village of Lyons in a Magnetic course South three degrees East thence running along the South line of said Isham street South 87½ West 2848 feet to the Bank of Grand River where Street continued runs south 3° East and all other streets running parallel to this runs the same course. Hosmer street runs parallel to Isham Street & is 1514 feet long That portion of Maiden Street lying between Hawley and Tabor streets runs north 87° East to the angle. Thence North 54° 31' East to the junction with Robinson street. The distance from Isham street to Hosmer street is 575 feet The distance from Hosmer street to Maiden St. is 540 feet. Hawleys work as a red Border Lyons part a yellow and Rockafellows part a blue border

The size of all Hawleys lots Except such as are hereinafter named is 66 by 125 feet Lots 179, 180, 181, 182, 194, 195, 196, & 197 are 36½ by 125 feet Lyons Lots Except such as are hereinafter named are 50 by 125 feet The North tier of lots are 50 by 100 feet lots 45, 46, 47 & 48, 49 & 50 are 25 by 125 feet and 72, 73, 82 & 83 are 49 by 125 feet & Lots 68, 69, 70 & 71. are 55 by 125 feet, Lammons Lots bounded with green are 66 by 125. J. Langless & F. Langless Lots are 125 by 132. The alley along south side of lots 117 & 118 is 15 feet wide lots 202 & 203 are 75 by 125 feet. Genesee avenue South 7 lots 97 & 98 is 36½ feet wide The Gothic Mills are situated on Lots 6 & 7 and on the west side of Lot 1 is Rockafellows House, all Rockafellows lots West of John street and the north tier of lots between John Street and Prairie Street are 50 by 100 feet The rest of his lots are 50 by 125 feet all the streets lanes & avenues designated on this Plat are set apart for Public use all the streets spoken of herein above specified are sixty six feet wide.

Know all men by these presents That we D. Brayton Lyon, Henry W. Hawley Edward A. Hawley and B. F. Rockafellow all of the Village of Lyons in the County of Ionia & State of Michigan have surveyed laid out & staked into Village Lots & streets & Avenues the land covered by the within Plat and designated it by the name of Hawley Lyon and Rockafellows Addition to the Village of Lyons and is situated on Section Number Nineteen "19" in Township Number Seven "7" North of Range number Five "5" West in the County of Ionia & State of Michigan aforesaid & lies adjoining & South of Blocks No 84, 85, 86, 87, 88, 89, 90 & 91 & 92 according to the recorded plat of said Village as Recorded in the Registry of Deeds in for the County of Kent Michigan Signs of all Lots given in the accompanying Explanation. Given under our hands and seals this Eleventh day of August 1858 Signed & Sealed in presence of Horace F Baker, Josiah W Lyon. D. Brayton Lyon (L.S.)
H. W. Hawley (L.S.) E. G. Hawley (L.S.) B. F. Rockafellow (L.S.)

State of Michigan } ss
County of Ionia } On this 11th day of August A.D. 1858. personally appeared before me a Notary Public in & for said County the above named D. Brayton Lyon Henry W Hawley Edward A Hawley and B. F. Rockafellow known to me to be the persons who signed & sealed the foregoing instrument and acknowledged that they made the within Plat known and designated as Lyons, Hawley & Rockafellows addition to the Village of Lyons & that they executed the same for the uses & purposes mentioned.
Horace F. Baker
Notary Public.

I hereby certify that this plat is a correct copy of the plat now on Record in the Register of Deeds office being made under the supervision of the Auditor General by tracing the plat on record and affixing thereto a carefully compared copy of the dedication and certificates

Dated this 24th day of April 1911
Solon Robinson
Clerk Aud. Gen Dept.