



State of Michigan vs. Recently appeared before me in open court and acknowledged himself to be the proprietor of the village of Lyons situated in sections 18 & 19 Town 7 North Range 5 West County of Ionia and acknowledged the map to be a true representation of the streets and alleys intended for the public use in the said village of Lyons and to bind out by him

Witness my hand and seal this 26th day of November A.D. 1836

Ben McNeill Judge before Court State of Michigan. L.S.

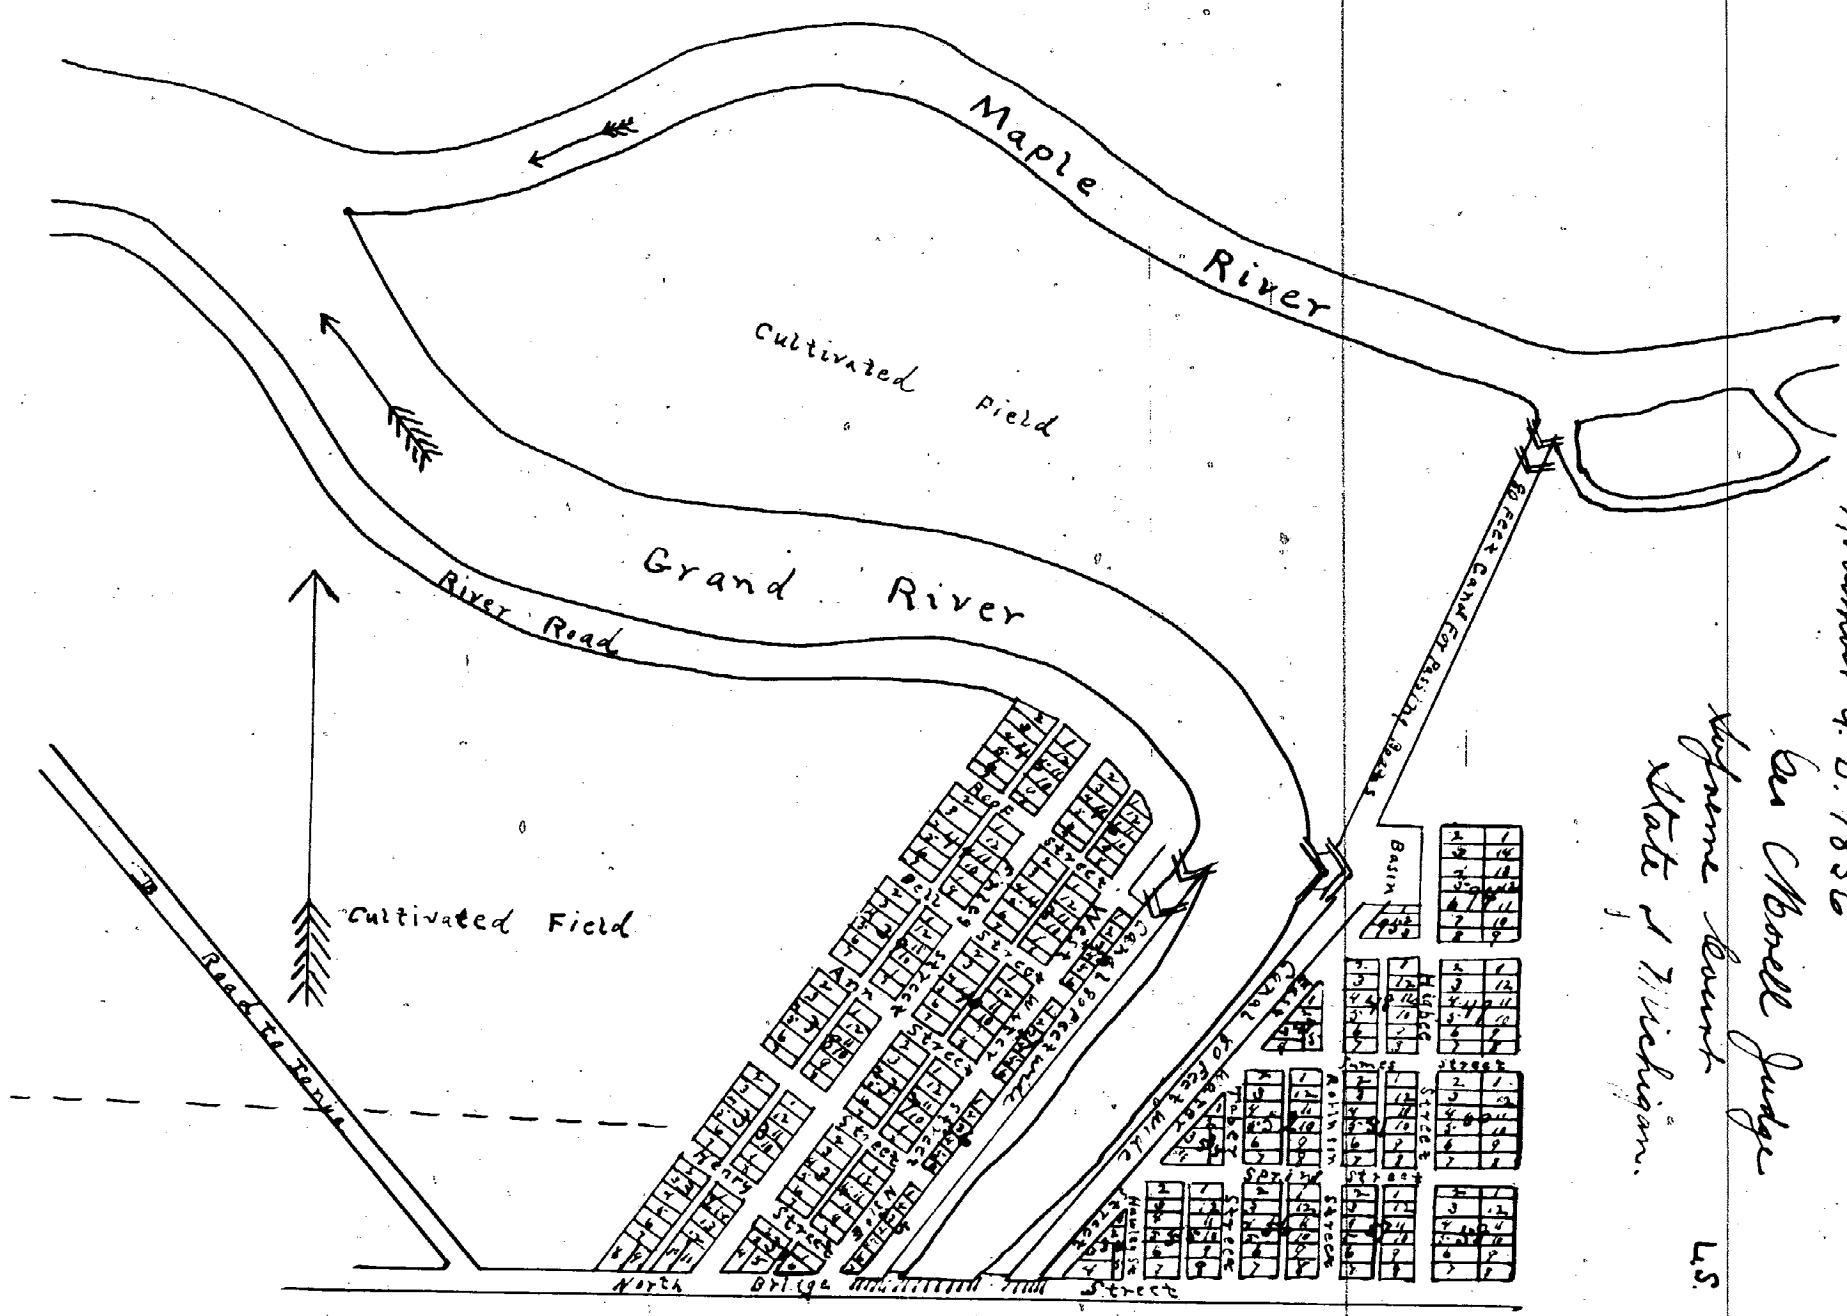

Ben McNeill Judge before Court State of Michigan. L.S.

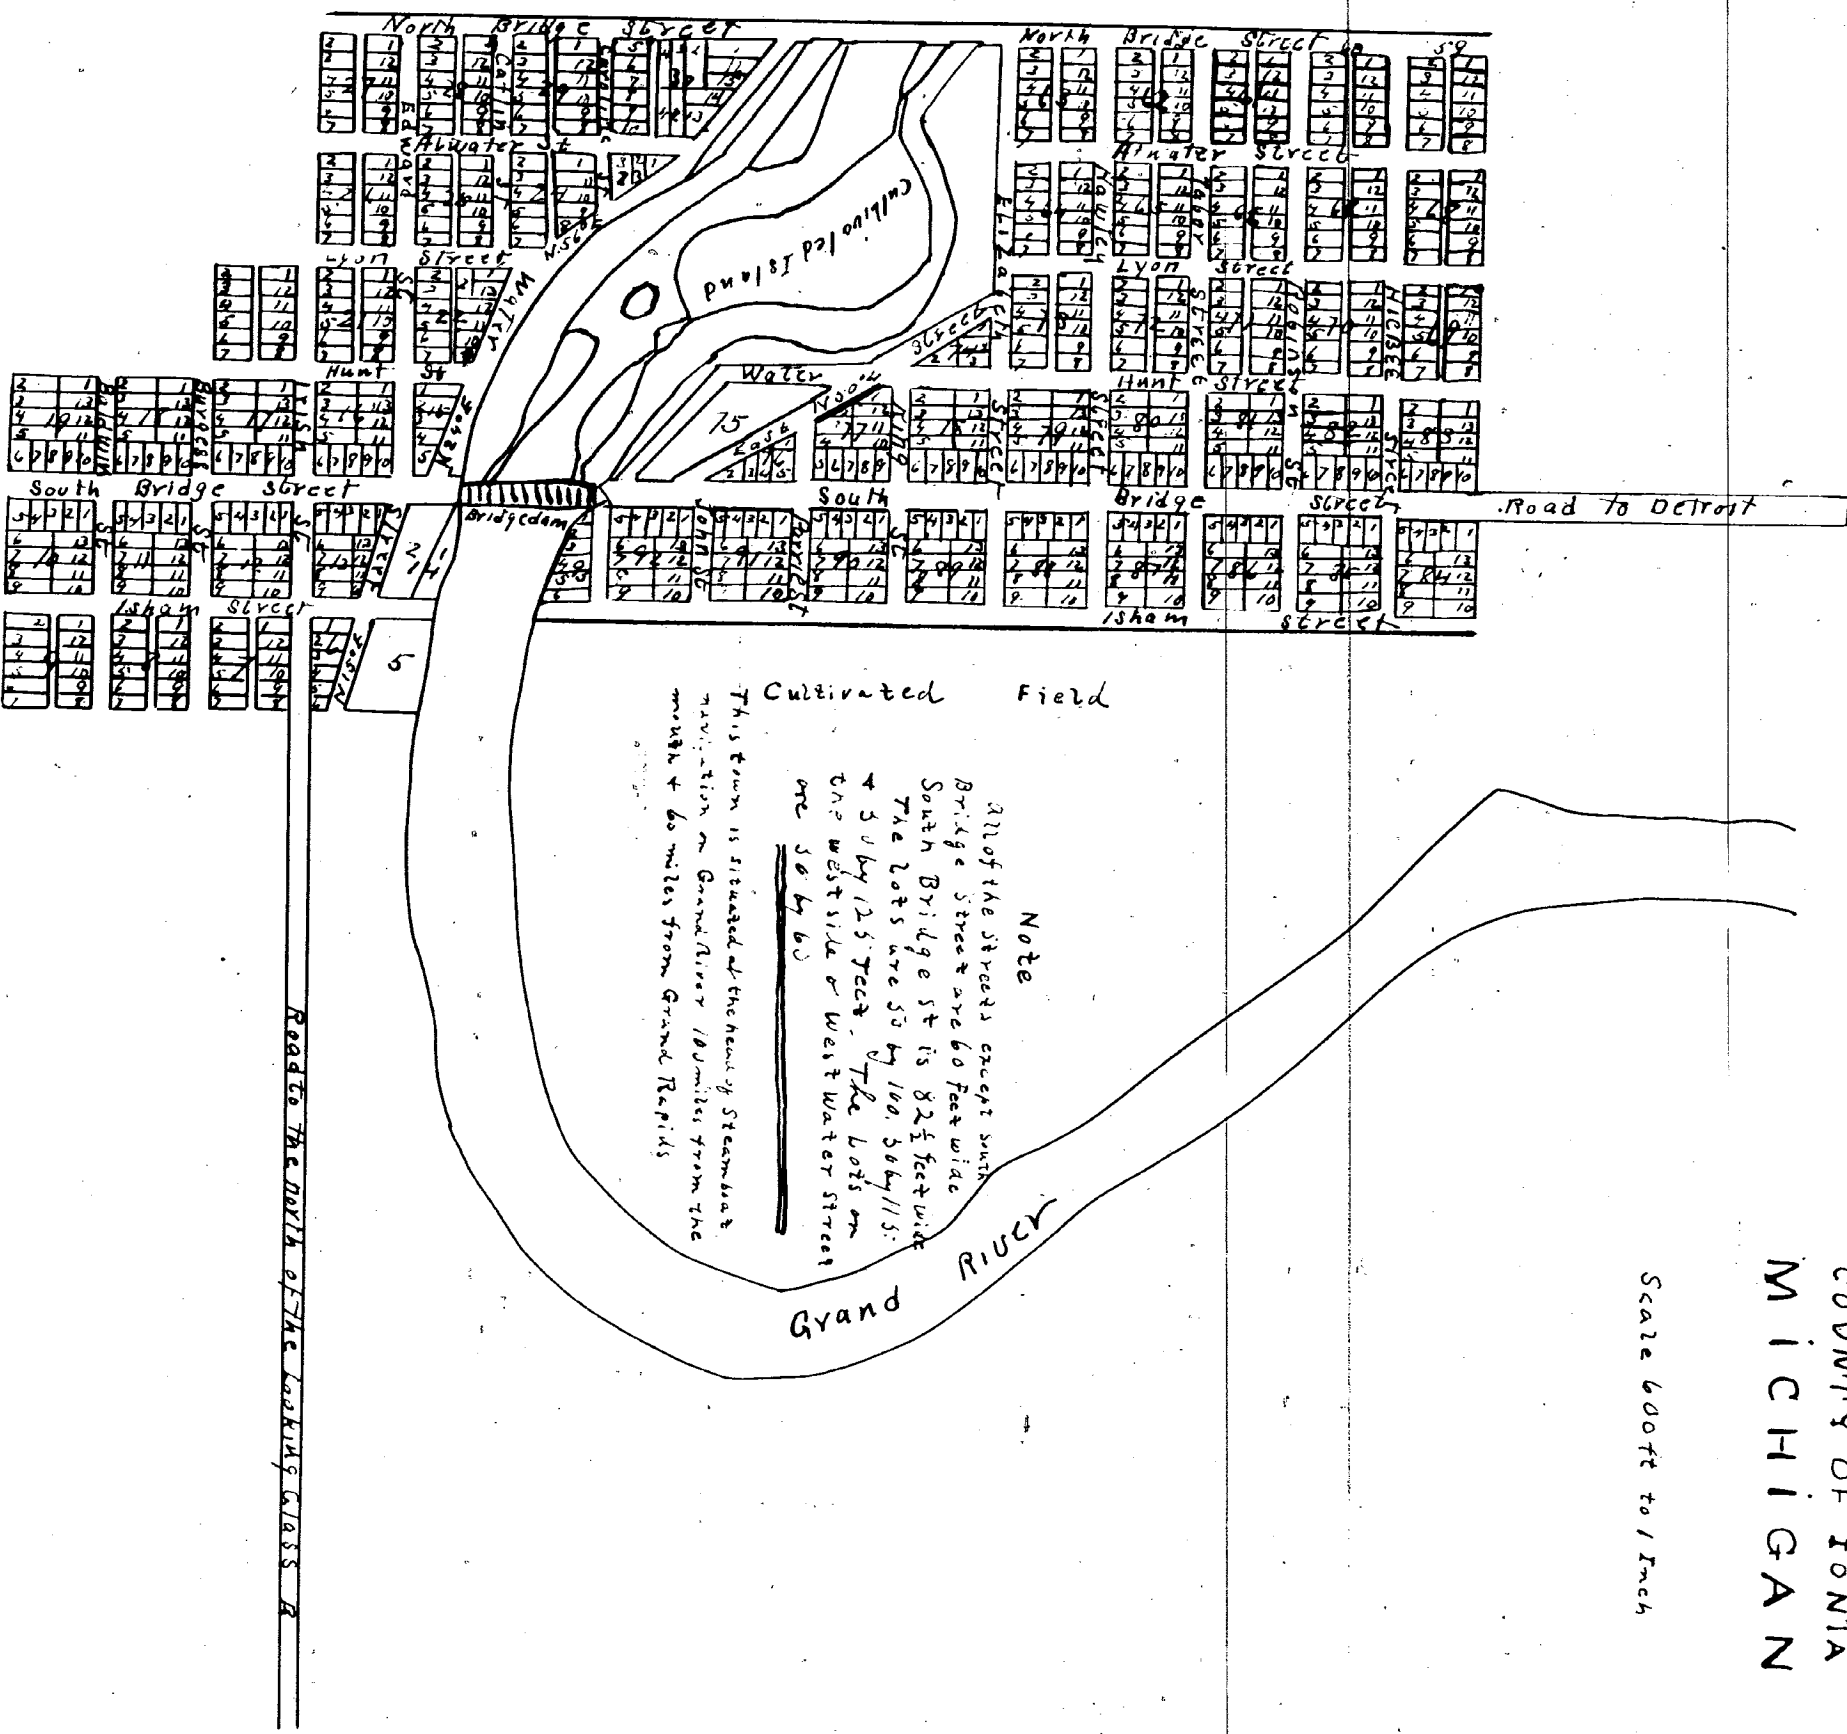

MAP OF THE TOWN OF LYONS ON SECTIONS 18 & 19 TOWN 7 N. RANGE 5 W. COUNTY OF IONIA MICHIGAN Scale 600 ft to 1 inch

Handy certify that this is a correct copy of the map now on record in the Register of Deeds office being made under the supervision of the Auditor General by drawing the plot on record and signing same a certified copy of the dedication and certificate dated this 21 day of April 1911 when Robert M. Blank and son. Deft.

State of Michigan ss. I, Handy certify that the above is a true copy of the map of the Town of Lyons as found at page 185 under "B" of the Records in the Register office in Kent County St. Attest Register Ionia Co Mich