
10351

SUPERVISOR TAYLOR'S 2nd ADDITION TO CITY OF IONIA.

SCALE 60 FEET 1 INCH

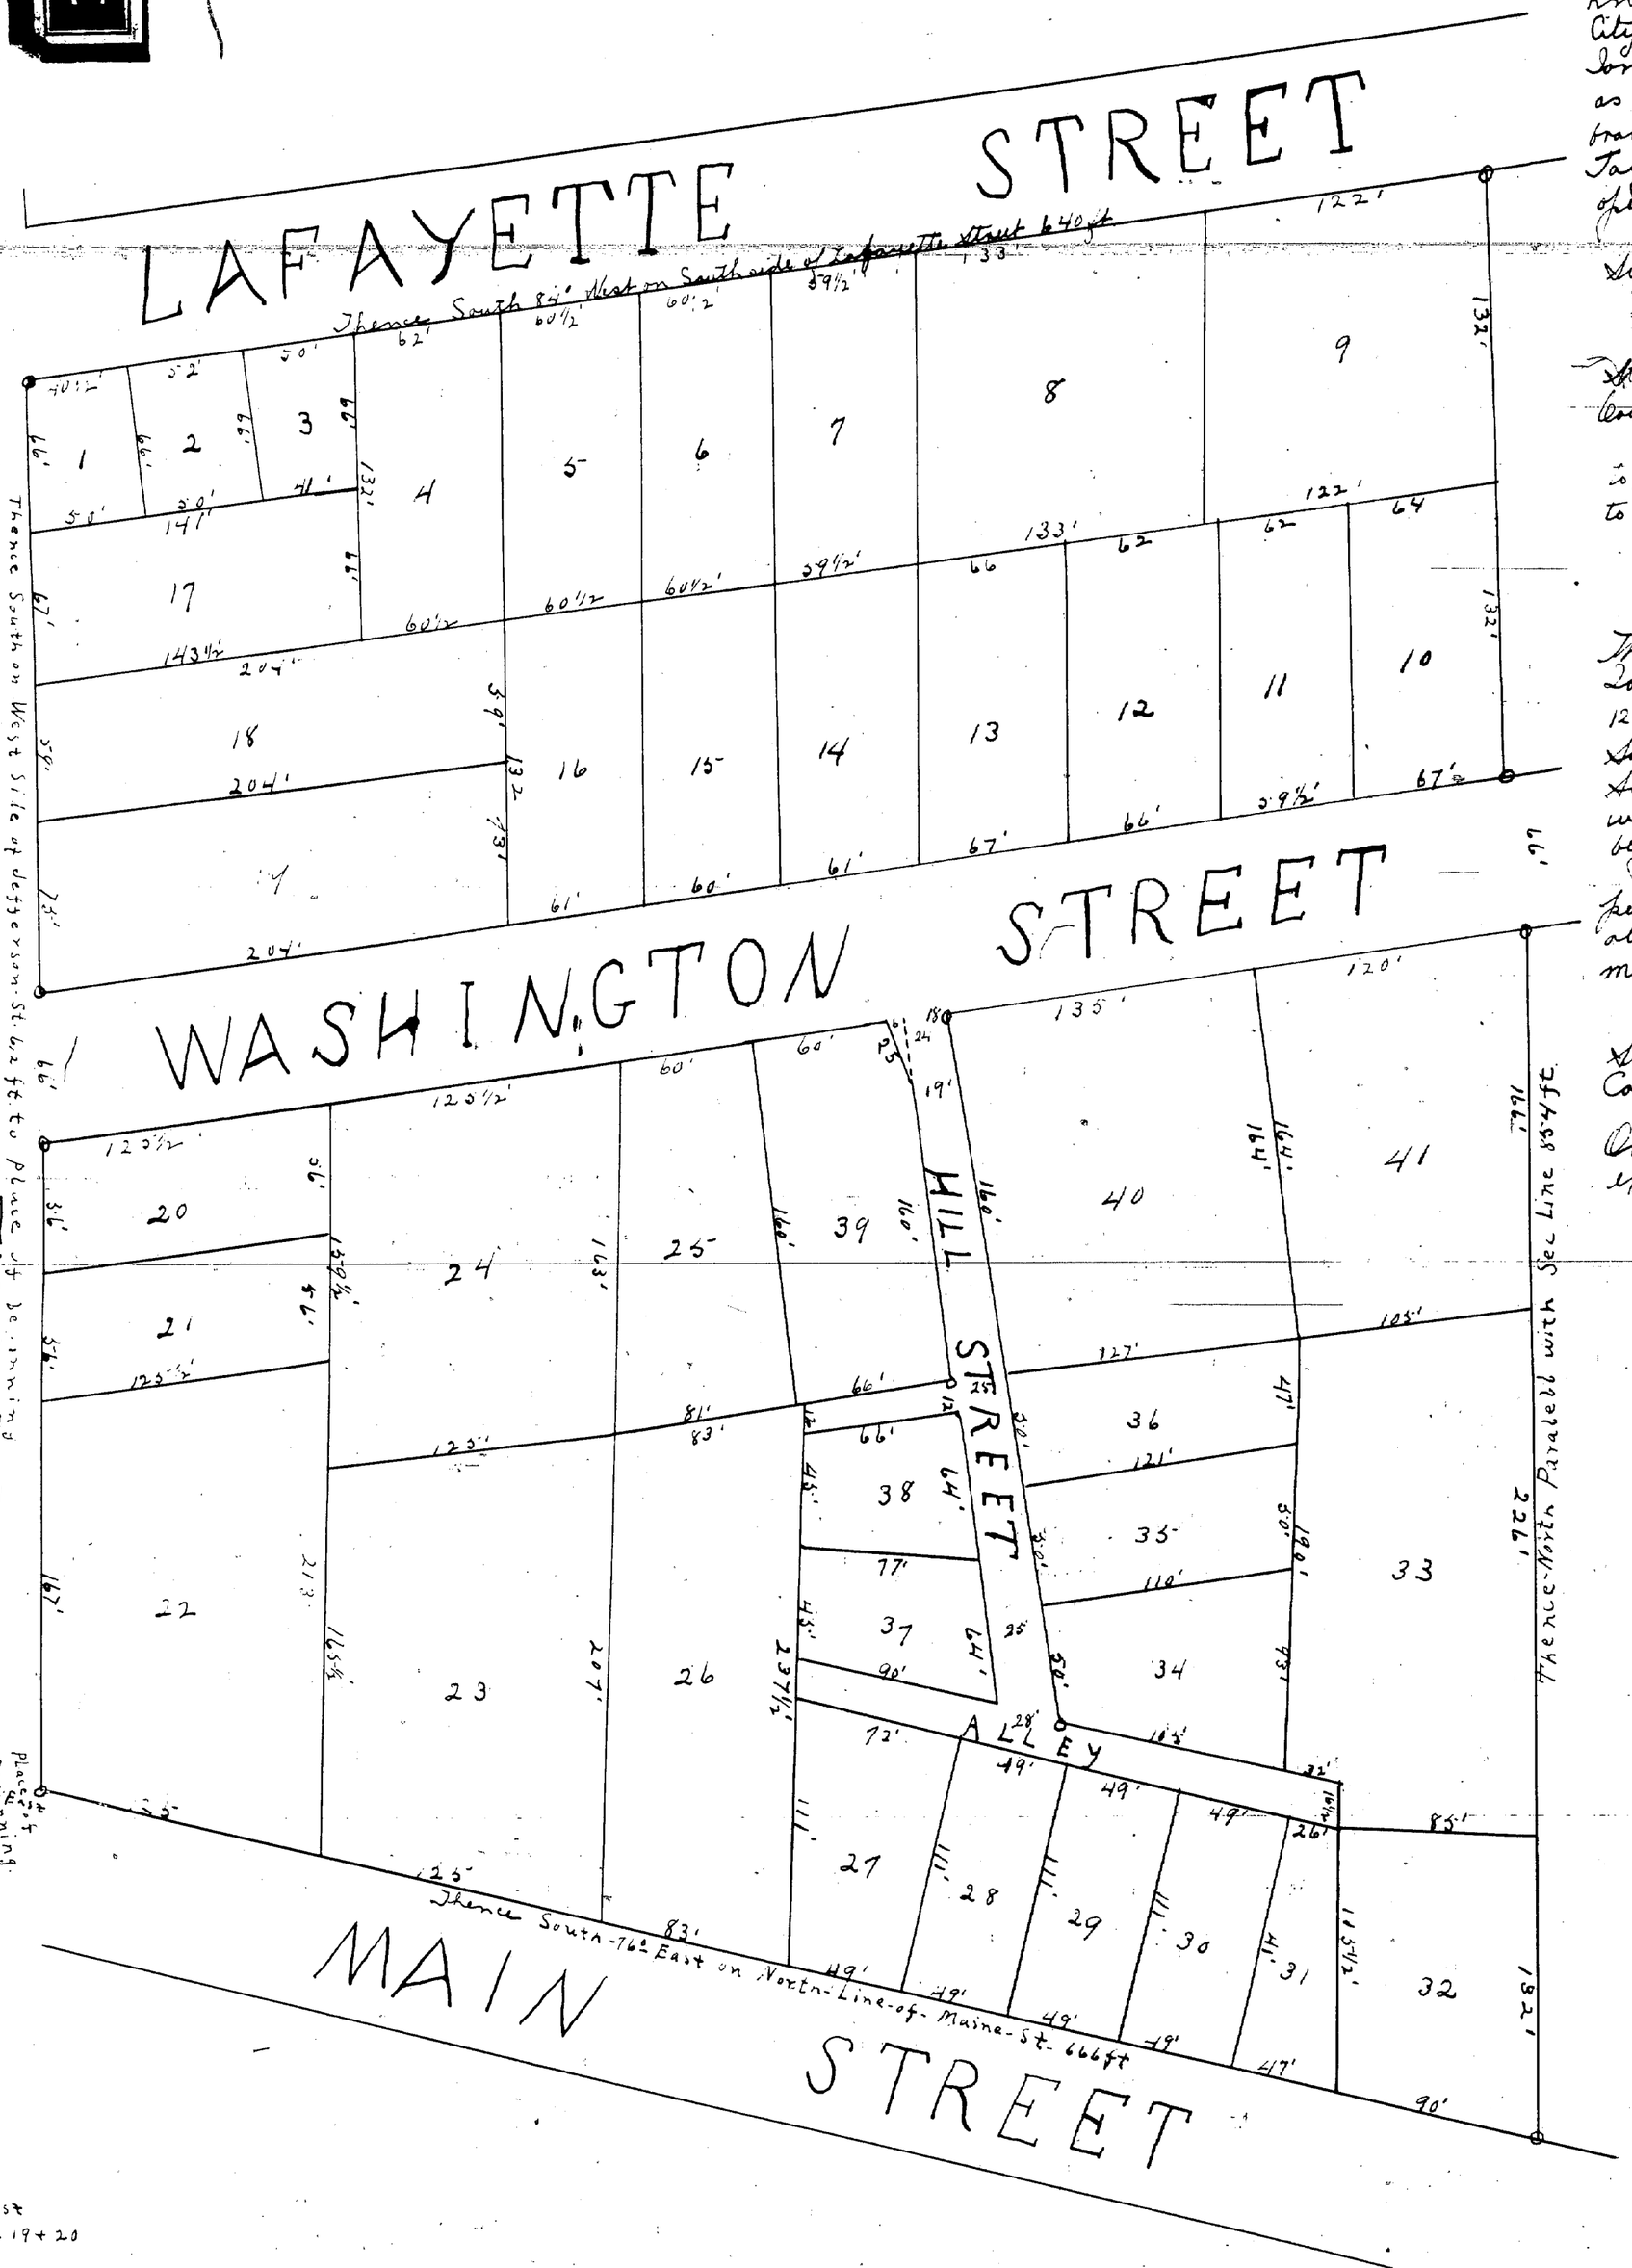

Know all men by these presents, That I. J. L. Taylor Supervisor of the 3rd & 4th Wards of the City of Ionia Ionia Co Michigan having been Authorized by the common Council of said City of Ionia inaccordance with the provisions of Section 1493 Chapter 32 of Howells Annotated Statutes as amended by Act 111 of Laws of 1885 and by Act 309 Laws of 1887 have caused the Land embraced in the annexed Plat to be surveyed and platted and to be known as Supervisors Taylors 2nd Addition to the city of Ionia all streets and Alleys shown upon said plat are given and dedicated to the use of the public.

Signed & Sealed in presence of
James N Taylor
Robert C. Taylor.

John L Taylor (L.S.)
Supervisor 3 & 4th Wards
Ionia Michigan

State of Michigan } SS
County of Ionia } On this day 2nd of September A.D. 1901 before me a notary public in and for said County personally came the above named J. L. Taylor known to me to be the same person who signed the above dedication and acknowledged the same to be his free act and deed

Royal A Hawley
Notary Public for Ionia County

The land embraced in the Annexed Plat of Supervisors Taylors 2nd Addition to the City of Ionia is described as follows Commencing at a point on North line of Main St Ionia 12+8½ feet North & 3 feet east of ¼ Post between Sec. 19 & 20 Town 7 North of Range 6 West. Thence South 76° East on North line of Main St 666 feet. Thence North parallel with Sec. line 884 feet to South side Lafayette Street. Thence South 84° West on South side Lafayette Street 640 feet to west side of Jefferson Street Thence south on West side of Jefferson St. 612 feet to place of beginning.

I hereby certify that the Plat hereon dedicated is a correct one and that permanent monuments of Grass Pipe have been placed at all points marked thus o at all angles in the boundaries and at all intersections of Streets and Alleys. All measurements are in feet and inches

D. C. Crawford
Surveyor for Ionia County

State of Michigan } SS.
County of Ionia } We C. D. Goodwin Register of Deeds and D. C Crawford Surveyor hereby certify that we have each carefully compared this copy with the Original Plat of Supervisor Taylors 2nd Addition to the City of Ionia and that it is an exact copy thereof and of the whole of such original Map or Plat.

C. D. Goodwin Register of Deeds
D. C Crawford Surveyor

Examined and Approved
Sept 21. 1901
John. F Wilkinson
Dept Aud. Genl

Scale 60 ft to one inch.

Registers Office } SS
Ionia County }
Received for record the 24th day of September A.D. 1901 at 3 o'clock P.M. and Recorded in liber 1 of Plats at Page 80
C. D. Goodwin, Register.

I hereby certify that this plat is a correct copy of the plat now on record in the Register of Deeds office being made under the supervision of the Auditor General by tracing the plat on record and affixing thereto a carefully compared copy of the dedication and certificates.
Dated this 18th day of April 1911
Solon Robinson.
Asst Aud. Gen. Dept.