10954

# PLAT OF FELLOWS' ADDITION TO LAKE ODESSA

JAMES M FELLOWS, Prop.

D. C. CRAWFORD, Surveyor

Scale, 80 ft.--1 inch

KNOW ALL MEN by these presents that we James M. Fellows and Ella M. Fellows, his wife as proprietors have caused the land embraced in the annexed Plat to be surveyed and platted to be known as Fellow's Addition to Lake Odessa. All streets as shown upon Plat are hereby dedicated to the Public.

James M. Fellows L. S.

Ella M. Fellows L. S.

Signed and Sealed in presence of
Mertie Johnson
Thomas Johnson.

State of Michigan
SS
County of Ionia

On this 30th day of July A.D. 1908 before me a Notary Public in and for said County personally came the above named James M. Fellows and Ella M. Fellows his wife known to me to be the same persons who signed the above dedication and acknowledged the same to be their free act and deed.

Thomas Johnson, Notary Public. Ionia Co.

My Commission Expires November 30, 1908.

The Land embraced in the annexed plat of Fellow's Addition to Lake Odessa is described as follows: Commencing at a Point 1292-1/2 feet west and 1038 feet south of East 1/4 Post Section 33 Town 5 North of Range 7 west thence west 16-1/2 feet thence South 44° west 404 feet thence west 424 feet thence south 53° west 833 feet to north and south 1/4 line of Sec. 33 thence south on 1/4 line 344 feet to north shore of Jourdan Lake, thence north easterly following the north shore of Lake 1726 feet thence north 160 feet to place of beginning, all on south east frl. 1/4 of Sec. 33.

I hereby certify that the Plat hereon delineated is a correct one and that Iron monuments, consisting of 2" gas pipe, 2 ft. long have been placed at all points marked thus ○ at all angles in the boundaries and at all intersections of streets as shown. All measurements are in feet and inches.

D. C. Crawford, Surveyor of Ionia Co.

State of Michigan
SS
County of Ionia

We, W. A. Wilder, Register of Deeds and D. C. Crawford Surveyor hereby certify that we have each carefully compared this copy with the original Plat of Fellow's Addition, Lake Odessa and that it is an exact copy thereof and of the whole of such original map or plat.

W. A. Wilder Reg. of Deeds

D. C. Crawford Surveyor.

Examined and Approved
August 1st, 1908
John F. Wilkenson
Deputy Auditor General.

Tax Certificate was furnished in compliance with Section 3757. Compiled Laws of 1897.

Register's Office, Ionia County } SS

Received for Record the 4th day of August A.D. 1908 at 2 o'clock P.M. and Recorded in Liber 1 of Plats on Page 102

W. A. Wilder Register.

I hereby certify that this plat is a correct copy of the plat now on record in the Register of Deeds office being made under the supervision of the Auditor General by tracing the plat on record and affixing thereto a carefully compared copy of the dedication and certificates.

Dated this 20th day of April 1911

Solon Robinson
Clerk And. Gen. Dept.

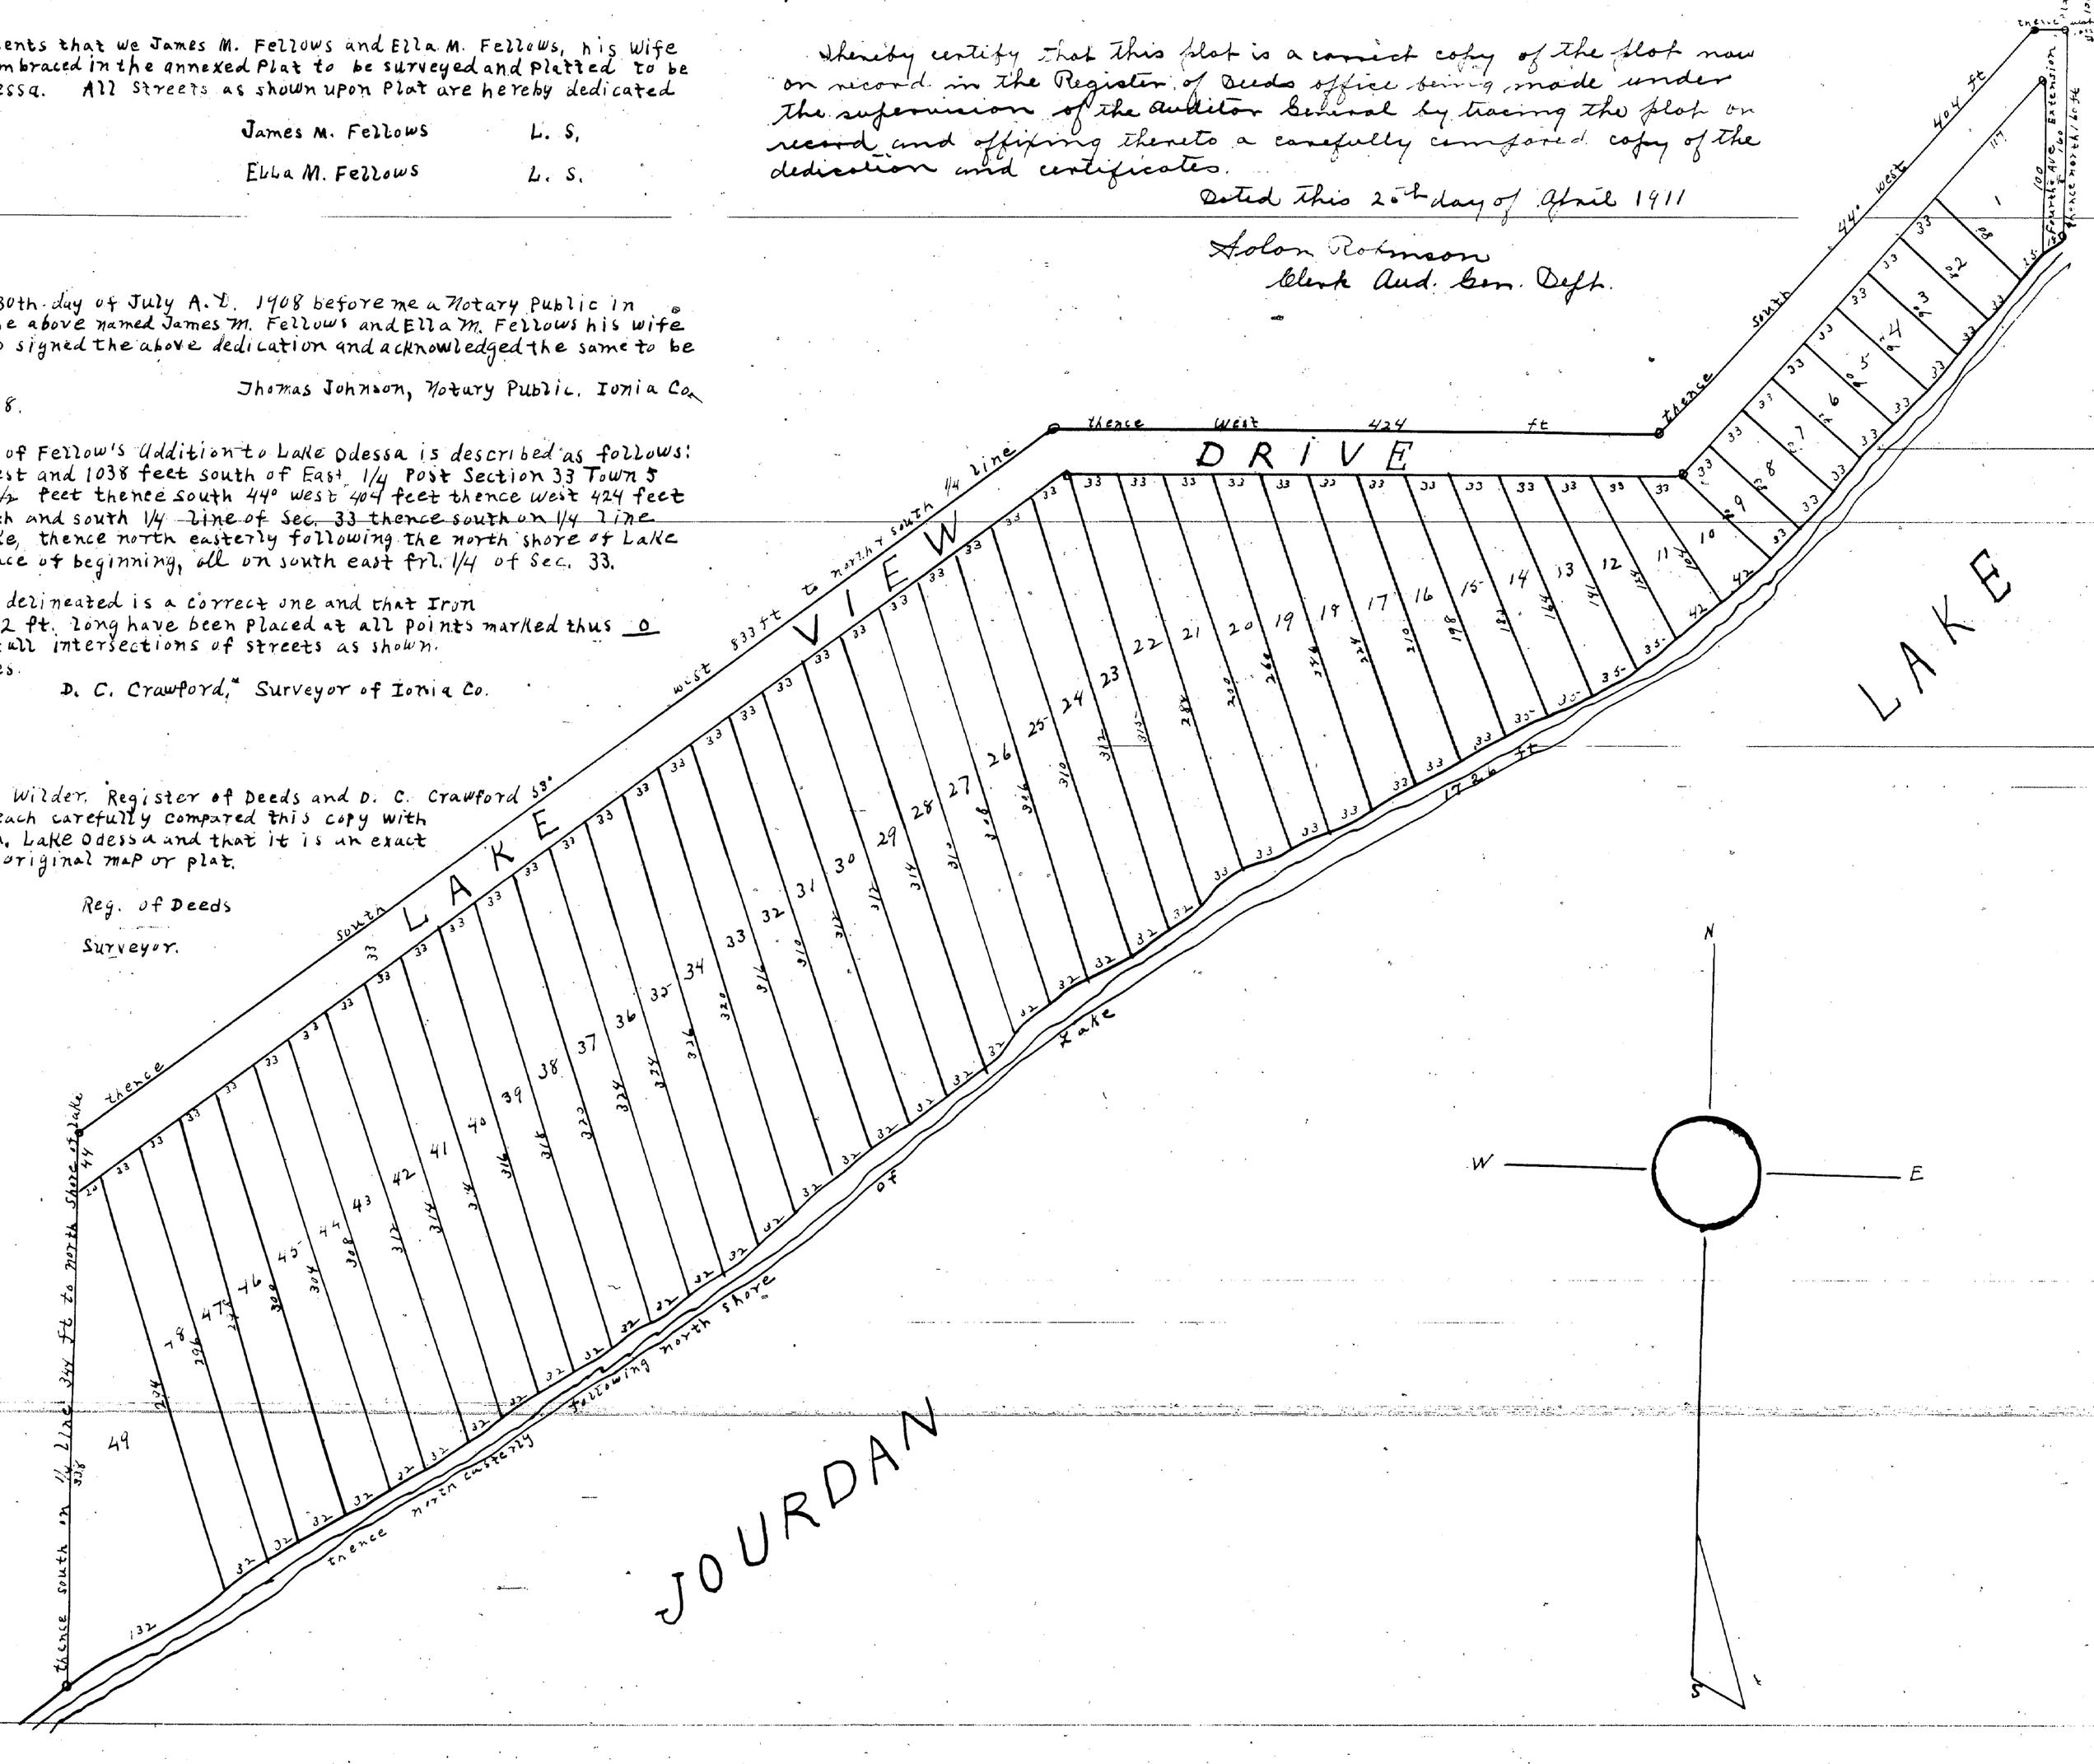


ClibPDF - www.fastio.com