611 3811

LANSING

1036

RECEIVED AND FILED
IN AUDITOR GENERAL'S OFFICE
November 3 1892
Deputy Auditor General.

"KARRER & BERSCHBACH'S"
"SUBD'N OF THE NORTH 2 25/100 ACRES OF OUT LOT 32."
OF
"P.C. 182,"
"M. MORAN FARM,"
"DETROIT, WAYNE COUNTY, MICHIGAN."

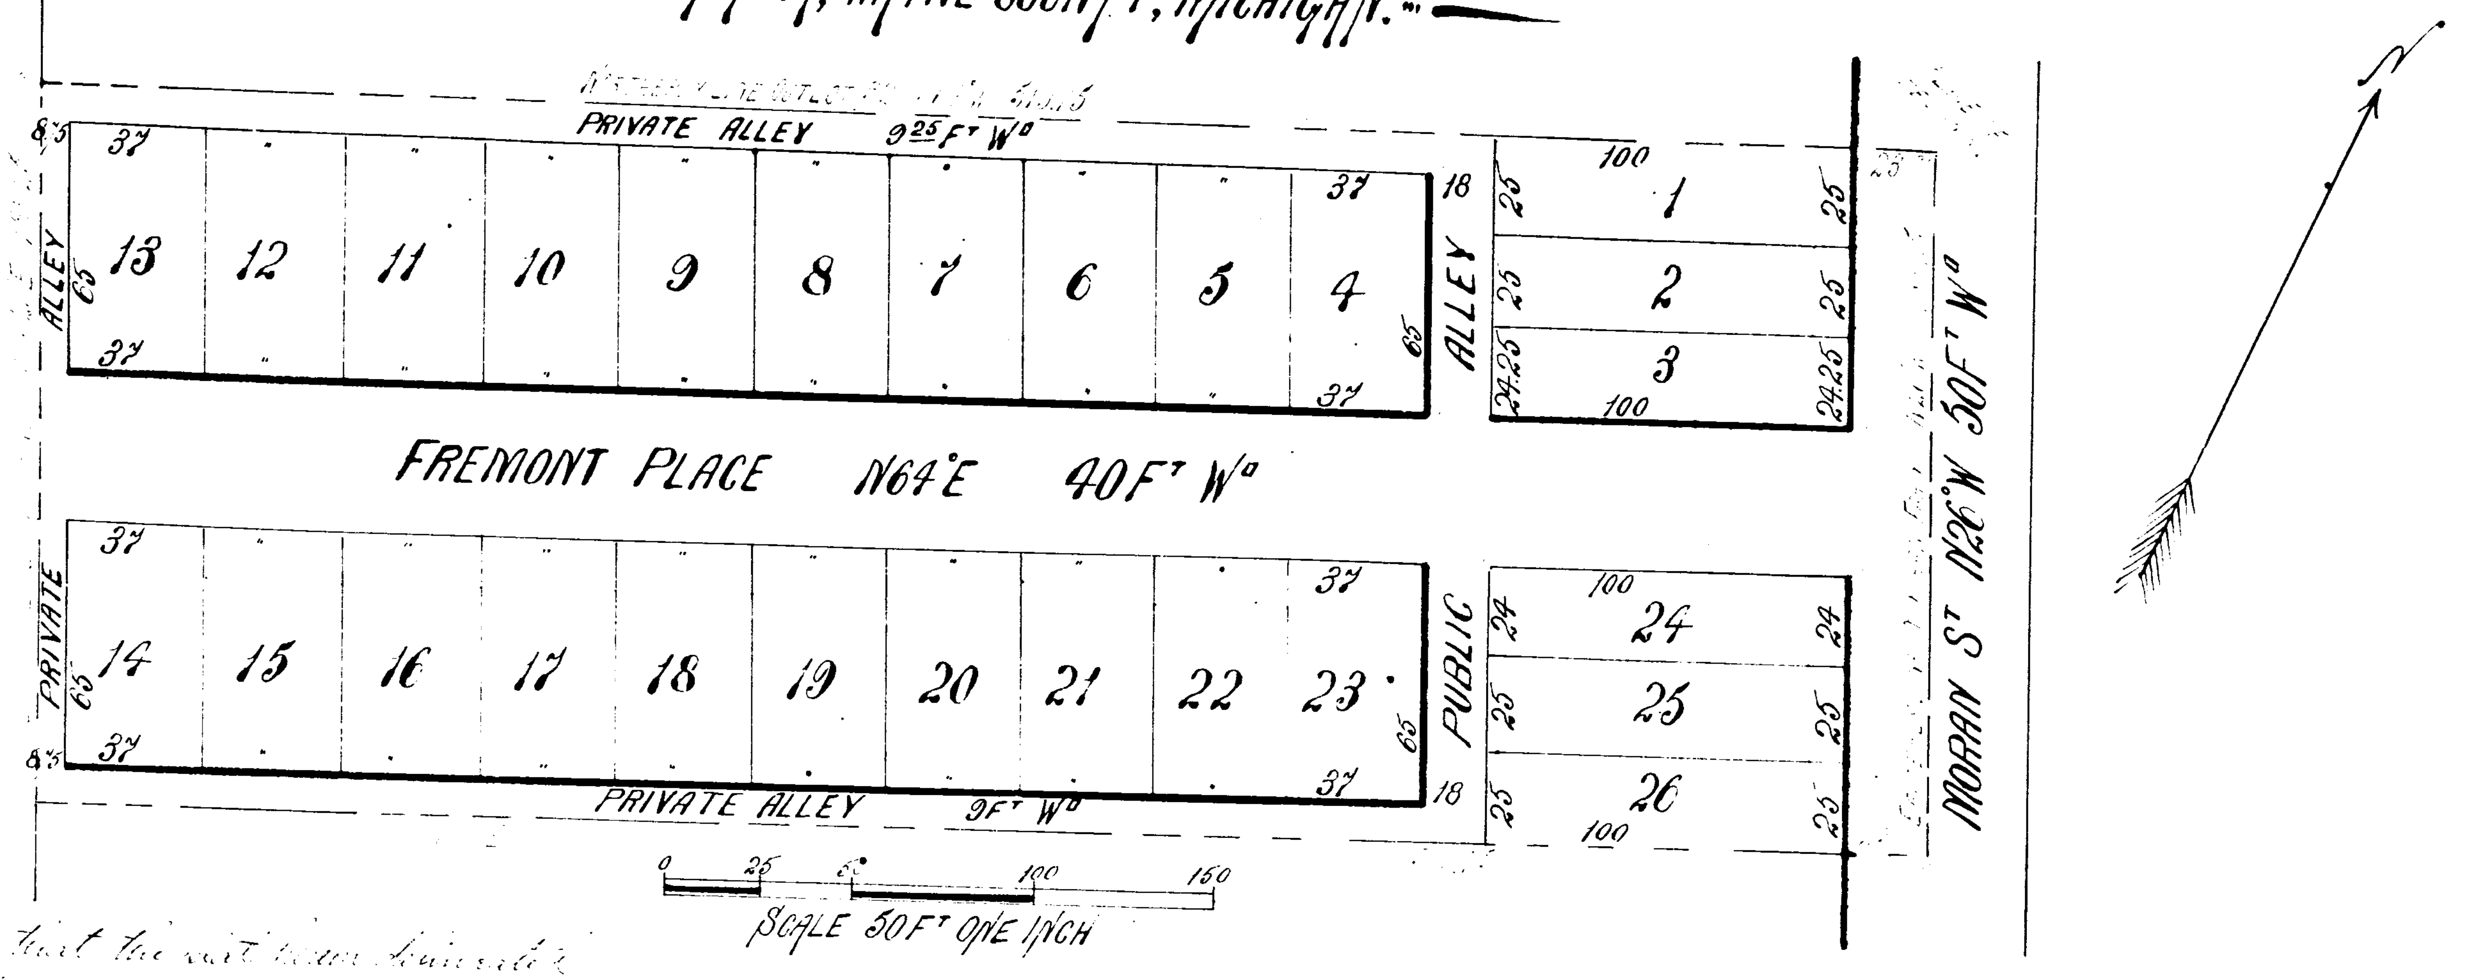

[illegible] certify that the plat hereon delineated [illegible] and that permanent monuments consisting [illegible] stakes [illegible] at [illegible] at all angles in [illegible] the said [illegible] and at [illegible] alleys.

[illegible]
Surveyor

Know all men by these presents that Simon W. Karrer and Susanna Karrer his wife and Ferdinand Berschbach, a single man, all of [illegible] Wayne County, Michigan, do hereby dedicate to the use of the public the streets and the public alleys as delineated on the annexed plat [illegible] Berschbach's [illegible] of the North 2 25/100 acres of Out Lot 32 of P.C. 182 M. Moran Farm, Detroit, Wayne County, Michigan, [illegible] Beginning at the [illegible] corner [illegible] thence [illegible] east, along [illegible] thence [illegible] to the place of beginning [illegible] Witness our hands and seals this 25th day of August A.D. 1892.

[illegible]
[illegible]
[illegible]

Simon W. Karrer (L.S.)
Susanna Karrer (L.S.)
Ferdinand Berschbach (L.S.)

State of Michigan } ss.
County of Wayne }

On this 25th day of August A.D. 1892, before me the subscriber, a Notary Public in and for said County, personally came the above named Simon W. Karrer and Susanna Karrer his wife, and Ferdinand Berschbach, to me known to be the persons described in and who executed the [illegible] and acknowledged the same to be their free act and deed.

[illegible]
Notary Public
Wayne Co.
Michigan

Examined [illegible]
[illegible]
G. S. Pratt

APPROVED
BOARD
OF
PUBLIC WORKS
September 3 [illegible]

John McVicar
James Dean
Jacob Guthard

State of Michigan } ss.
County of Wayne }

John A. Heames Register of Deeds, and [illegible] Surveyors, hereby certify that we have each carefully compared this copy with the original plat of Karrer and Berschbach's Subdivision of the North 2 25/100 acres of Out Lot 32 of P.C. 182, M. Moran Farm, Detroit, Wayne County, Michigan, and that it is an exact copy thereof and of the whole of said original plat.

John A. Heames Register of Deeds
[illegible]
Surveyors

State of Michigan } ss.
County of Wayne }

We John A. Heames Register of Deeds, and [illegible] Surveyors, hereby certify that we have each carefully compared this copy of Karrer and Berschbach's Subdivision of the North 2 25/100 Acres of Out Lot 32 of P.C. 182, M. Moran Farm, Detroit, Wayne County, Michigan with the plat now of record in the Register of Deeds office for the County of Wayne and that it is a true transcript therefrom and of the whole of said plat of record.

REGISTER'S OFFICE, } ss.
County of Wayne.
Received for Record, the 6th day
of Sept A. D. 1892 at
3 00 o'clock A. M. and Recorded in Liber 17 of Plats
on Page 60
John A. Heames
REGISTER.

John A. Heames Register of Deeds
[illegible]
Surveyors

3811

"KARRER & BERSCHBACH'S"
"SUB'N OF THE NORTH 2 25/100 ACRES OF OUT LOT 32" OF
"P.C. 182"
"M. MORAN FARM"
"DETROIT, WAYNE COUNTY, MICHIGAN"

RECEIVED AND FILED
IN AUDITOR GENERAL'S OFFICE
November 3 1892
H.A. Pratt
Deputy Auditor General

1036

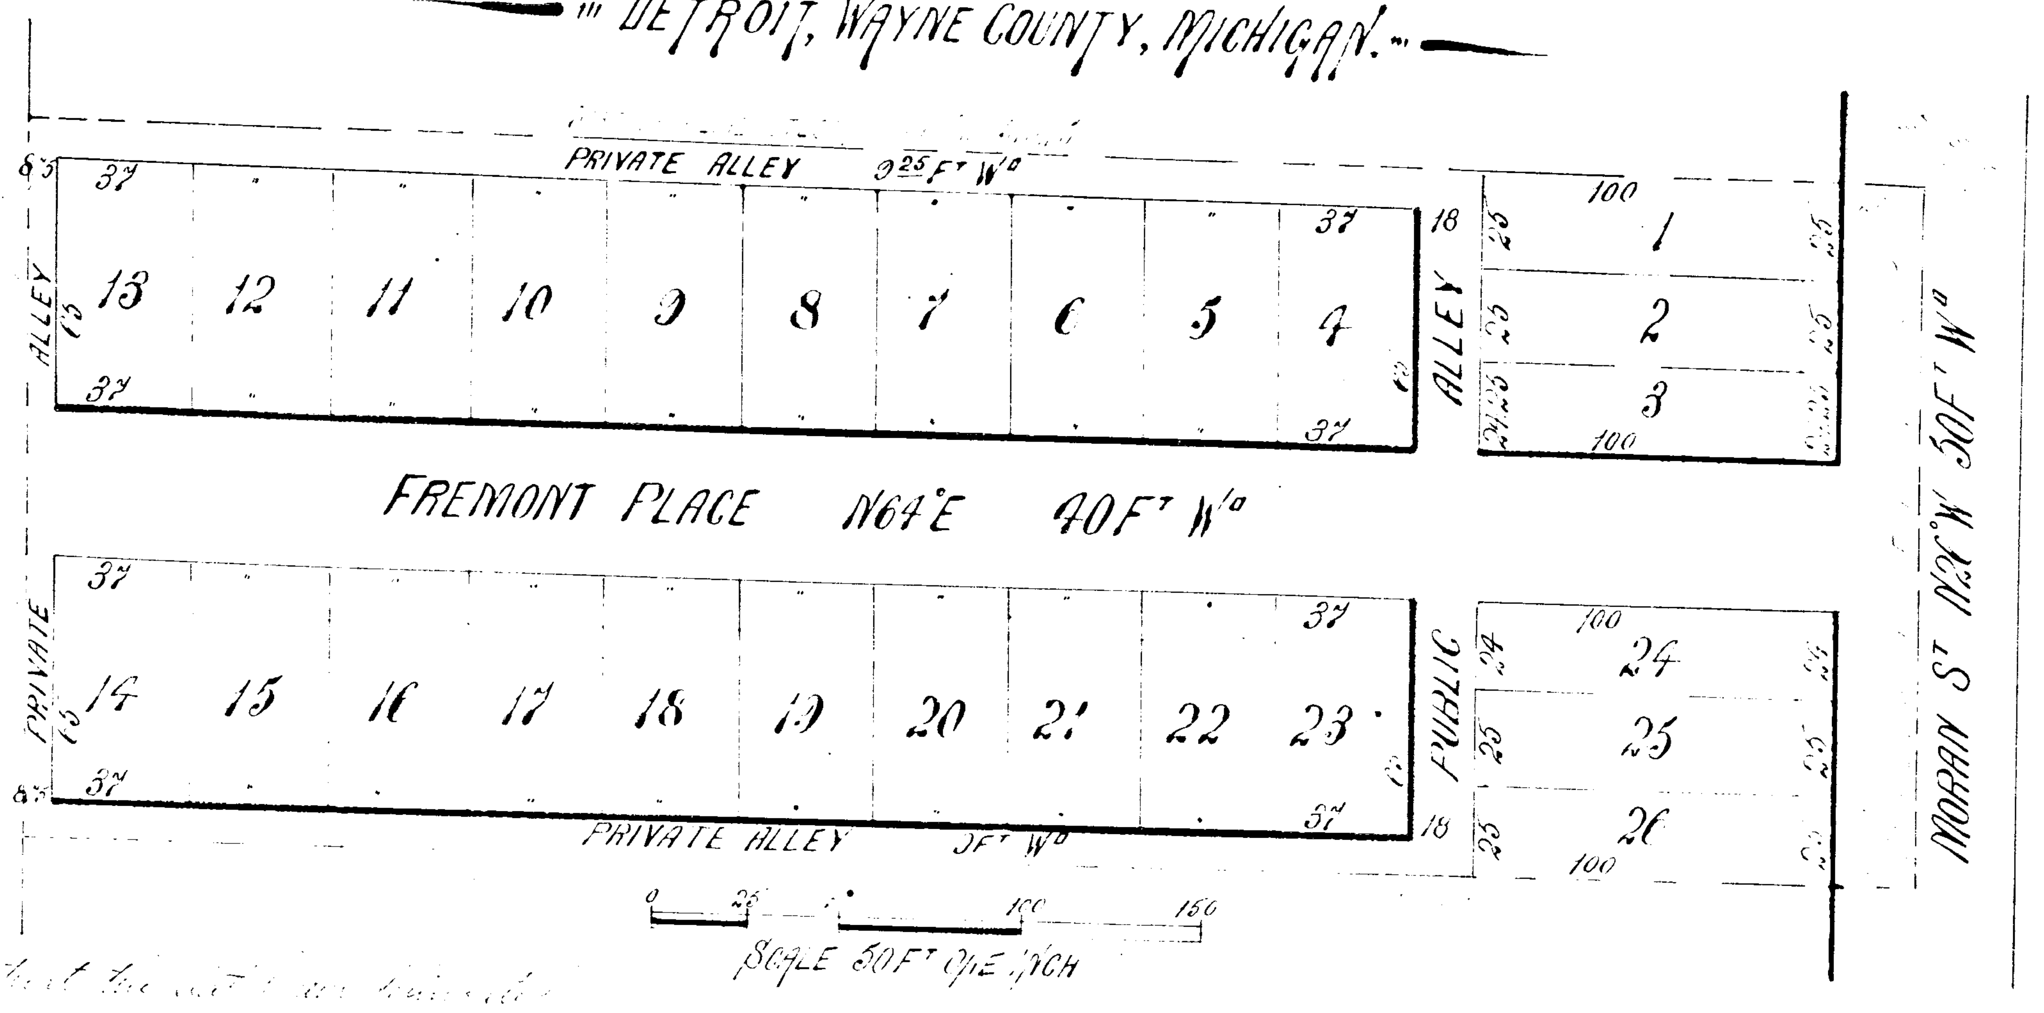

[illegible]

[illegible]

[illegible] }ss.

[illegible]

APPROVED
BOARD
OF
PUBLIC WORKS
September 3 [illegible]

John McVicar
James Dean
[illegible]

[illegible] }ss.

John A. Heames [illegible]

John A. Heames

[illegible] }ss.

John A. Heames [illegible]

REGISTER'S OFFICE, County of Wayne, ss. Received for Record, the 6th day of Sept A. D. 1892 at 3 00 o'clock A. M. and Recorded in Liber 17 of Plats on page 60

John A. Heames REGISTER.

John A. Heames Register of Deeds