


M. Bliss' Addition to Village of Ionia.

Record for record June 1st 1870
at 2 1/2 o'clock P.M.
Chas. J. Howe
Deputy Register

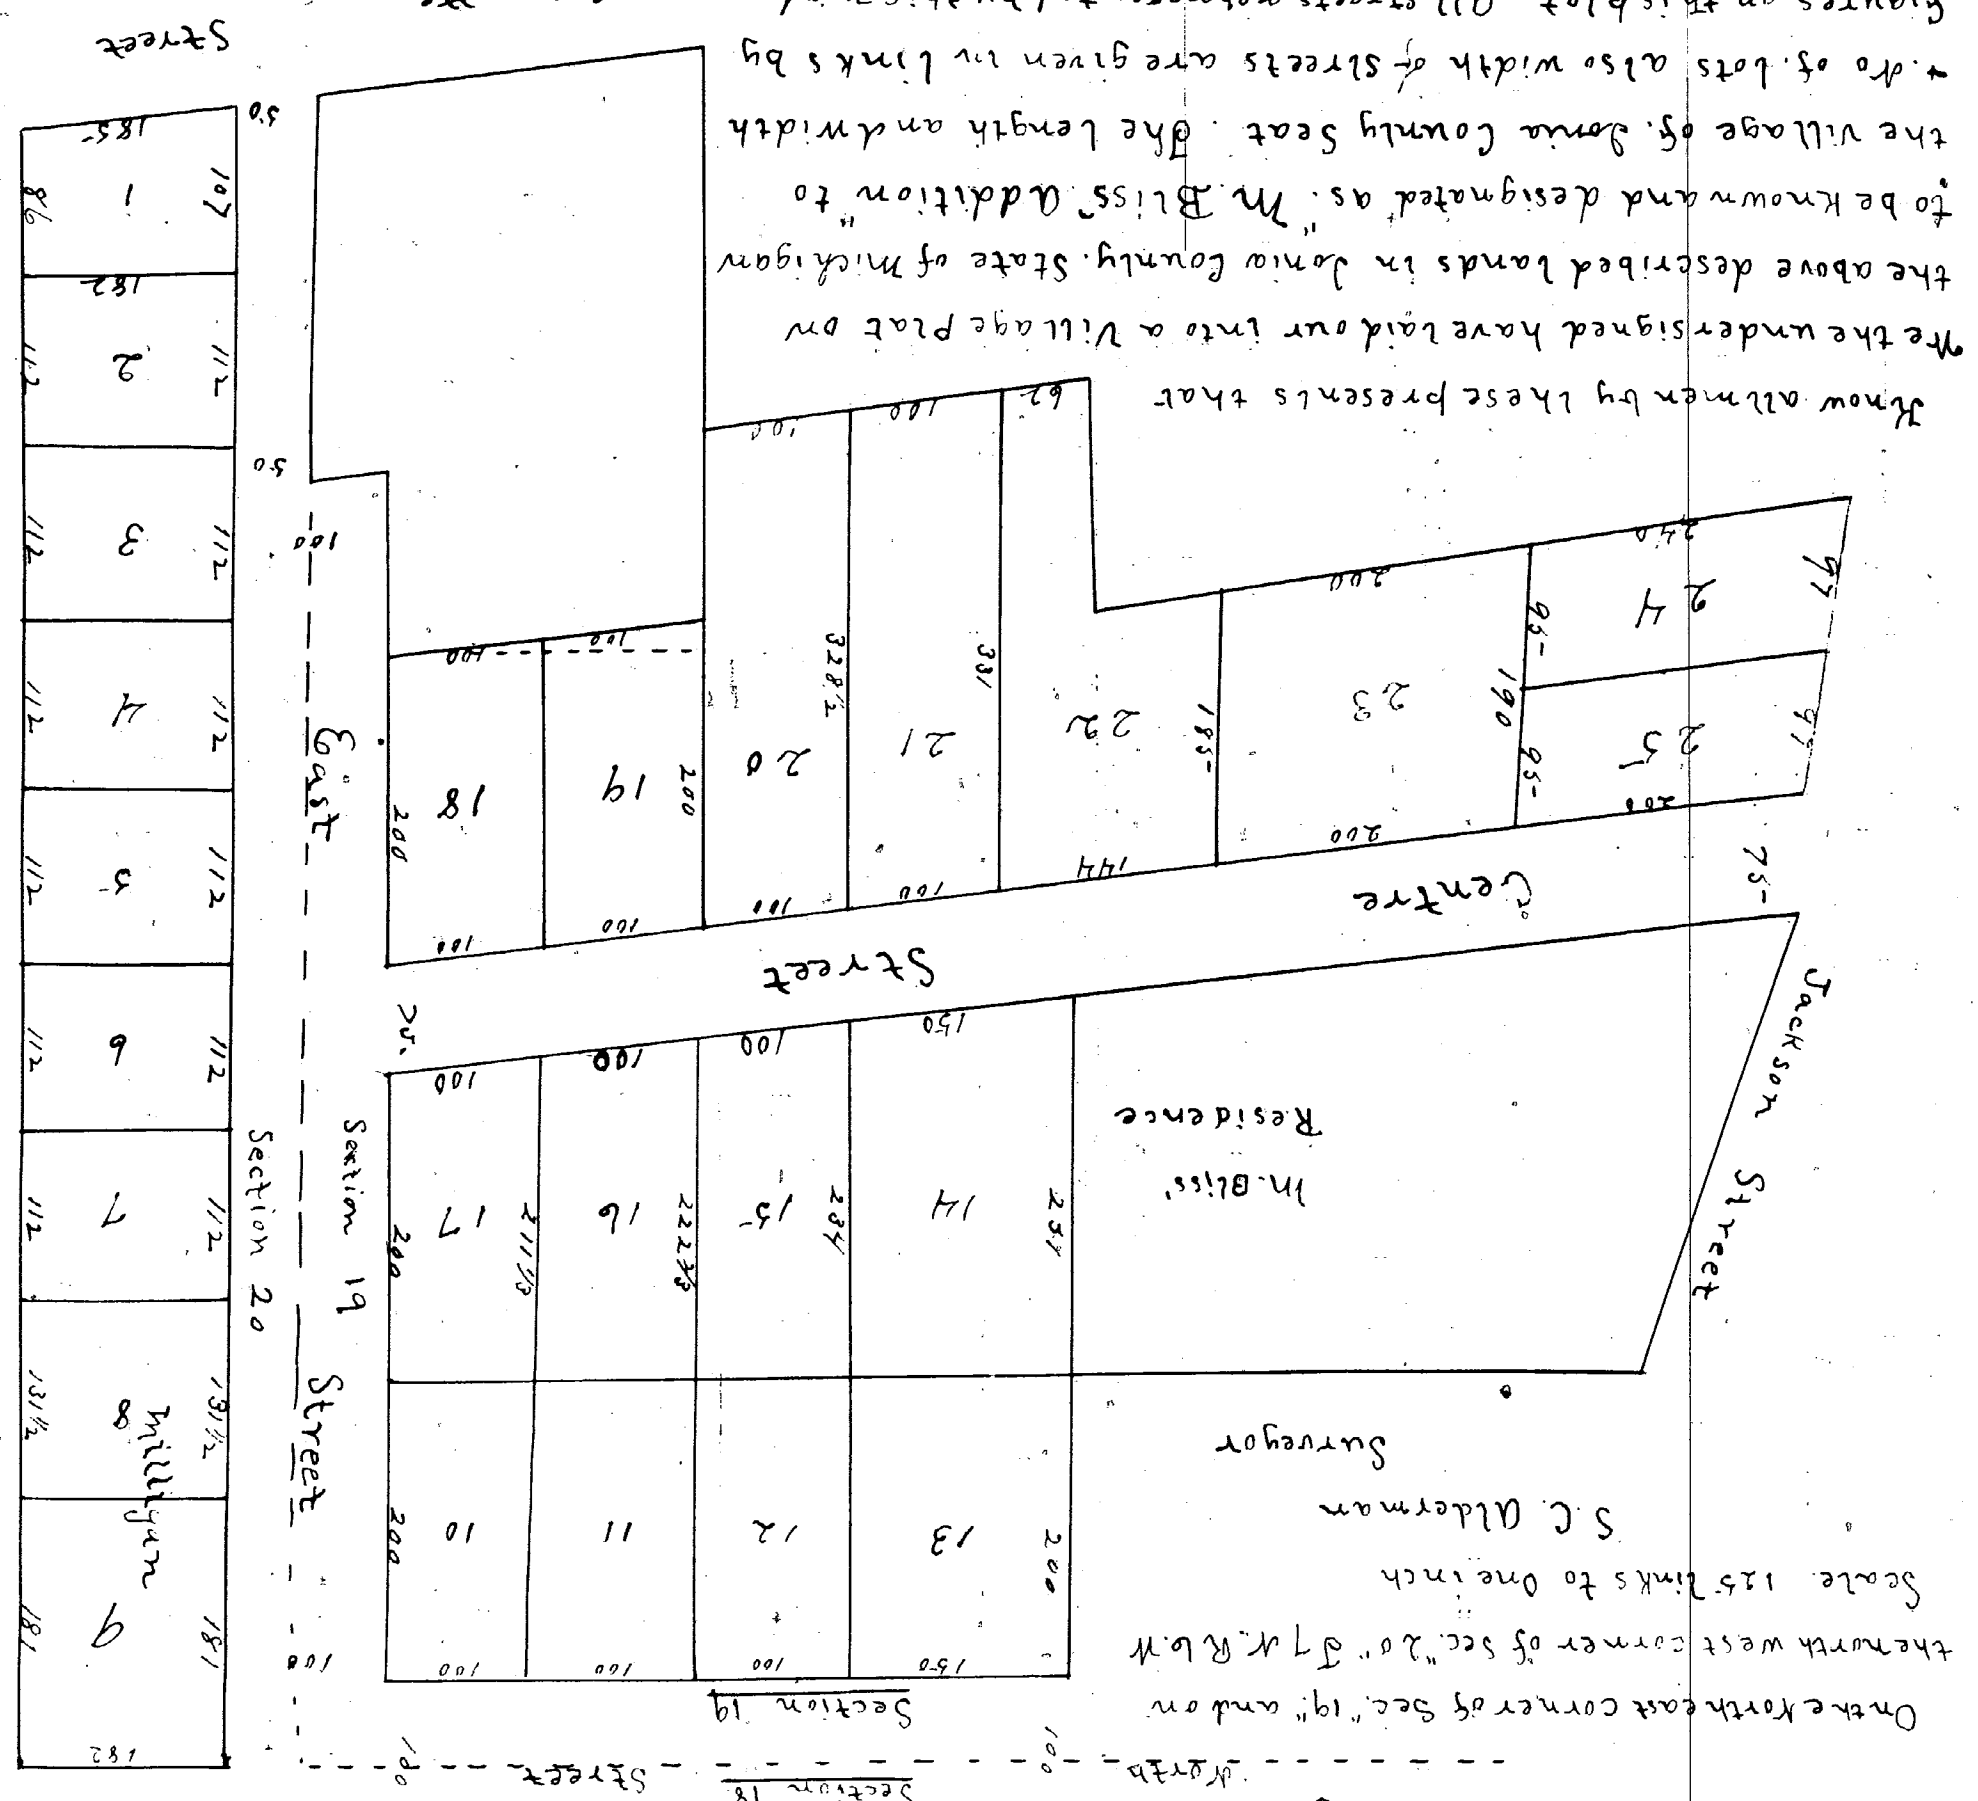

Know all men by these presents that the undersigned have laid out into a Village Plat on the above described lands in Ionia County State of Michigan to be known and designated as "M. Bliss' Addition" to the village of Ionia County Seat. The length and width of lots also width of streets are given in links by figures on this plat. All streets represented by this map are hereby set apart as public streets and for public use. Witness our hands and seals at Ionia this 31st day of May A.D. 1870

Signed and sealed in presence of
Silas Sprague Hattie Bliss

William Bliss
Lyndia M. Bliss
William Mulligan
Munna Mulligan

State of Michigan) On the 31st day of May one thousand eight hundred and seven before me a Notary Public for said County I appeared William Bliss and Lyndia M. Bliss, William Mulligan and Munna Mulligan and acknowledged the same to be their act and deed and the said Lyndia M. Bliss acknowledged the same to be their act and deed. and the said Lyndia M. Bliss and Munna Mulligan were of the said William Bliss and William Mulligan having been by me lawfully examined separately and apart from their said husbands acknowledged that they executed the same fully and without any error or compulsion from any one

Witness My Hand and Notary Public

Shirley certify that this plat is a correct copy of the plat now on record in the Register of Deeds of said County made under the supervision of the Auditor General by having the plat on record and affixing thereto a copy of the record of 1 of the dedication and certificates
Noted this 13th day of June 1911.
Notary Robinson
Blank and Un. Not.