
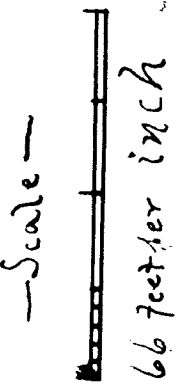


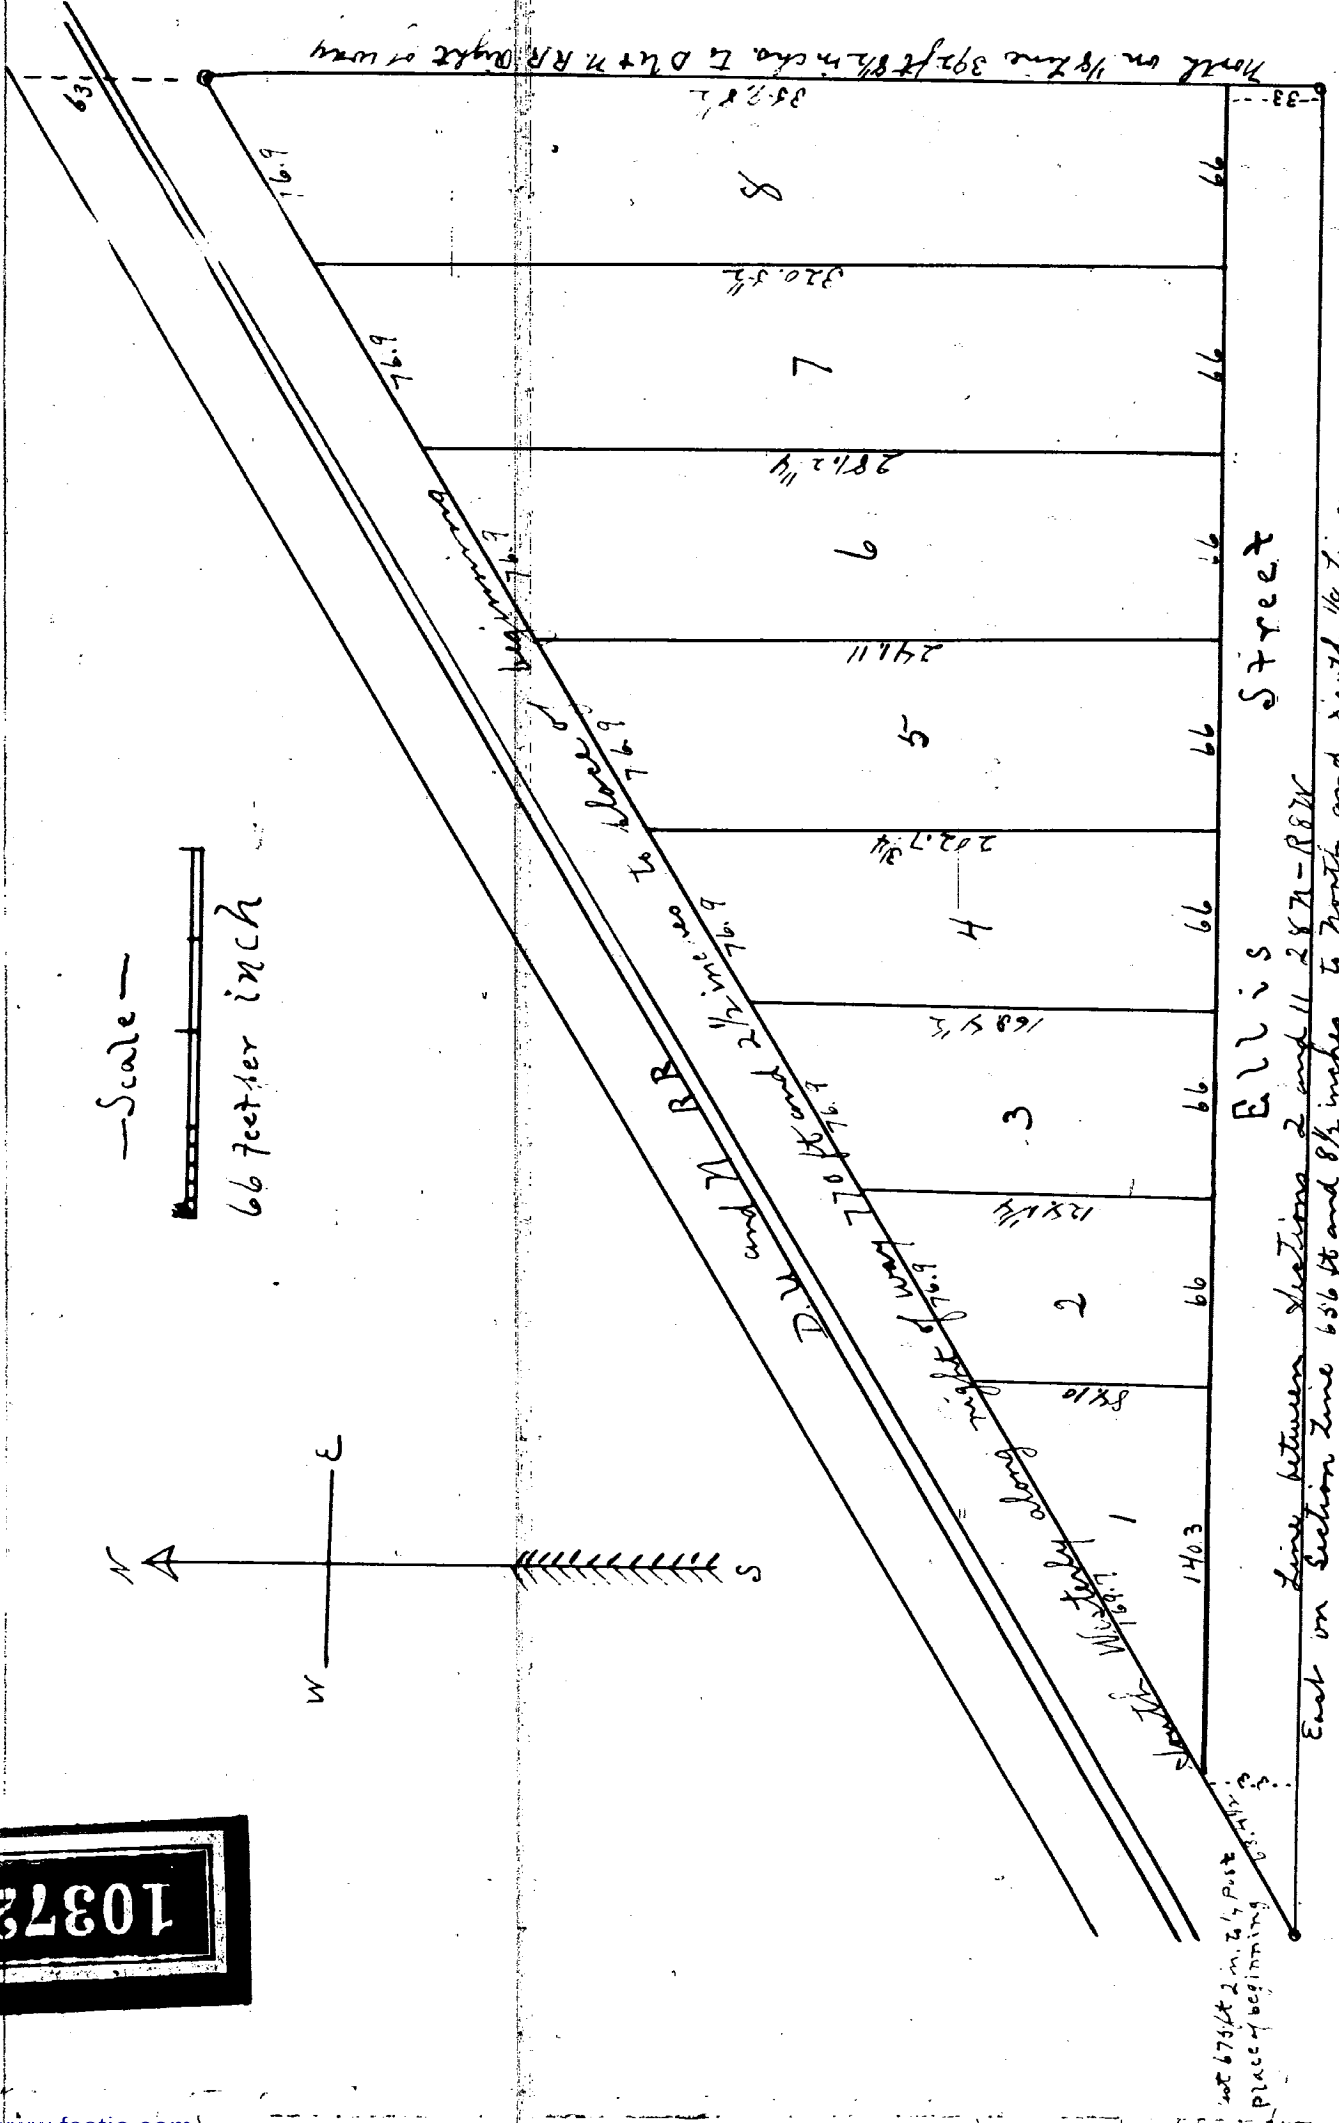

STOCKING'S
SECOND
ADDITION to the VILLAGE
OF BELDING.

Know all men by these presents that we Frank S. Stocking as proprietor and Anna D. Stocking his wife have caused the land embraced in the annexed plat to be surveyed laid out and platted to be known as Stocking's Second Addition to the Village of Belding and that the streets and alleys as shown on said plat are hereby dedicated to the use of the public.

Signed and Subscribed in presence of

E. D. Mann
E. R. Mooman

Frank S. Stocking
Anna D. Stocking

I hereby certify that the plat herein delineated is a correct one and that permanent monuments, consisting of iron rods have been planted at points marked thus ° as shown shown at all angles in the boundaries of the land platted and at all intersections of streets or streets and alleys and that all measurements are in feet and inches.

D. C. Crawford
Surveyor

State of Michigan } SS
County of Ionia

On this 18th day of April 1890 before me a Notary Public for said County personally came the above named Frank S. Stocking and Anna D. Stocking his wife known to me to be the persons who executed the above dedication and acknowledged the same to be their free act and deed.

Eldred O. Mann.
Notary Public Ionia County Mich.

State of Michigan } SS
County of Ionia

We C. L. Halladay Register of Deeds and David C. Crawford Surveyor hereby certify that we have carefully compared this copy with the original plat of Stocking's Second Addition to the Village of Belding and that it is an exact copy thereof and of the whole of such original map or plat.

C. L. Halladay
D. C. Crawford
Register of Deeds
Surveyor

The land embraced in the annexed plat of Stocking's Second Addition to the Village of Belding is described as follows - Commencing at a point on the section line between sections 2 and 11 of Town 8 North of Range 8 West 675 ft and 2 inches East of the 1/4 post between said sections 2 and 11 thence East on section line 656 ft and 8 1/2 inches to North and South 1/8 mile thence North on 1/8 large 392 ft and 8 1/2 inches to South line of Detroit dam and Northern Rail Road right of way thence South westerly along said South line of right of way 770 ft and 2 1/2 inches to place of beginning.

Examined and Approved
April 25th 1890
H. R. Pratt
Offy. Auditor General

REGISTERS OFFICE }
IONIA COUNTY }
RECEIVED FOR RECORDING }
day of May }
at 2 o'clock P M and Recorded }
number 1 of Plats }
Page 54 }
C. L. Halladay Register

I hereby certify that this plat is a correct copy of the plat now on record in the Register of Deeds office being made under the supervision of the Auditor General by tracing the plat on record and affixing thereto a carefully compared copy of the description and certificates.

Dated this 12th day of April 1911
Solon Robinson
Spoke and Gen. Dept.