

OF MCCORMICK'S ADD.


TO EXAMINER

1/4 Sec 34 Line Dec 10 1871 R. 8 W. North 115.5" - N. 45.15"

10374

Register's Office }
Johna County }
Received for Record the 27th
day of September A.D. 1887
at 8 1/2 o'clock A.M. and Recorded
in Liber 1 of Plate
Page 38

L. P. Brock Register

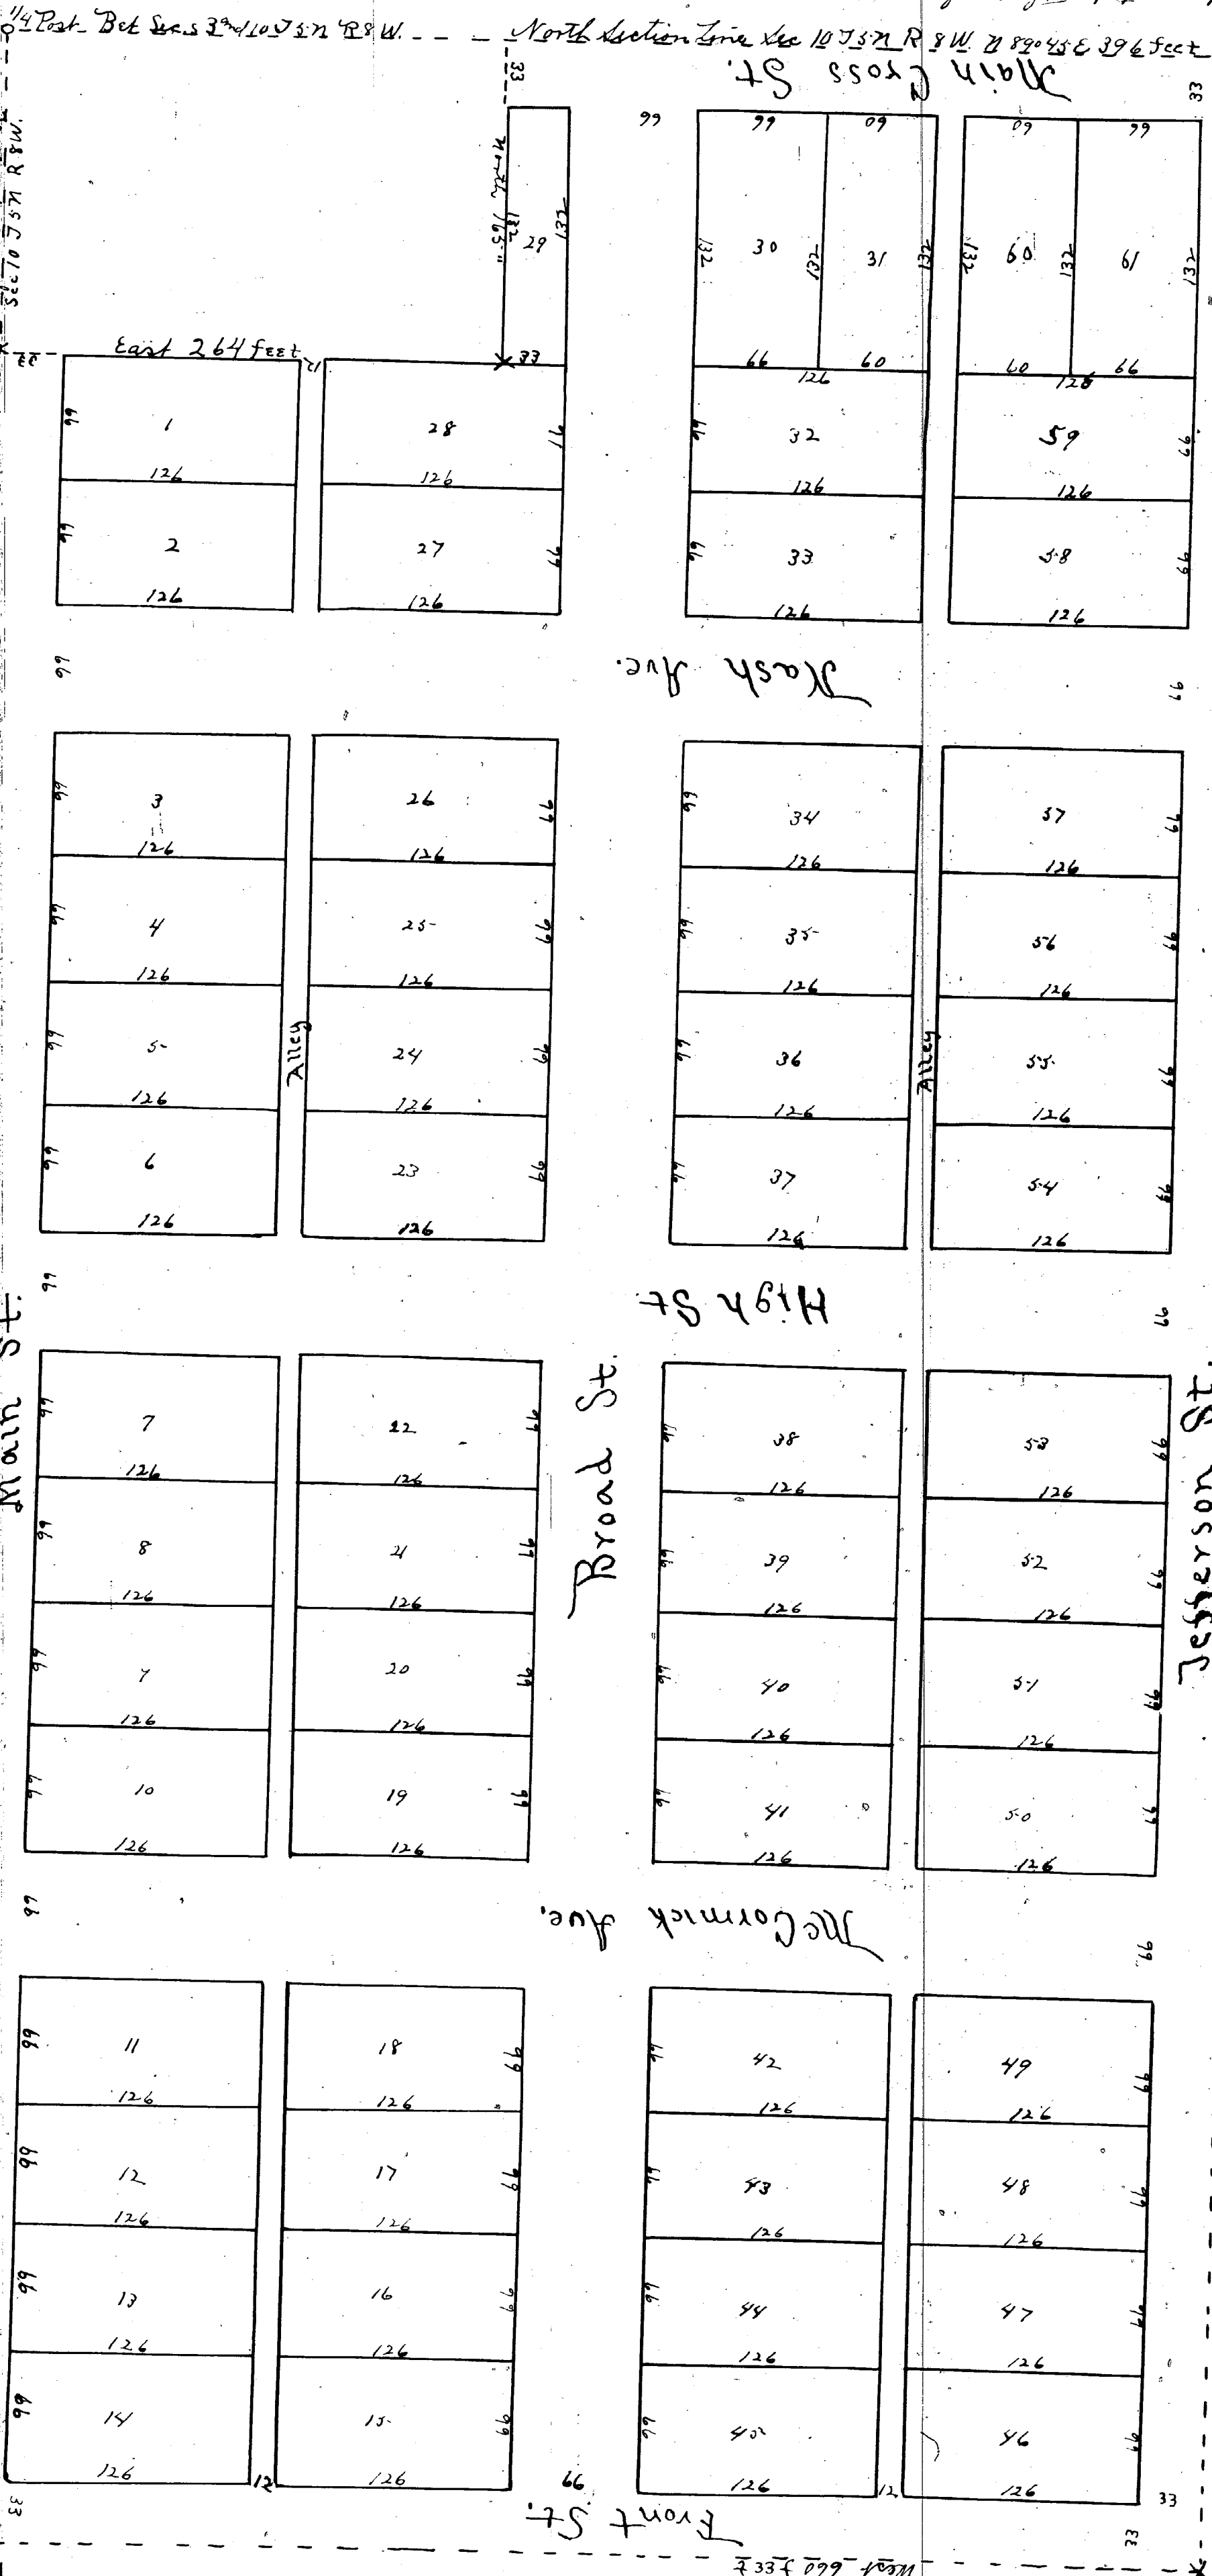

Know all men By these Presents that We Alva McCormick and Caroline McCormick of the township of Campbell, as Prefectors and Arthur Davidson as Surveyor have laid out and plotted an addition to the Village of Clarksville to be known as McCormick's Addition to the Village of Clarksville situated in Iowa County and State of Wisconsin and described as follows: To wit: Beginning at a point on the N. 1/4 Sec. 34 of the 75th R. 8 W. 165" S. 1/4 of the 71 1/4 East. Thence running East parallel with the 75th section line 264". Thence running North 165" to a point on the North section line. Thence with the 1/4 line 1320". Thence running West 660". Thence running North on the 1/4 line 1155" to the place of beginning.

In presence of
Leon and Rebecca
John A. Long
State of Michigan }
County of Johna }
and for the County of Iowa personally came the a line named Alva McCormick and Caroline McCormick as Prefectors and Arthur Davidson as Surveyor to me known to be the persons described in and who executed the above plat and acknowledged the same to be their free act and deed

George Darby Notary Public

Alva McCormick
Caroline McCormick
Arthur Davidson
Before me a Notary Public in and for the County of Iowa personally came the a line named Alva McCormick and Caroline McCormick as Prefectors and Arthur Davidson as Surveyor to me known to be the persons described in and who executed the above plat and acknowledged the same to be their free act and deed

George Darby Notary Public

State of Michigan }
County of Johna }
I, Loren P. Brock Register of Deeds and Arthur Davidson Surveyor hereby certify that we have separately and duly compared this duplicate plat of McCormick's Addition to Clarksville and that the same is a true and full copy thereof of said Original Plat.

Loren P. Brock Register of Deeds
Arthur Davidson Surveyor

Examined and approved
September 24th 1887
H. R. Pratt
Deputy U.S. Com.

I hereby certify that this plat is a correct copy of the plat now on record in the Register of Deeds office being made under the supervision of the Auditor General by tracing the plat on record and comparing it with a carefully compared copy of the dedication and certificate dated this 15 day of April 1911.