10375

Place's Addition to the Village of Ionia

In the County of Ionia and State of Michigan situated on Sections Twenty and Twenty one and Sixteen in Township Seven north of range Six west. Which I as the owner of said land so laid out as appears below have caused to be surveyed out and platted as a Village Known as Laura Place (L.P.)

In Presence of
Wm D. Place
Wm Oliver Webster

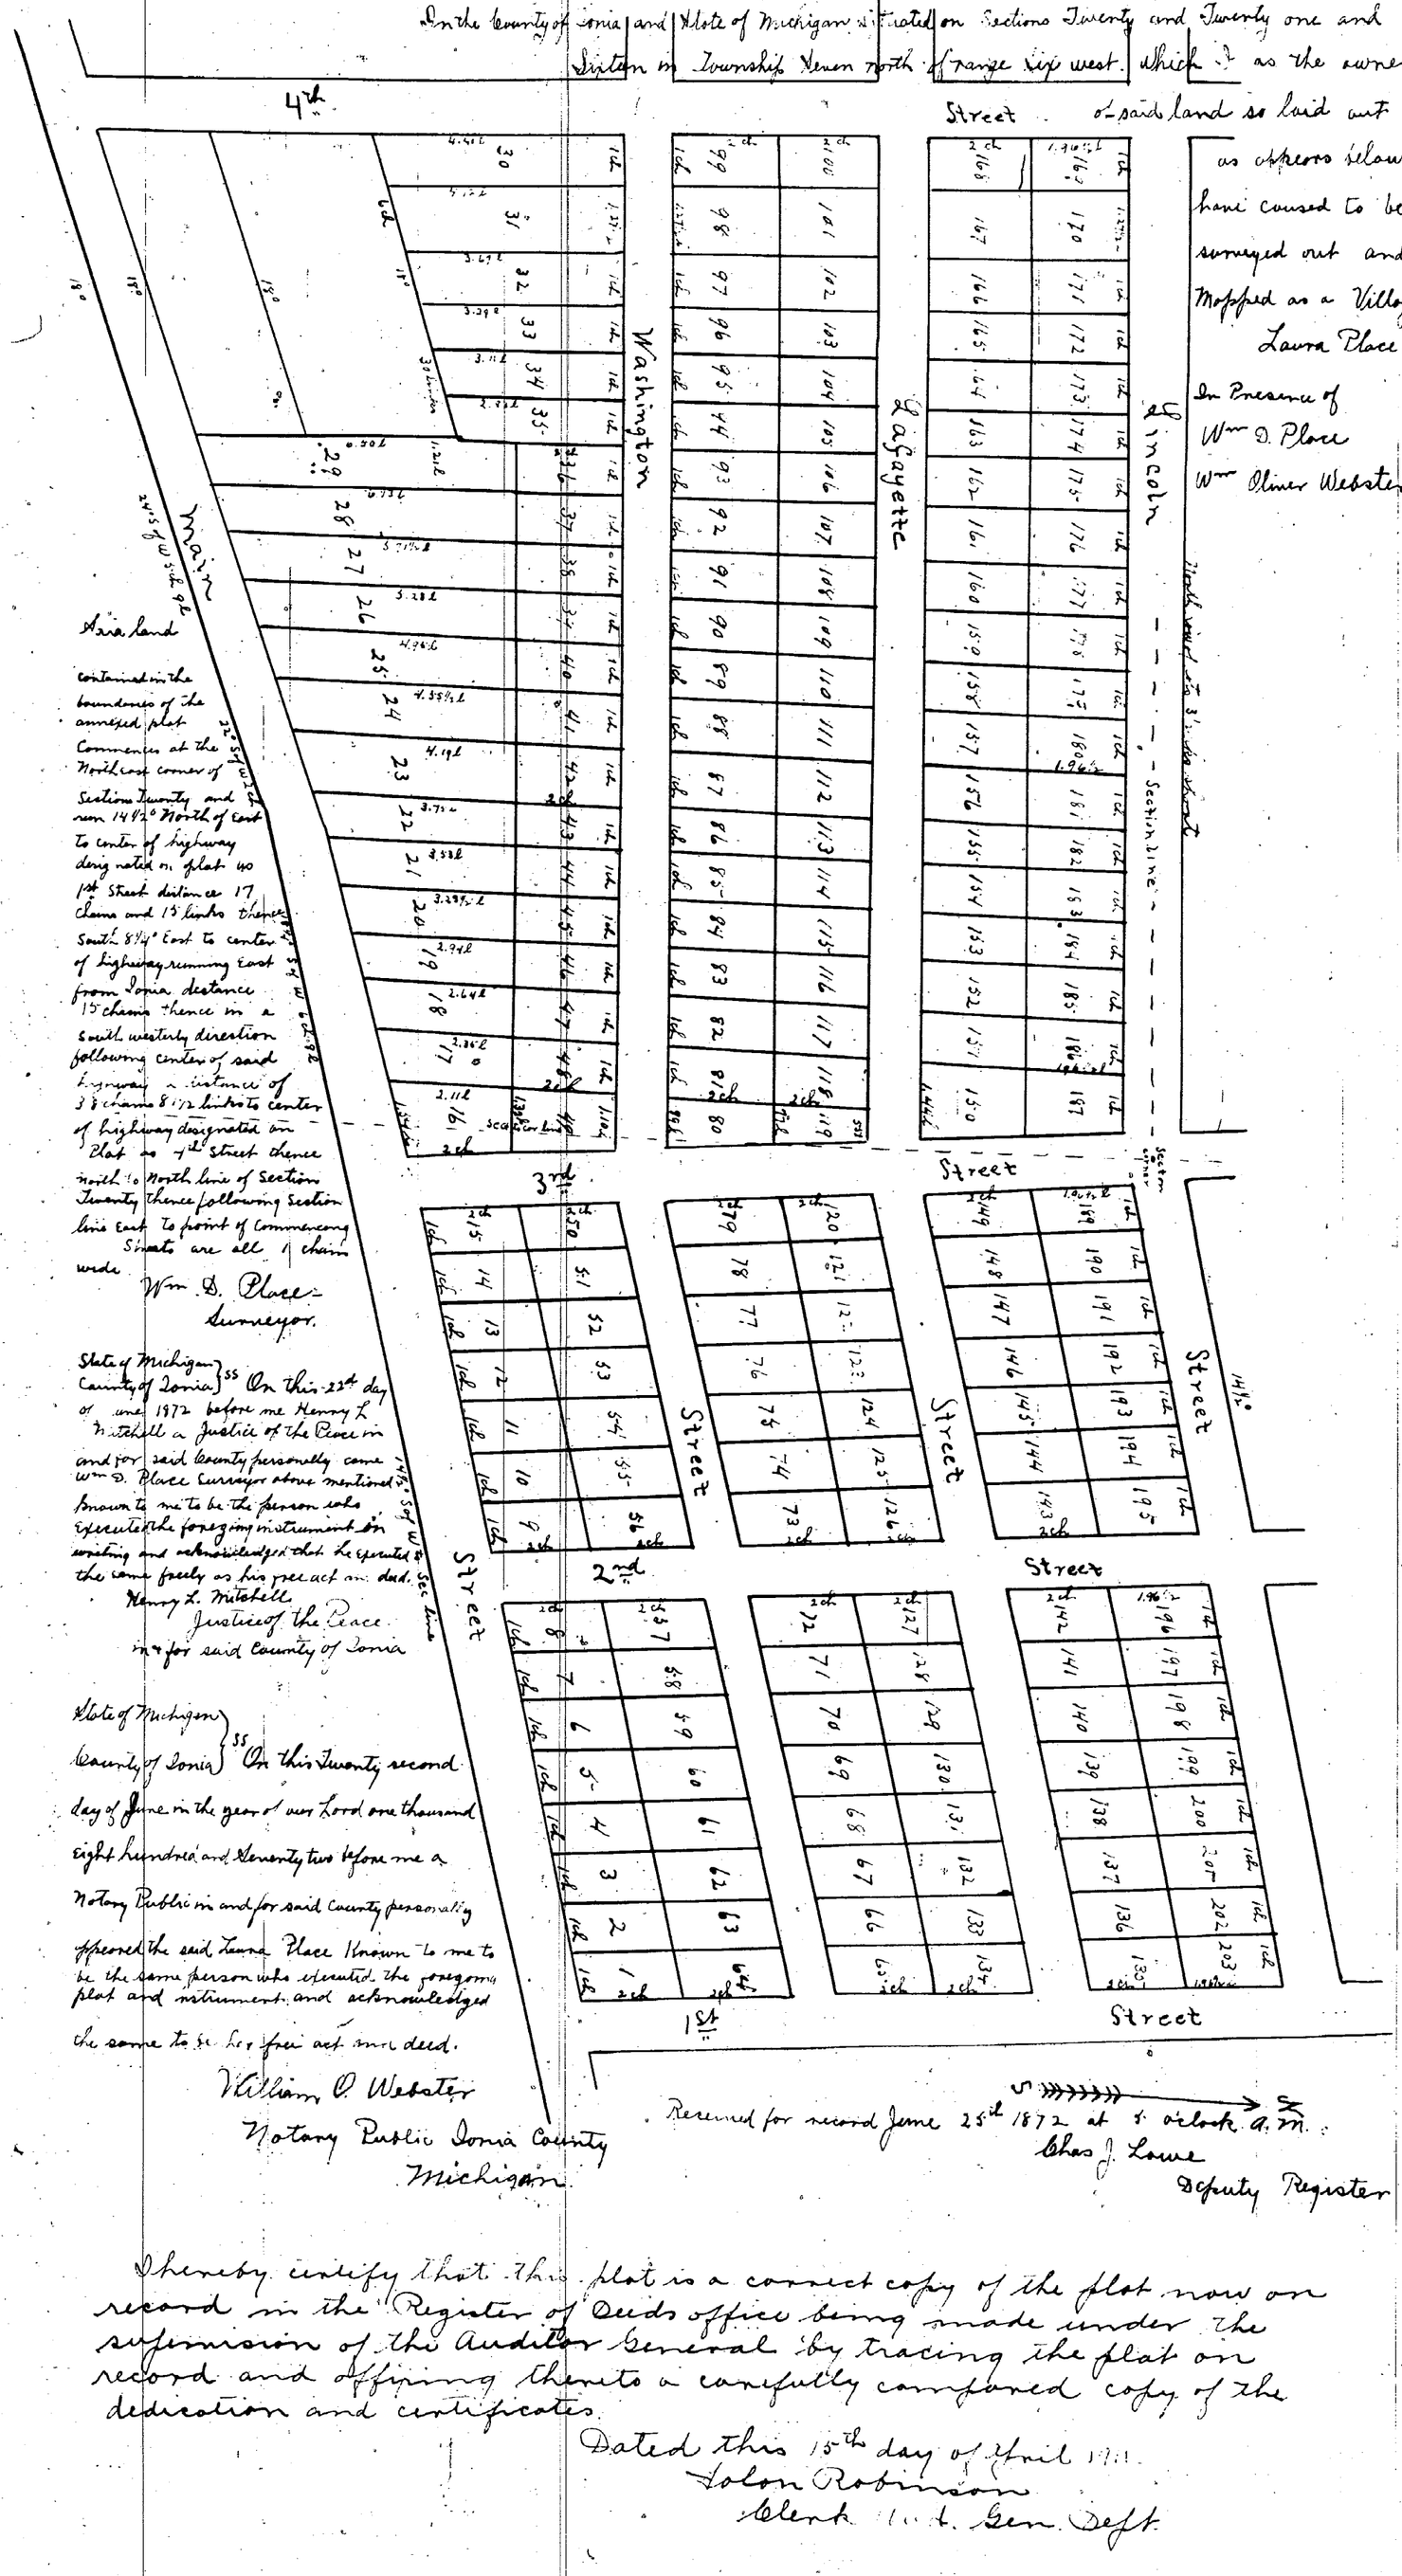

State of Michigan } ss On this 22d day
County of Ionia } of June 1872 before me Henry L
Mitchell a Justice of the Peace in
and for said County personally came
Wm D. Place Surveyor above mentioned
known to me to be the person who
executed the foregoing instrument and
acknowledged that he executed
the same freely as his free act and deed.
Henry L. Mitchell
Justice of the Peace
in & for said County of Ionia

State of Michigan }
County of Ionia } ss On this Twenty second
day of June in the year of our Lord one thousand
eight hundred and Seventy two before me a
Notary Public in and for said County personally
appeared the said Laura Place known to me to
be the same person who executed the foregoing
plat and instrument and acknowledged
the same to be her free act and deed.
William O. Webster
Notary Public Ionia County
Michigan

Received for record June 25th 1872 at 8 o'clock a. m.
Chas J. Lowe
Deputy Register

I hereby certify that this plat is a correct copy of the plat now on record in the Register of Deeds office being made under the supervision of the Auditor General by tracing the plat on record and affixing thereto a carefully compared copy of the dedication and certificates.

Dated this 15th day of April 1911.
Solon Robinson
Clerk Aud. Gen. Dept.