10387

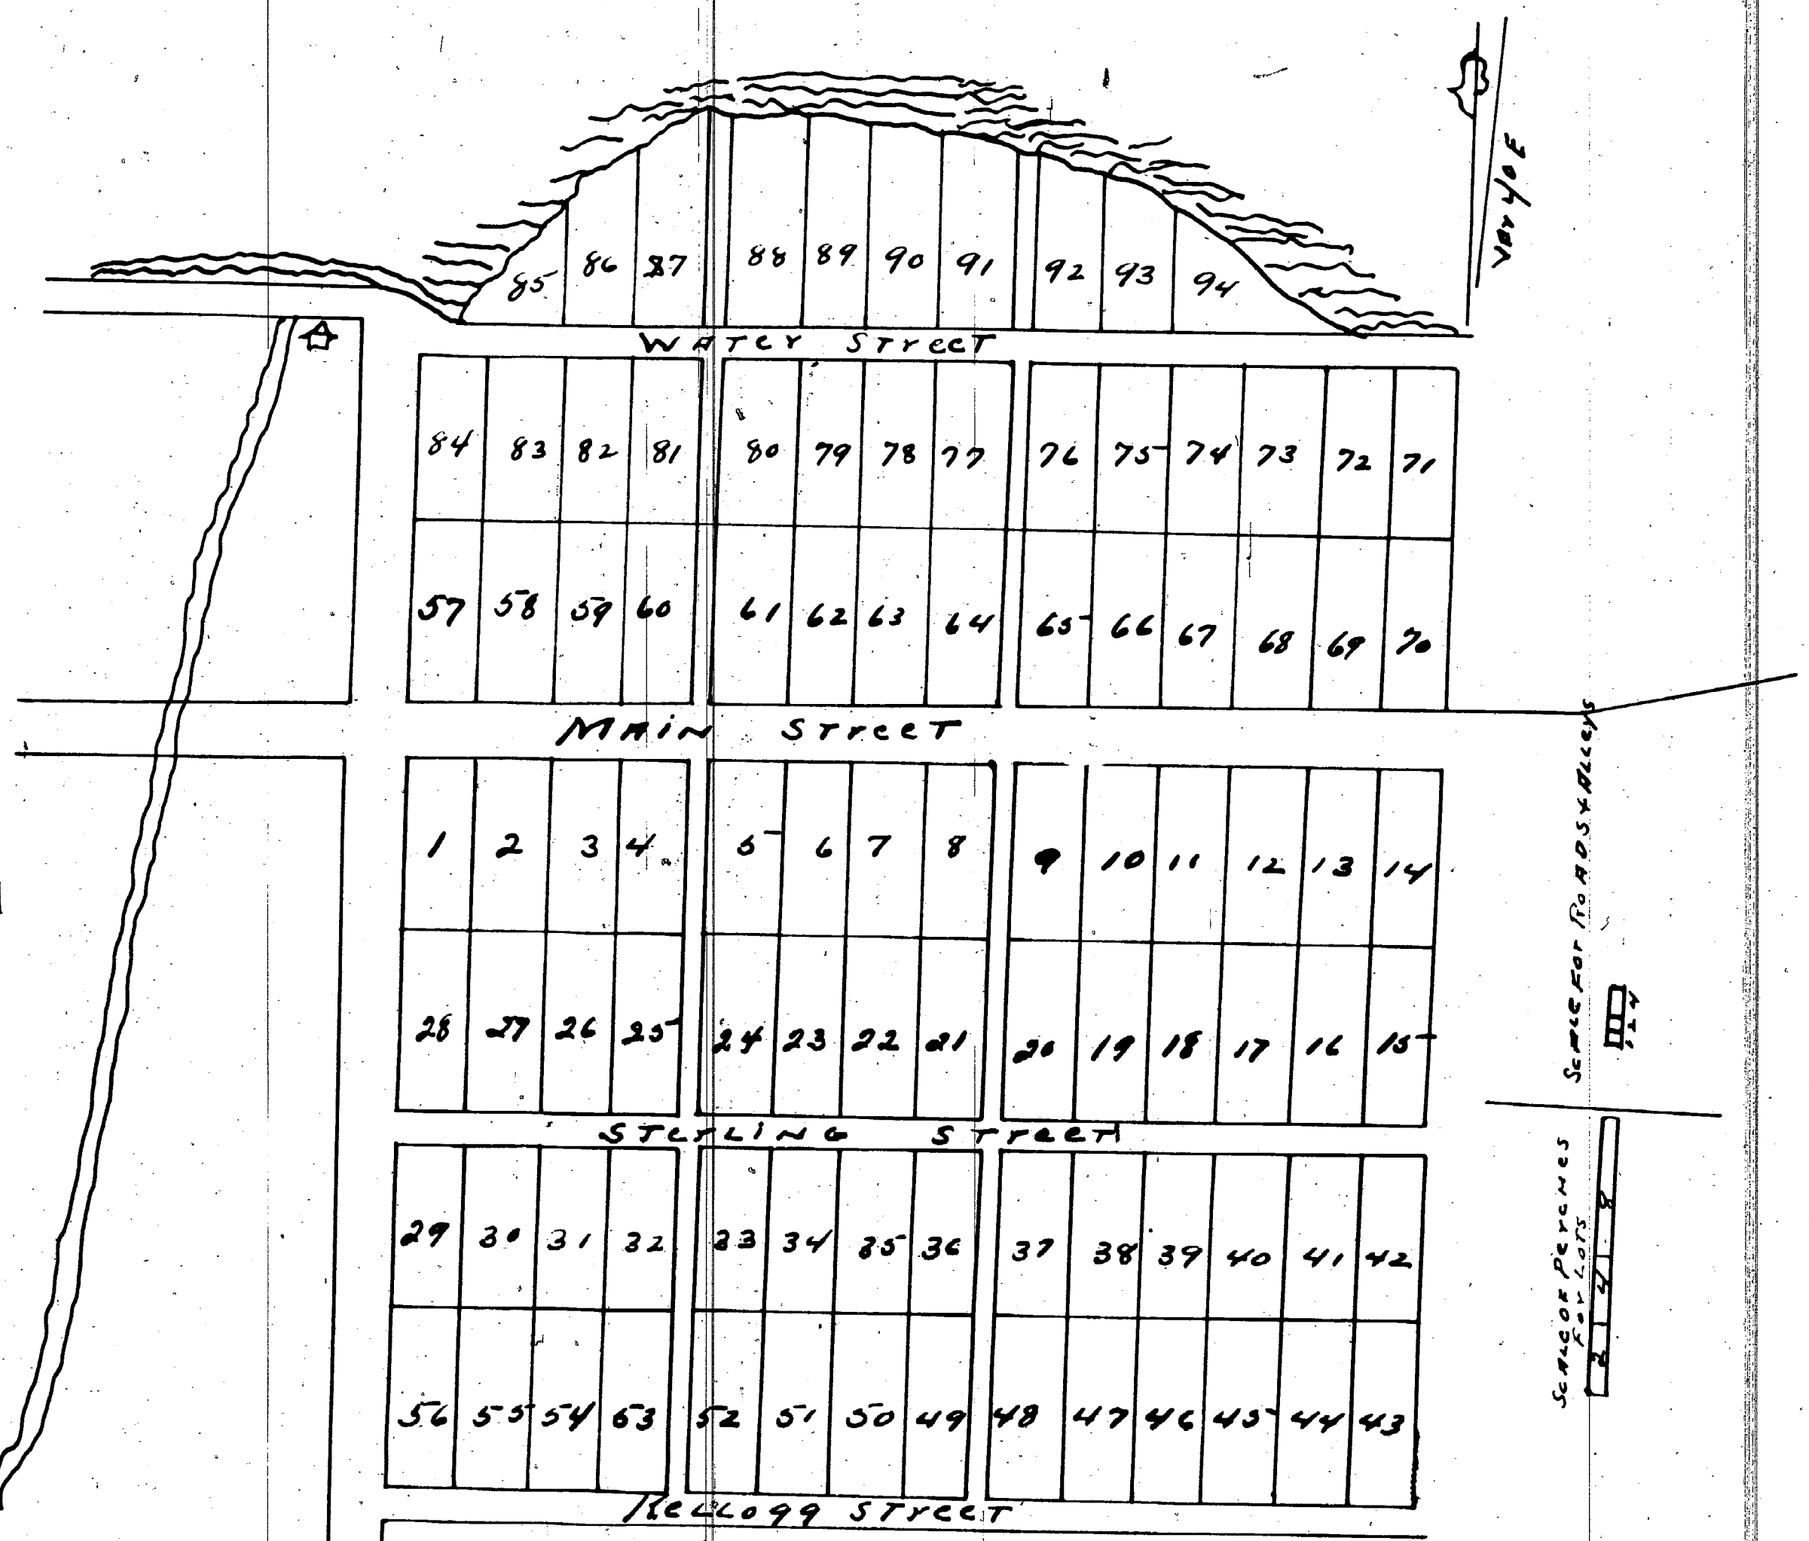

A PLAN OF THE VILLAGE OF FAYMEYSVILLE IN THE COUNTY OF JACKSON MT.

By JOHN T DURAND SURVEYOR.

Territory of Michigan } ss
County of Jackson }

On this 9th day of August A.D. 1834 came before me H. Thompson one of the associate judges of the Circuit Court of the Territory of Michigan in & for the County aforesaid Isaac Sterling and Chas W. Kellogg to me known as the grantors within described and who executed the above and acknowledged the Elevation on the same (upon oath) that the streets and alleys in the above Plat are for public use.

Signed Sealed, and delivered in presence of
O.T. Durand H Thompson.

Isaac Sterling (L.S.)
J.W. Kellogg (L.S.)

A true Copy of the Original recorded August 9th A.D. 1834 at 6 o'clock P.M. and Examined.

H. Thompson Register

State of Michigan } ss
County of Jackson }

I Josiah B. Frost, Deputy Chairman, do hereby certify that the foregoing is a true Copy of a Plan of the Village of Faymeysville in the County of Jackson M.T. (which is now known as the eastern part of the Village of Leoni in said County) and Elon E. Raymond, Register of Deeds for the said County do hereby certify that we have each separately carefully compared the same with the Original recorded in Liber (Book 1) of Deeds between pages 204 and 205 and that the same is a true Copy of said Plat and its title, certificate &c and of the whole of the same

Josiah B. Frost Deputy Chairman
Register of Deeds.

I hereby certify that this Plat is a correct copy of the Plat when recorded in the Register of Deeds office, being made under the supervision of the Auditor General by tracing the Plat on record and affixing thereto a carefully compared copy of the dedication and certificate

Dated this 15th day of Dec. 1910.

Ray C. Barnes
Clerk, Aud. Gen. Dept.