


Lots 17, 19, 21, 23 Omitted from Original
See Clerk's report 12/12/10
J. B. W.

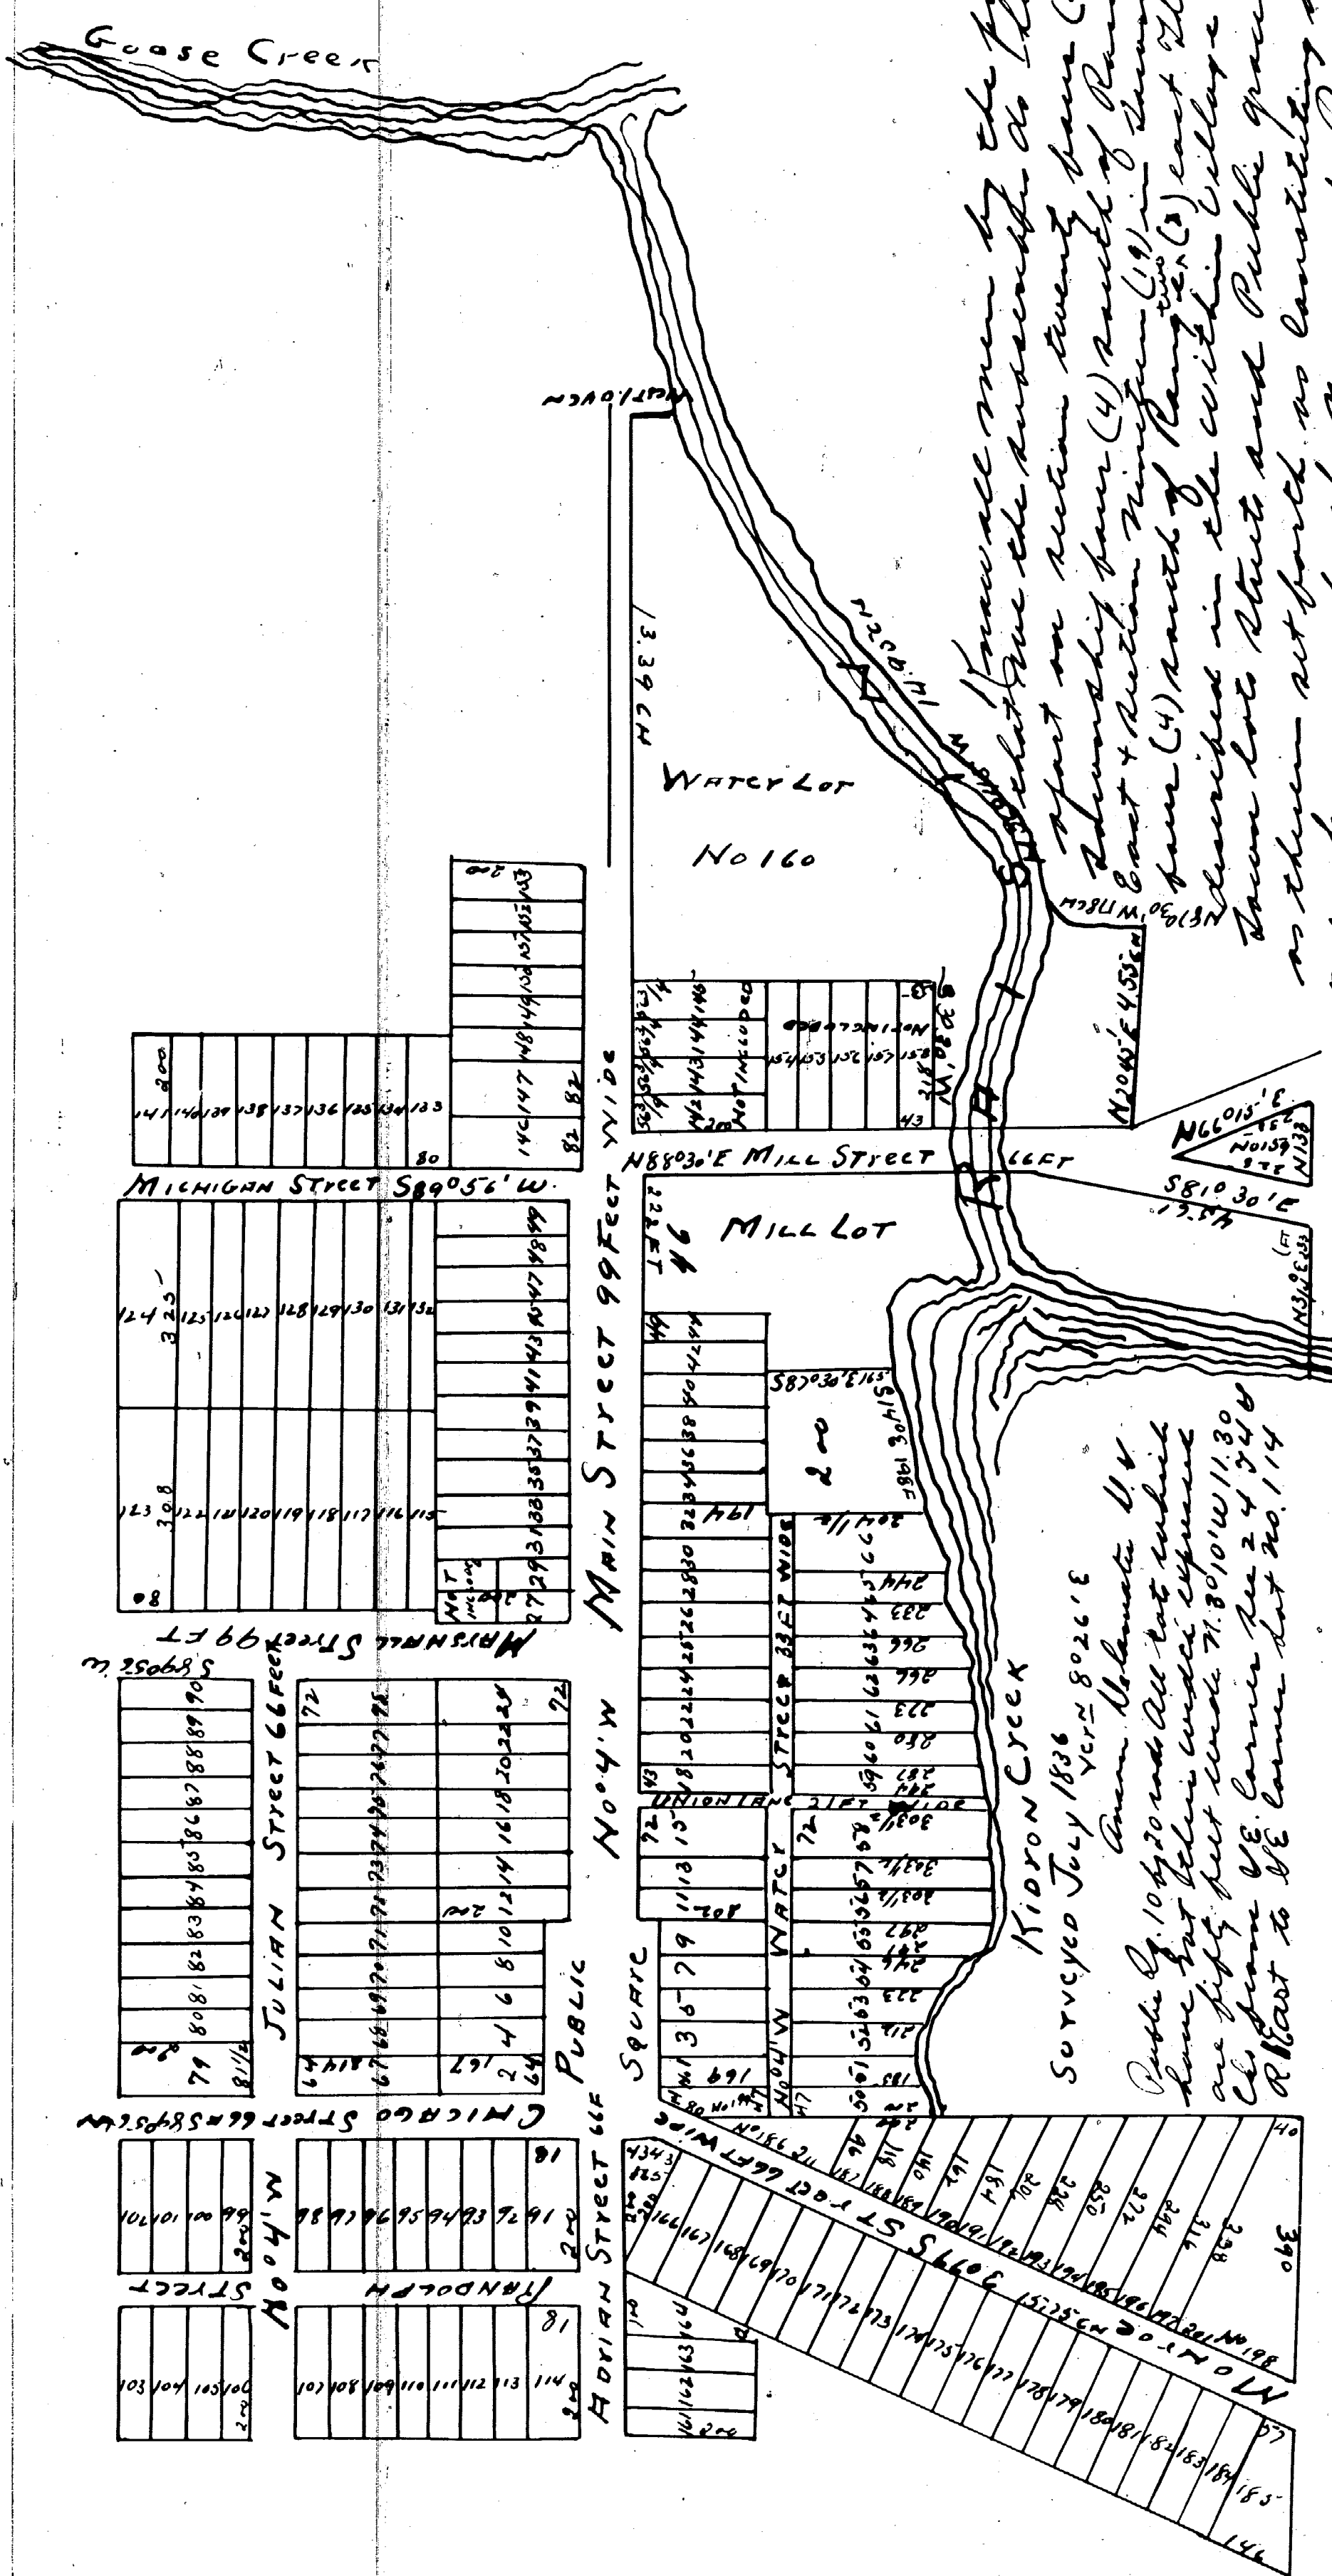

State of Missouri }
Jackson County }
Personally appeared before me the undersigned a Justice of the Peace within the said County the above named Rufus Tiffany, Edward Smith, Cornelius & Thomas Copeland, Tiffany David Barnard, by J. B. W. to me personally known to be the signers of the above instrument & who declared the above instrument to be freely and voluntarily for the purposes therein mentioned.
B. C. Carpenter Justice
A True copy of the Original recorded this 6th August 1836 at 10 o'clock P.m.
J. B. Bailey Register

I hereby certify that this Plat is a correct copy of the Plat now on record in the Register of Deeds office, being made under the supervision of the Auditor General by having the Plat re-measured and appertaining thereto a carefully compared copy of the dedication and certificate
Witness this 12th day of Dec. 1910
Rufus Tiffany (25)
Copeland V. Tiffany (25)
Edward Smith (25)
David Barnard (25)
C. S. Brown (25)
May James (25)

Pay to B. Warner
Clerk, Aud. Gen. Mpt.

Jackson County Vacations

PLAT - VILLAGE OF BROOKLYN
ESTABLISHING NEW BOUNDARY LINES OF VILLAGE

Resolution of Board of Supervisors
January 6, 1904

Adopted

"Resolved and ordered that the Boundary lines of the Village of BROOKLYN be and are hereby changed so as to include the land within the following description, to wit: "Commencing where the quarter section line of Section 19, Town 4 South of Range 2 East intersects the land of the Lake Shore and Michigan Southern Railroad running thence North on said quarter line to the Northeast corner of the S $\frac{1}{4}$ of the N W $\frac{1}{4}$ of Section 19, thence west to the Northwest corner of the S $\frac{1}{4}$ of the N E $\frac{1}{4}$ of section 24, Town 4 South Range 1 East, thence South on the quarter Section line of said Section 24 and Section 25 Town Range 1 East to the Southwest corner of the N $\frac{1}{4}$ of the N E $\frac{1}{4}$ of said Section 25, thence East to the South east corner of the N $\frac{1}{4}$ of the N W $\frac{1}{4}$ of section 30, Town 4 South Range 2 East, thence North on the quarter section line of said Section 30 and the before mentioned Section 19 to the place of beginning."

Recorded in proceedings of Board of Supervisors.

Eddy & Bennett
Plat Examiners
March 22 1916

Vol- 136- Page 10394

Jackson County Vacations

PLAT KEENA PLAT
CITY OF JACKSON

Vacation of Plat by Common
council City of Jackson
on the petition of Nellie
Kehoe Mary Keena et al

Action of Common Council as same appears of record in the office, of
Register Of Deeds at page 177 of Liber
8 of Miscellaneous Records.

Following is reported as a true copy of said report by the Recorder of City
of Jackson and that same was adopted without a ROLL CALL on September 18, 1911

"Your committee on Streets to whom referred the matter of the
KEENA PLAT would respectfully report that in the matter of the petition
of Nellie B. Kehoe individually and as Agent for Mary Keena et al to vacate what
is known as the KEENA PLAT would respectfully report that your Committee have
investigated the matter and recommend that the petition be granted"

Eddy & Bennett
Plat Examiners
March 22 1916

Vol- 169- Page 13854



16 X