

know all men by these presents that we, Edmund V. Bolio, as proprietor and Sarah A. Bolio his wife have caused the land embraced in the annexed plat and hereinafter described to be surveyed and laid out and plotted to be known as Manufacturers Addition to the City of Jackson, Michigan and that the streets and alleys as shown on said plat are hereby dedicated to the use of the public as highways, which said land so embraced in the said annexed plat is described as follows: to-wit: a piece of land sixty (60) rods in width (north and south) off the north end of the east half of the north east quarter of section one (1) in town three (3) south of Range one (1) west In witnesses whereof the said Edmund V. Bolio and Sarah A. Bolio his wife have hereunto set their hands and seals this first day of August 1895

Edmund V. Bolio (L.S.)
Sarah A. Bolio (L.S.)

State of Michigan }
County of Wayne } ss.

I, Notary Public in and for said County, personally know the above named Edmund V. Bolio and Sarah A. Bolio his wife known to me to be the persons named in and who executed the above dedication and acknowledged the same to be their free act and deed

John J. Foley
Notary Public Wayne Co., Michigan

I hereby certify that the plat hereon delineated is a correct one and that permanent monuments consisting of iron pipe, one inch in diameter and twenty to thirty inches long have been planted at points marked thus (P) as the corner shows at all angles in the boundaries of the land plotted and at all intersections of streets, and monuments consisting of iron stakes 1 1/2 x 2 x 18 inches have been set at points marked thus (S) at all intersections of streets and alleys

Wm. G. Fargo

Surveyor.

State of Michigan } ss.
County of Jackson }
We, Chas. E. Townsend, Register of Deeds and Wm. G. Fargo, Surveyor, hereby certify that we have each carefully compared this copy with the original plat of Manufacturers Addition to the City of Jackson, Michigan, and that it is an exact copy thereof and of the whole of such original map or plat

Chas. E. Townsend, Register of Deeds
Wm. G. Fargo, Surveyor.

Thereby certify that this Plat is a correct copy of the Plat now on Record in the Register of Deeds Office being made under the supervision of the Auditor General by tracing the Plat on Record and affixing thereto a carefully compared copy of the Dedication and Certificate

Dated the 27th day of March 1911

Alton B. Thurd
Clerk and Gen. Supt



Register's Office
Jackson County, Michigan } ss.
This instrument was presented and filed for record this 13th day of August 1895 as proper certificate was furnished in compliance with Section 185 act 206 Laws of 1893
Recorded the 13th day of August 1895 at 10 o'clock A. M. in Book 5 of Plats on page 19

Chas. E. Townsend.

Register of Deeds

Examined and approved
Aug 10 1895

O. B. Sawyer
Deputy Auditor General.

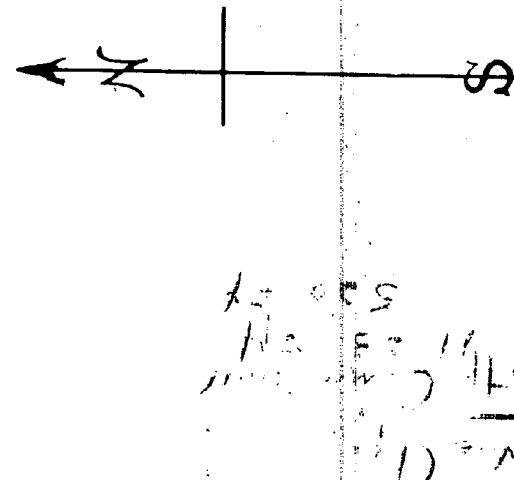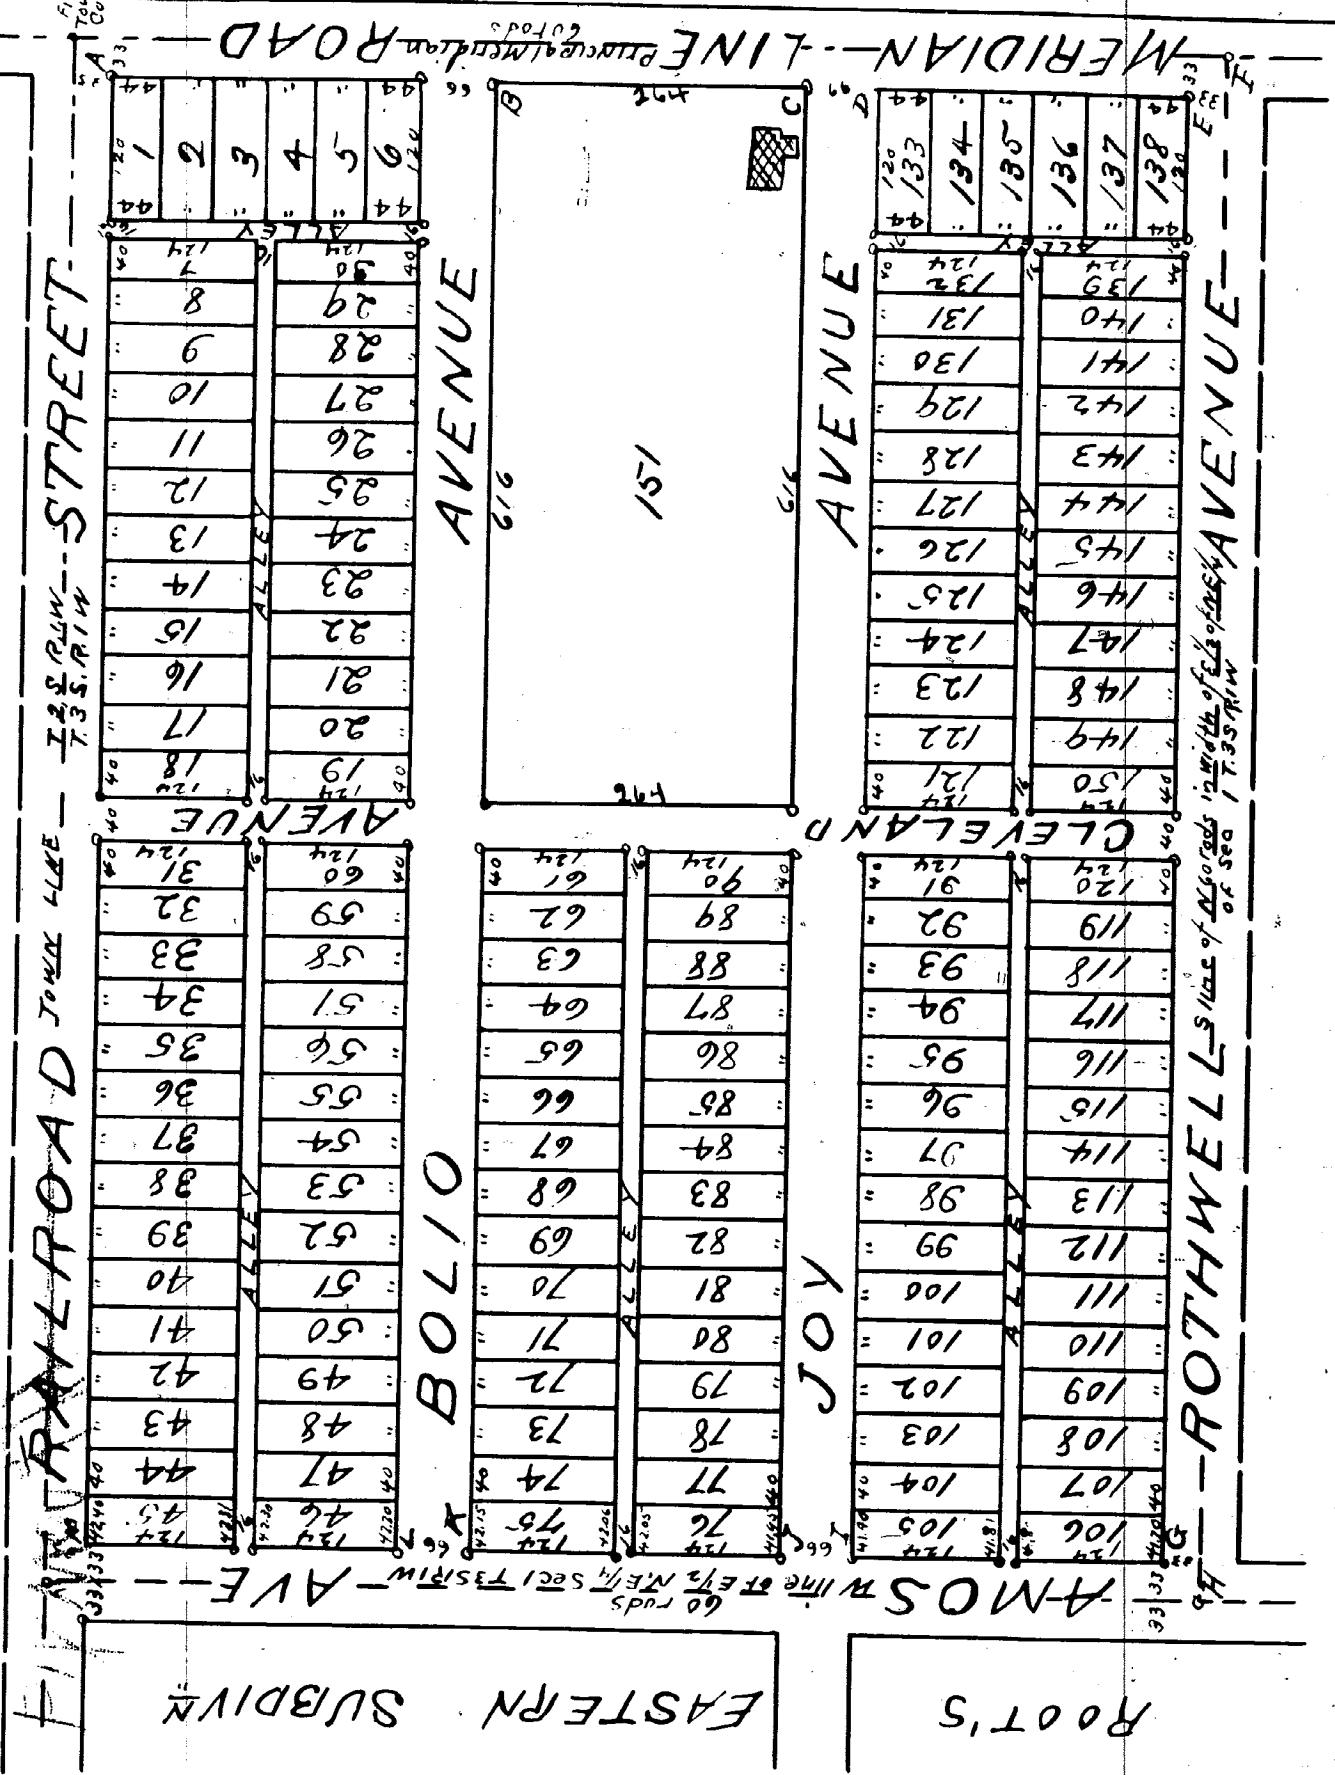

MANUFACTURER'S ADDITION

TO THE CITY OF JACKSON,
MICHIGAN.