

M115

Part I.

3352 1

Street 4 3342 1

Street 6 5 4333 2 1

C. Bennett Street 6 5 4323 2 1

Street 4 3312 1

Street 6 5 4303 2 1

Street 4 3292 1

Street

Cardell

3 2 1
22 5 6
4

4 3 2 1
23 5 6 7 8

6 5 4 3 2 1
24 7 8 9 10 11 12

6 5 4 3 2 1
25 7 8 9 10 11 12

4 3 2 1
26 5 6 7 8

6 5 4 3 2 1
27 7 8 9 10 11 12

4 3 2 1
28 5 6 7 8

Street

Webster

3 2 1
21 4 5 6

4 3 2 1
20 5 6 7 8

6 5 4 3 2 1
19 7 8 9 10 11 12

6 5 4 3 2 1
18 7 8 9 10 11 12
13 14 15 16

4 3 1 7 2 1
5 6 7 8 9 10 11 12 13 14

6 5 4 3 2 1
16 7 8 9 10 11 12 13 14 15 16

4 3 2 1
15 5 6
Academy Square

Street

Main

3 2 1
8 4 5 6

4 3 2 1
9 5 6 7 8

6 5 4 3 2 1
10 7 8 9 10 11 12

10 9 8 7 6 5
11 12 13 14 15 16

2 1 7 6 5 4 3 1
9 8 7 6 5 4 3 1
10 11 12 13 14

2 1 7 6 5 4 3 2 1
9 10 11 12 13 14 15 16

2 1 14
3 4 5 6
Church Square

Street

Newton

3 7 2 1

Seventh 4 3 6 2 1

Sixth 6 5 4 5 3 2 1

Fifth 6 5 4 4 3 2 1

Fourth 4 3 3 2 1

Third 6 5 4 2 3 2 1

Second 4 3 1 2 1

First

Street

PLAT of the Village of HUDSON

Situated in the County of Johnson and the
State of Michigan.

And Embracing the whole of the South half of the NW
Quarter of Sec No 23 in Township No 3 South of Range
No 1 West Containing 80 acres & the same more or less

Definitions
The large figures denote
the No of the Blocks
The small do denote the No
of lots in said blocks


This plat was made the nineteenth day of October A.D. one thousand eight hundred & thirty six. We know it to be the plat of the Village of Hudson as truly given and from records for public use according to the Statute in and our most and provided.
We witness whereof the signatures of said grantors have been set their hands and seals the day and year first above written
Signed Sealed and delivered
In presence of
George W. Bailey
Thomas W. Bailey
J. G. Bailey } as to the signature of
Polly Bennett and Abby Bennett

Charles Bennett [S]

Polly Bennett [S]

Victoria Surin [S]

J. A. Surin [S]

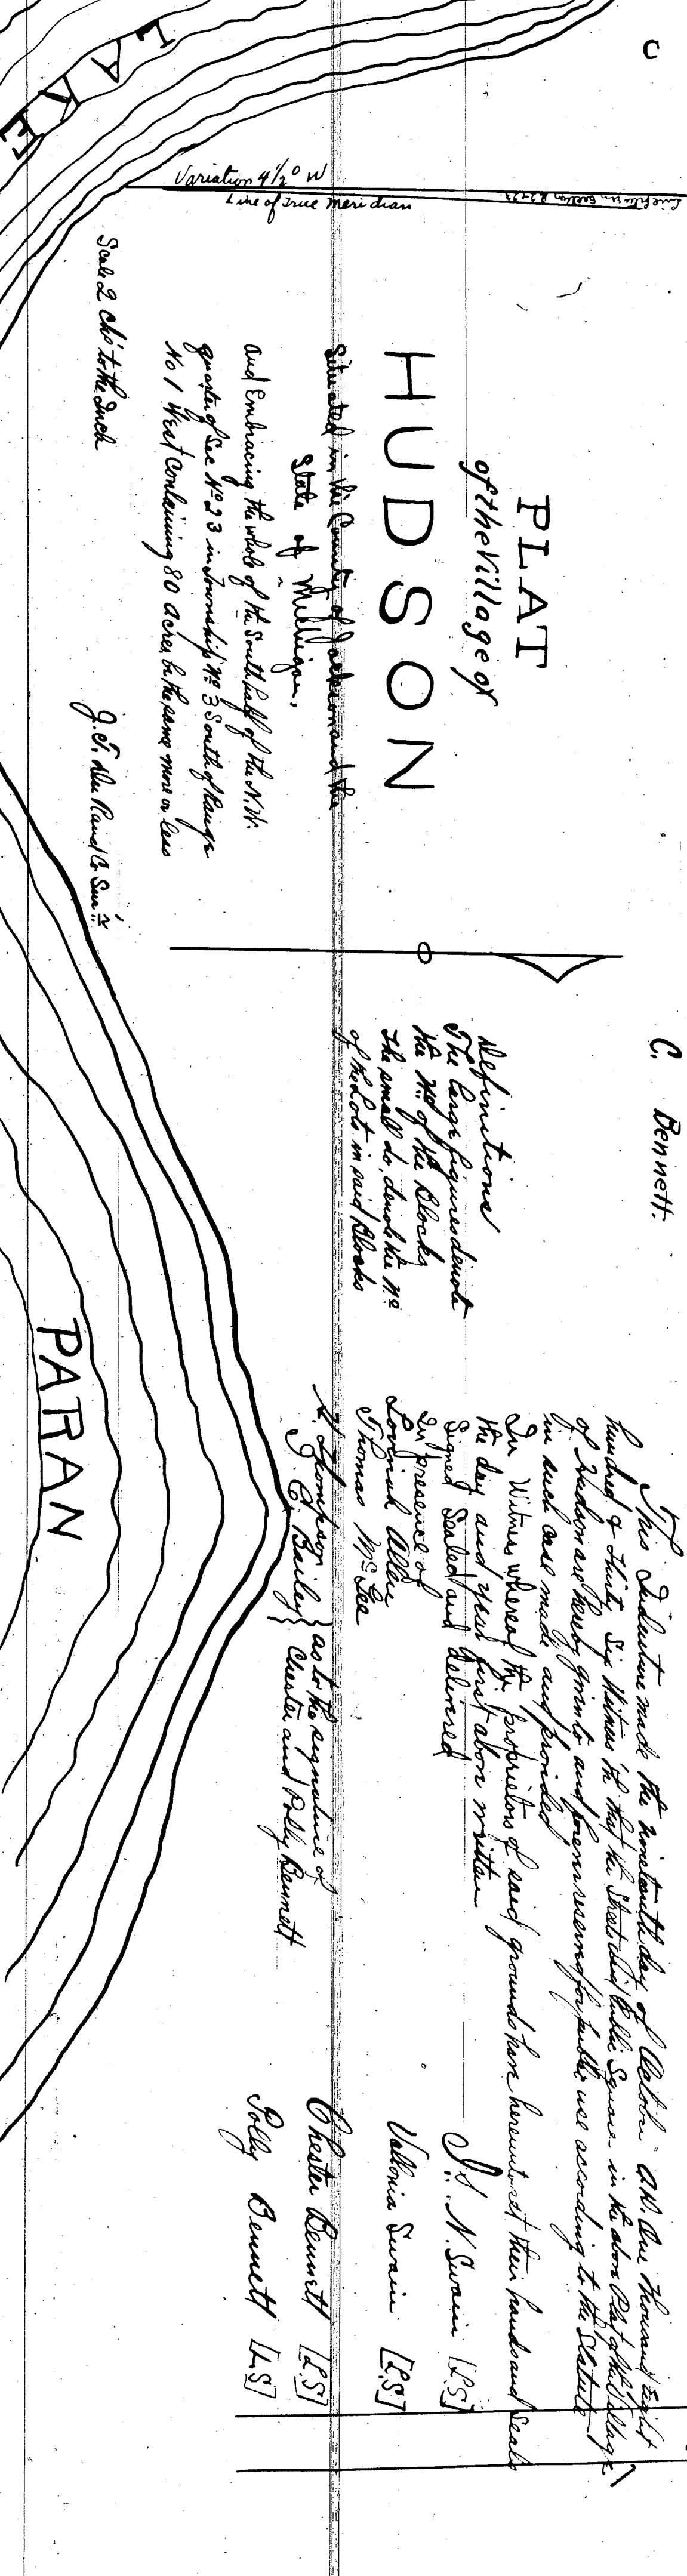

10401

Attn. B. Thud.
Clerk, Aud. Sec. Dept.

Noted the 27th day of March 1911

Three copies of the original recorded Oct. 25th 1836 at 4 O'clock P.M. & examined
the Register of Bonds Office, being made under the supervision of the Auditor
General by tracing the Plat on Record and affixing thereto a copy of
comp and copy of the Medication and Certificate

J. G. Bailey, Justice of the Peace

State of Michigan } ss. On the 26th day of October 1836 before me came Charles Bennett and Mary his wife known
County of Jackson } to me to be the persons who executed the within Plat of the Village of Jackson and personally
acknowledged that they executed the same for the uses and purposes herein mentioned and the said 1836
Bennett on a private communication apart from his husband acknowledged that she executed the same
freely and without any fear or compulsion of her said husband. Given under my hand and Seal
the day and year above written

State of Michigan } ss. On the 19th day of October in the year 1836 personally appeared
County of Jackson } before me the within named Charles Bennett and Mary his wife known
to me to be the persons who executed the within Plat of the Village of Jackson and personally
acknowledged that they executed the same for the uses and purposes herein mentioned and the said 1836
Bennett on a private communication apart from his husband acknowledged that she executed the same
freely and without any fear or compulsion of her said husband. Given under my hand and Seal the day and year above written