

Reception of Ennis Addition to the Village of Brooklyn

Beginning at a point on the west line of Section thirty (30) in township (4) South of Range (12) East County of Jackson and State of Michigan, from (1) corner of Range (12) East County of Jackson and State of Michigan, corner (1) corner of Sec. 34 (68 1/2) North (1/4) of the Northwest corner thereof, eight (8) (33 3/4) feet South and Section Line Range from said thirty (30) feet to a stake witness black oak 16 inch 82 1/2 E. 113 Eude, also 8 m 1/2 line East 30 inches from East corner bounded 92° (300', 00') feet to a stake in the center of field called Broock Stadium;

called Bonks Station:
Roses North twin degrees and thirty minutes West ($N 12^{\circ} 30' W$) along the center of Bonk's Station opening the Bonks Cemetery Road $87^{\circ} 00' 00''$ ($47^{\circ} 35'$) to the center line of the grounds of the Lake Shore and Michigan Southern Railroad.
Roses South seventy eight degrees and thirty minutes West ($S 78^{\circ} 30' W$) along the said Railroad lands, the third of nineteenth ($19^{\circ} 00'$) feet to the place of beginning which was witness by white Oak # 148 S $46^{\circ} 10' E$ 66 links
Containing the land platted herein as set forth
Betsy C. Cook
Survivor.

Plat of
Ennis Addition
to the
Village of Brooklyn
Jackson County, Michigan

Being part of section number 30, Town 4 S. Range 2 E.

Scale 100 ft to 1 inch
width of hole not expressed 50 ft

Alumina given in feet
Surveyed and mapped November 27th 1883
By Percy D. Cook C.E.

Edwin J. Emms [L.S.]

In presence of
Wm Green old

State of Michigan } S.S.
County of Jackson }

On this 17th day of March, 1854, before me
personally appeared, Edmund M. Brown
to be, the person who was called the owner of
Platje's acknowledged the same to be
his free act and deed.
I took M. Brown's
oath of the place

Be it known that I Edwin J. Emme owner of the land
located along Kane and hereby for and dedicate
as set forth. herein and hereby give and dedicate
to the public use for streets, ways, and alleys, the
land so marked herein, and situate west of I
and as marked on my land and set this first day of
first January A.D. 1884
September 9. 1884
in presence of { S. P. Lora
Edwin J. Emme
Edwin J. Emme [L.S.]

Edwin J. Emme [L.S.]

County of Jackson }
State of Michigan }
55.

death of McKim's. On the first day of September A.D. 1874 before me personally appeared Edward J. Jones and David C. Cook, to me known to be the persons whose execution and contents were being read and acknowledged and described and Pat. Nelson and John A. Nelson, who came to be there free and of their own

E. M. Palmer

Notary Public


State of Michigan, ss Wm. J. Gormanly Register of Deeds of the County of Jackson,
County of Jackson, ss Wm. J. Gormanly Register of Deeds of the County of Jackson,
State of Michigan, and Wm. J. Gormanly Register of Deeds of the County of Jackson,
County of Jackson, ss Wm. J. Gormanly Register of Deeds of the County of Jackson,

[illegible]

Dated the 24th day of March 1911

Alton B. Howard

Wish And You Help.

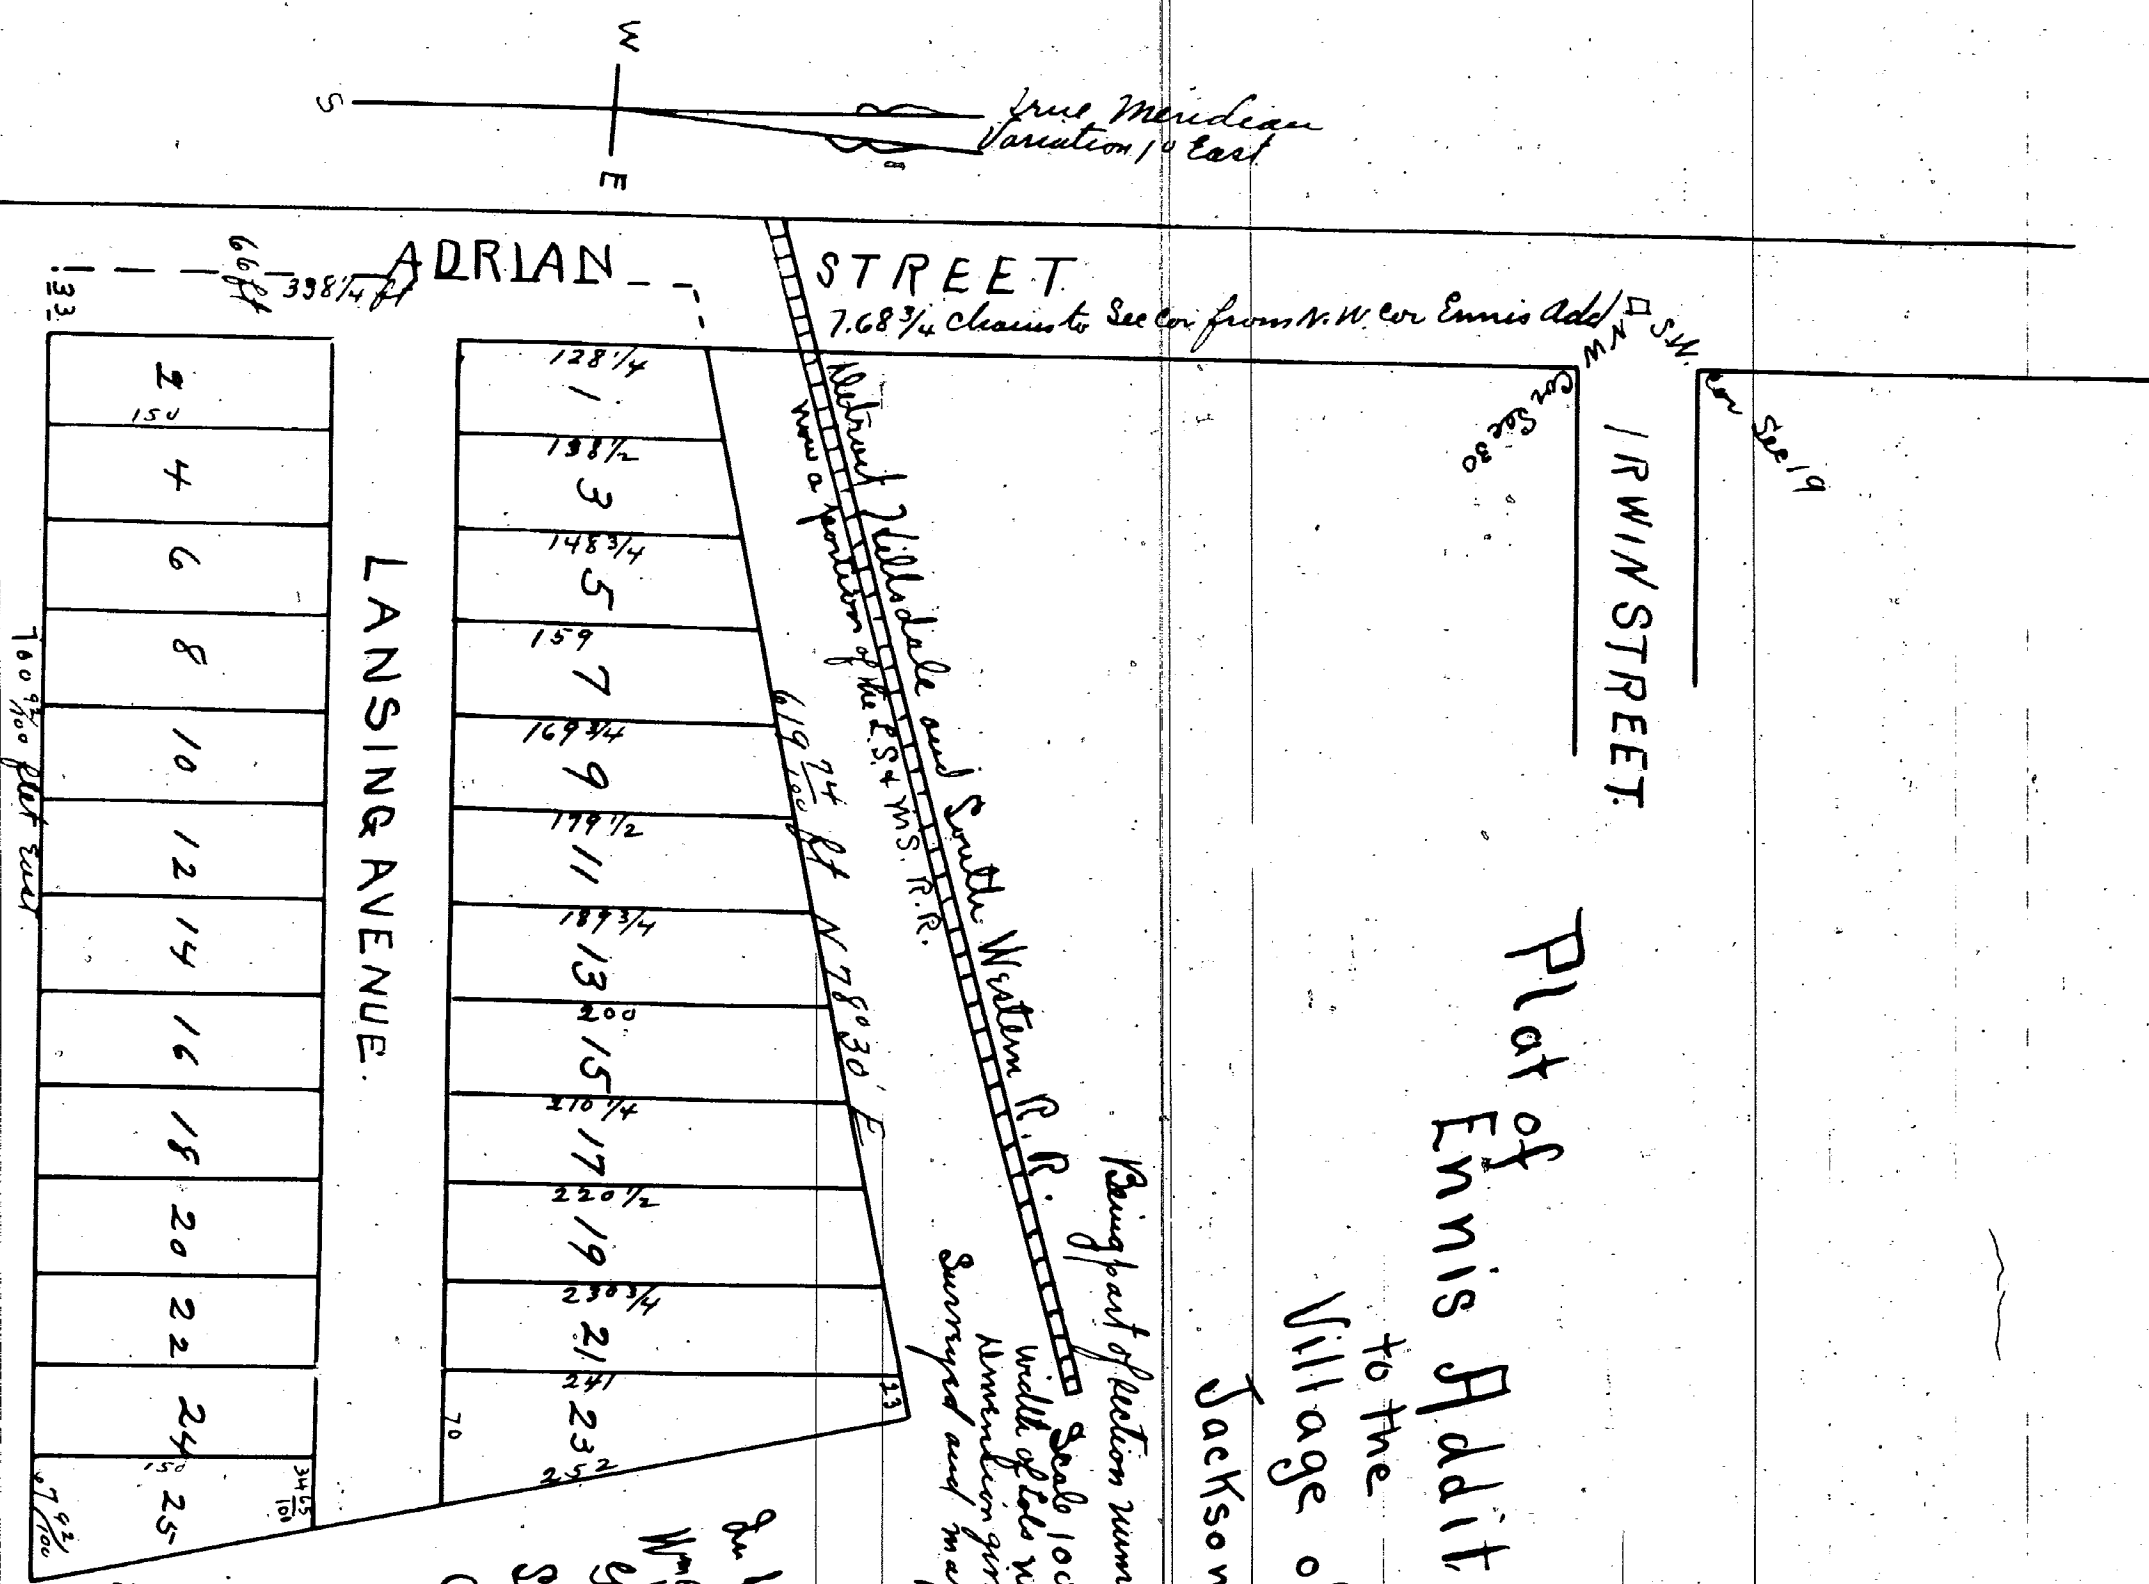

A True copy of the Original Recorded Deed in the 1884
19th November

49 *Journal*
Reptiles of Nevada

I hereby certify that this Plat is a correct copy of the Plat now on record in the Register of Deeds Office, being made under the supervision of the Auditor General by tracing the Plat on record and affixing thereto a carefully compared copy of the notation and certificate.

Don't

Wm. J. Cunningham & Co
Proprietors of the

Wm. J. Cook

Swenson