
10405

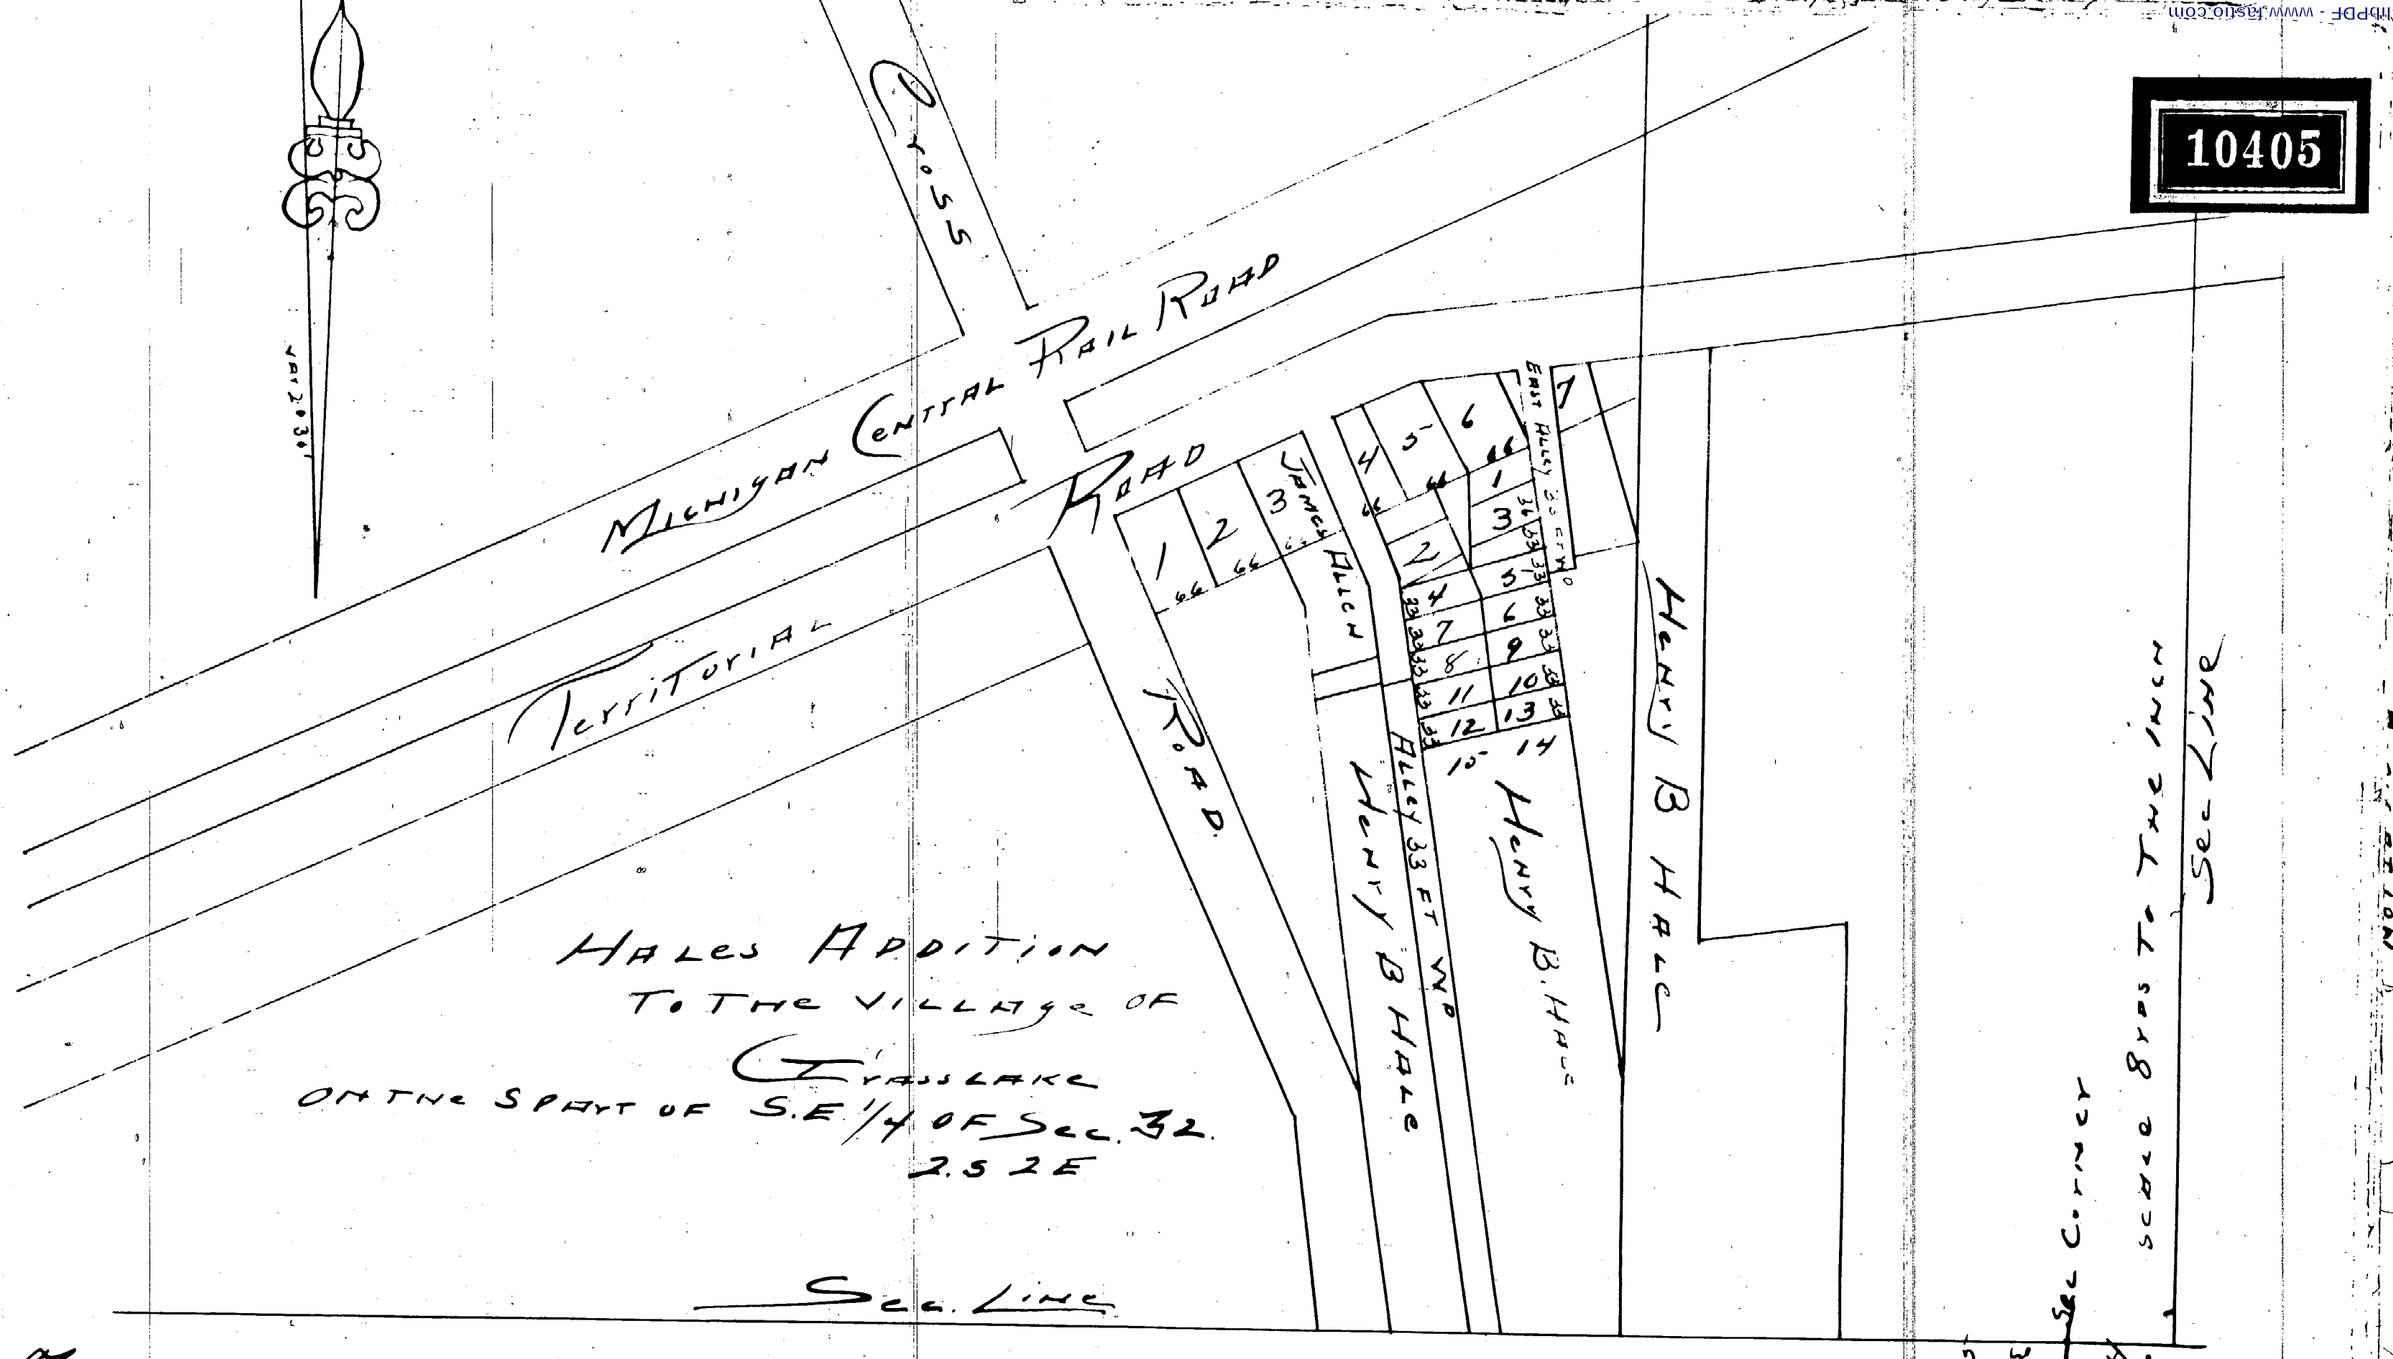

For and in consideration of One dollar to me in hand paid I Lucky Wilcox and Grant Clarke unto the Publicfor the purpose of a Public St or alley 20 feet wide off of lot No 7 South of Territorial Road and East of Cross Road as included in the addition of Lane Limits set my hand and seal this 31st day of Aug A.D. 1853.
In presence of W.W. Moore D.B. Hale.

C.B. Calkins (L.S.)
Susan Calkins (L.S.)

State of Mich } ss On this 6th day of July 1860 before me a Notary Public in & for said Co of Jackson } County personally appeared Susan Calkins wife of Clinton B. Calkins known to me to be the person who executed the above and acknowledged that she executed the same without the fear of any one. D.B. Hale Notary Public

For and in consideration of one dollar to me in hand paid I Lucky Wilcox & Grant Clarke unto the Public for the purpose of a Public highway Street for alley all lands marked or designated on the within Plat as highway St or alley I Lucky Wilcox have hereunto set my hand & seal this 30th day of Aug A.D. 1853.
In presence of B.F. Burns.
Ellen Wade.

H B Hale (L.S.)
Rhadama Hale (L.S.)

State of Mich } On this 6th day of Jul A.D. 1860 before me a Notary Public in & for Co of Jackson. } ss and said Co personally appeared Henry B. Hale & Rhadama his wife known to me to be the persons who executed the above & acknowledged the same to be their free act & deed and the said Rhadama Hale his wife on a private examination apart from her said husband acknowledged that she executed the same without the fear or compulsion of any one.
D. O Hale. Notary Public.

For value received I Lucky Wilcox & Grant Clarke unto the Public for the use of an alley or Public St a alley 7 ft wide to be taken off the W. side of the E 1/2 of Lot No. 4 South of Territorial road & East of Cross road as marked upon the within Map. I the within named have hereunto set our hands & seals this 21st day of Aug. A.D. 1853
In presence of Jay E. Thomas.

Geo. G. Sand (L.S.) Mary Long Jean (L.S.)
Ursa E Sand (L.S.) Alanzo Fargo (L.S.)

State of Mich } On this 6th day of Jul. A.D. 1860 before me a Notary Public in & for said Co of Jackson. } ss Mary Long Jean & Alanzo Fargo known to me to be the persons who executed the above & severally acknowledged the same to be their free act and deed & the said Ursa E Sand on a private Examination apart from her said husband acknowledged that she executed the same without fear of any one.
D. O Hale. N.P.

I hereby certify that the Plat is a correct copy of the Plat now on record in the Register of Deeds office, being made under the supervision of the Auditor General by tracing the plat on record and attaching thereto a carefully compared copy of the dedication and certificate Dated this 27th day of March 1911
(Ray C. Warner) Deputy Auditor General

A true copy of the original recorded Sept 4th 1861 at 2 o'clock P.M. & Exd.
Susan Fawsley
Dy. Regr.