


PATTERNS ADDITION

TO THE VILLAGE OF
GRASS LAKE

Scale and chain to the neck

Figures in red ink denote classes and decimals thereof.

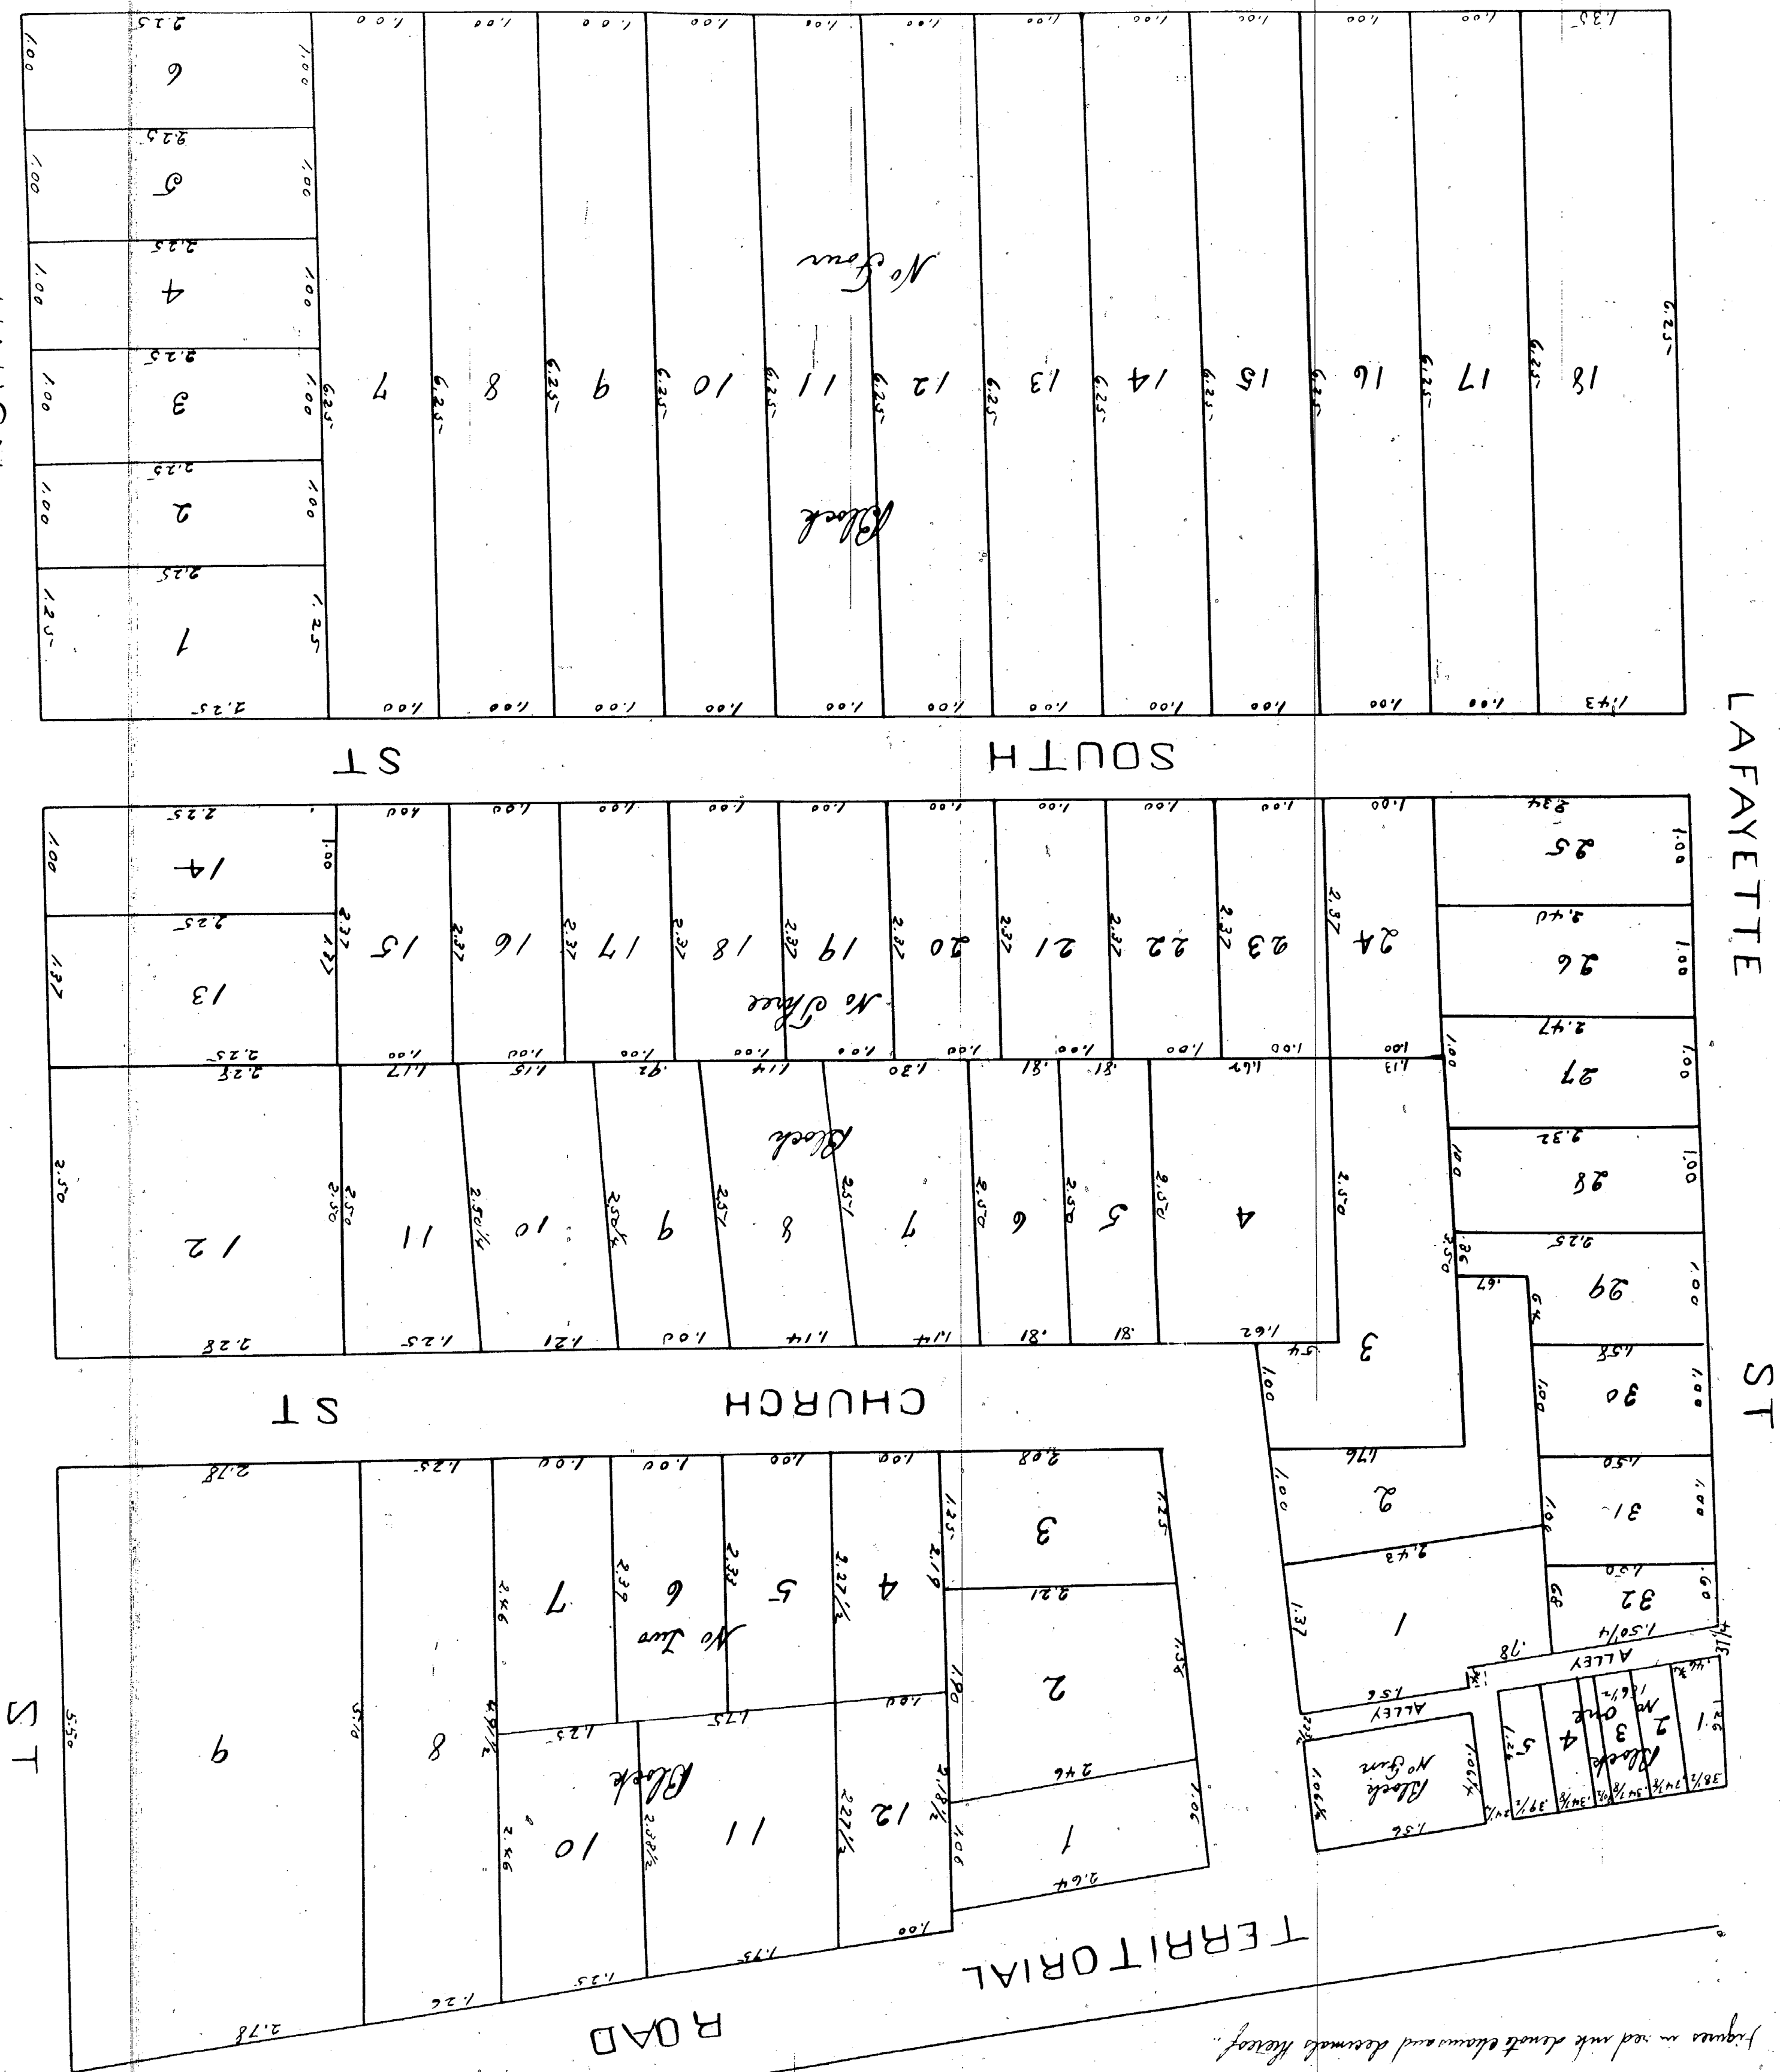

1702

54

known all men by their names that we James Murrell and Emily M. Murrell his wife give Patten and Maria A. Patten his wife George Miller and George Miller his wife Edward Colley and Lydia his wife Abram Shelly and Melvina M. Shelly his wife Betty Powell, etc. P Longyear, Joshua D. Over and Nancy Over his wife Kate & William Lawrence Longyear, Sarah Walker, Martha E. Shaler Mary Ann Longyear, West Norton, Mary & Smith Julia A. Barker, Norah, S. Smith, and Emma Smith his wife Henry Adams & Lucinda Adams his wife John J. Wetmore and Jane Wetmore his wife and Louisa Longyear of Green Lake Jackson County Michigan has this day caused a true copy of plat of their Addition to be recorded in the Register Office of Jackson County designated Patterson Addition to the Village of Green Lake and located upon the West half of the South west quarter of Section thirty three (33) Township two (2) South of Range two (2) East in the County of Jackson and State of Michigan. The center of the street at the South East corner of this Plat is the South East corner of said West half of South west quarter of Section thirty three (33) The boundaries, courses, and extent of said Addition are particularly set forth in said Plat and we hereby dedicate the streets and Allegs to public use.

An Witness whereof We parties to this Plat have hereunto set their hands and seals this Second day of May one thousand eight hundred and twenty one.

Signed Seal and delivered
in presence of
J. B. Parrott
W. J. Parker

I hereby certify that this Plat is a correct copy of the Plat now on Record in the Register of Deeds Office, being made under the supervision of the Auditor General by tracing the Plat on Record and affixing thereto a carefully compared copy of the Redaction and City's vote. Dated the 29th day of March. Aton. 18th Wind. Clerk, Aud Gen. U.S.

[L-5]	E. Colley	[L-5]	Ruby Connel	[L-5]	James Newell
[L-5]	Lydia A. Colley	[L-5]	Joshua V. Price	[L-5]	Emily M. Newell
[L-5]	Neway Adams	[L-5]	Neway B. Price	[L-5]	Ira Patterson
[L-5]	Lucinda Adams	[L-5]	Mary R. Armstrong	[L-5]	Maria A. Patterson
[L-5]	Julia A. Bonder	[L-5]	Ruth Weston	[L-5]	O. A. Steele
[L-5]	Horatio S. Smith	[L-5]	Erin White	[L-5]	Selma Steele
[L-5]	Larima Smith	[L-5]	Adeline S. White	[L-5]	Joseph C. Ware
[L-5]	J. J. Whiteaker	[L-5]	Martha J. Shaler	[L-5]	Herman A. Ware
[L-5]	Jane Whiteaker	[L-5]	Wm. Crockett	[L-5]	Rosanna Longyear
[L-5]	J. C. Brown	[L-5]	Mary E. Crockett	[L-5]	Rapha Ware
[L-5]	Larima Brown	[L-5]	Abram Shelly	[L-5]	Mary J. Smith
[L-5]	Levi A. Longyear	[L-5]	Melrose M. Shelly	[L-5]	Sarah J. Mattew
[L-5]	Eliza B. Longyear				

State of Michigan } ss. On the Second day of May one thousand eight hundred and seventy one before me a Notary Public in and for said County personally came the above named James Russell and Emily M.

Russell the wife of Anna A. Patterson and Maria A. Patterson his wife. Peter A. Keller and Selma Keller his wife. Joseph C. Harris
 and Maria A. Harris his wife. Rebecca Longyear. Alpha Harris Mary T. Smith and Sarah S. Matthews Betty Powell Joshua
 Price and Nancy B. Price his wife, Mary R. Longyear Ruth Norton Ann Updike and Adella S. Updike his wife.
 Martha T. Shaler, William Pickell and Mary E. Pickell his wife. Abram Shelly and Matrina M. Shelly his wife, Edward
 Kelley and Lydia A. Kelley his wife. Henry Adams and Euend Adams his wife. Julia Bonker, Horatio S. Smith and
 Larna Smith his wife. John J. Wettable and Jane Wettable his wife. Jerome C. Branch and Lorna Branch his wife
 who generally acknowledged the same to be their free act and deed, And the said Emily M. Russell, Maria A. Patterson
 Selma Keller, Norma A. Harris, Nancy B. Price Adella S. Updike, Mary E. Pickell, Matrina M. Shelly Lydia A. Kelley
 Euend Adams, Larna Smith Jane Wettable, Lorna Branch wife of the said James Russell, & Maria Patterson
 Peter A. Keller, Joseph C. Harris, Joshua J. Price, Ann Updike, William Pickell, Abram Shelly, Edward Kelley, Henry
 Adams, Horatio S. Smith, John J. Wettable Jerome C. Branch on a private examination by the separate and apart
 from their said husbands acknowledged that they executed the same freely and without any fear or compulsion
 from any one

A true copy of the Original Recorded
May 14th A.D. 1871

May 14th A.D. 1871

Amos Donley
Register.

L. D. Wainwright
Notary Public.