10414

DEDICATION

Known all men by these presents that we William V. Page Bachelor and Hattie Page (wife) both of the City & County of Jackson in the State of Michigan as proprietors have caused the land embraced in the annexed Plat to be surveyed laid out and platted to be known as "Wolf Wildwood" and that the avenues Streets and Paths as shown on said Plat are hereby dedicated to the use of the Public Jackson Mich July 12. 1902

William V. Page (LS)
Hattie Page. (LS)

Signed & sealed in presence of
Josiah B. Frost
Jerome F. Cunningham

State of Michigan } ss
County of Jackson } On this 12th day of July A.D. 1902 before me a Notary Public in & for said County personally appeared the above named William V. Page and Hattie Page known to me to be the persons named in and who signed the above dedication and severally acknowledged the same to be their free act & deed.

Josiah B. Frost. Notary Public.

DESCRIPTION OF THE LAND PLATTED

The land platted is situated in the South East fractional quarter of Sec 19 in Township No. 3 South of Range 2 East the same being in the Township of Napoleon, in the County of Jackson State of Michigan. That portion covered by said Plat is only partially shown on the annexed map.

SURVEYORS CERTIFICATE

I hereby certify that the plat hereon delineated is a correct one and that permanent monuments consisting of iron gas pipe stakes about 1 and 1/2 feet or more long have been planted at points marked thus ○ as shown on said plat to be known as the Boundaries (except in the lake) of the land platted and at all intersections of streets, Avenues & paths Visitations given in feet & decimals of a Chain.

Josiah B. Frost Surveyor

State of Michigan } ss
County of Jackson } The within instrument was received for record the 21st day of August A.D. 1902 at 4 30 o'clock P.M. & recorded in Liber 6 of Plats Page 19.

Wesley Kerr. Reg. of Deeds.

Examined & approved July 26. 1902
Perry F Power.
Aud. Gen.

The 1st Certificate required by law having been substituted

State of Michigan } ss
County of Jackson } We Wesley Kerr Register of Deeds and Josiah B. Frost Surveyor hereby certify that we have had said carefully compared the foregoing copy with the original Plat of "Wolf Wildwood" and that it is a correct copy thereof and of the whole of said original map or Plat.

Wesley Kerr. Register of Deeds
Josiah B. Frost Surveyor.

I hereby certify that this Plat is a correct copy of the Plat now on record in the Register of Deeds office, being made under the supervision of the Auditor General by tracing the Plat on record and affixing thereto a carefully compared copy of the dedication and certificates.

Dated this 29th day of Mar. 1911
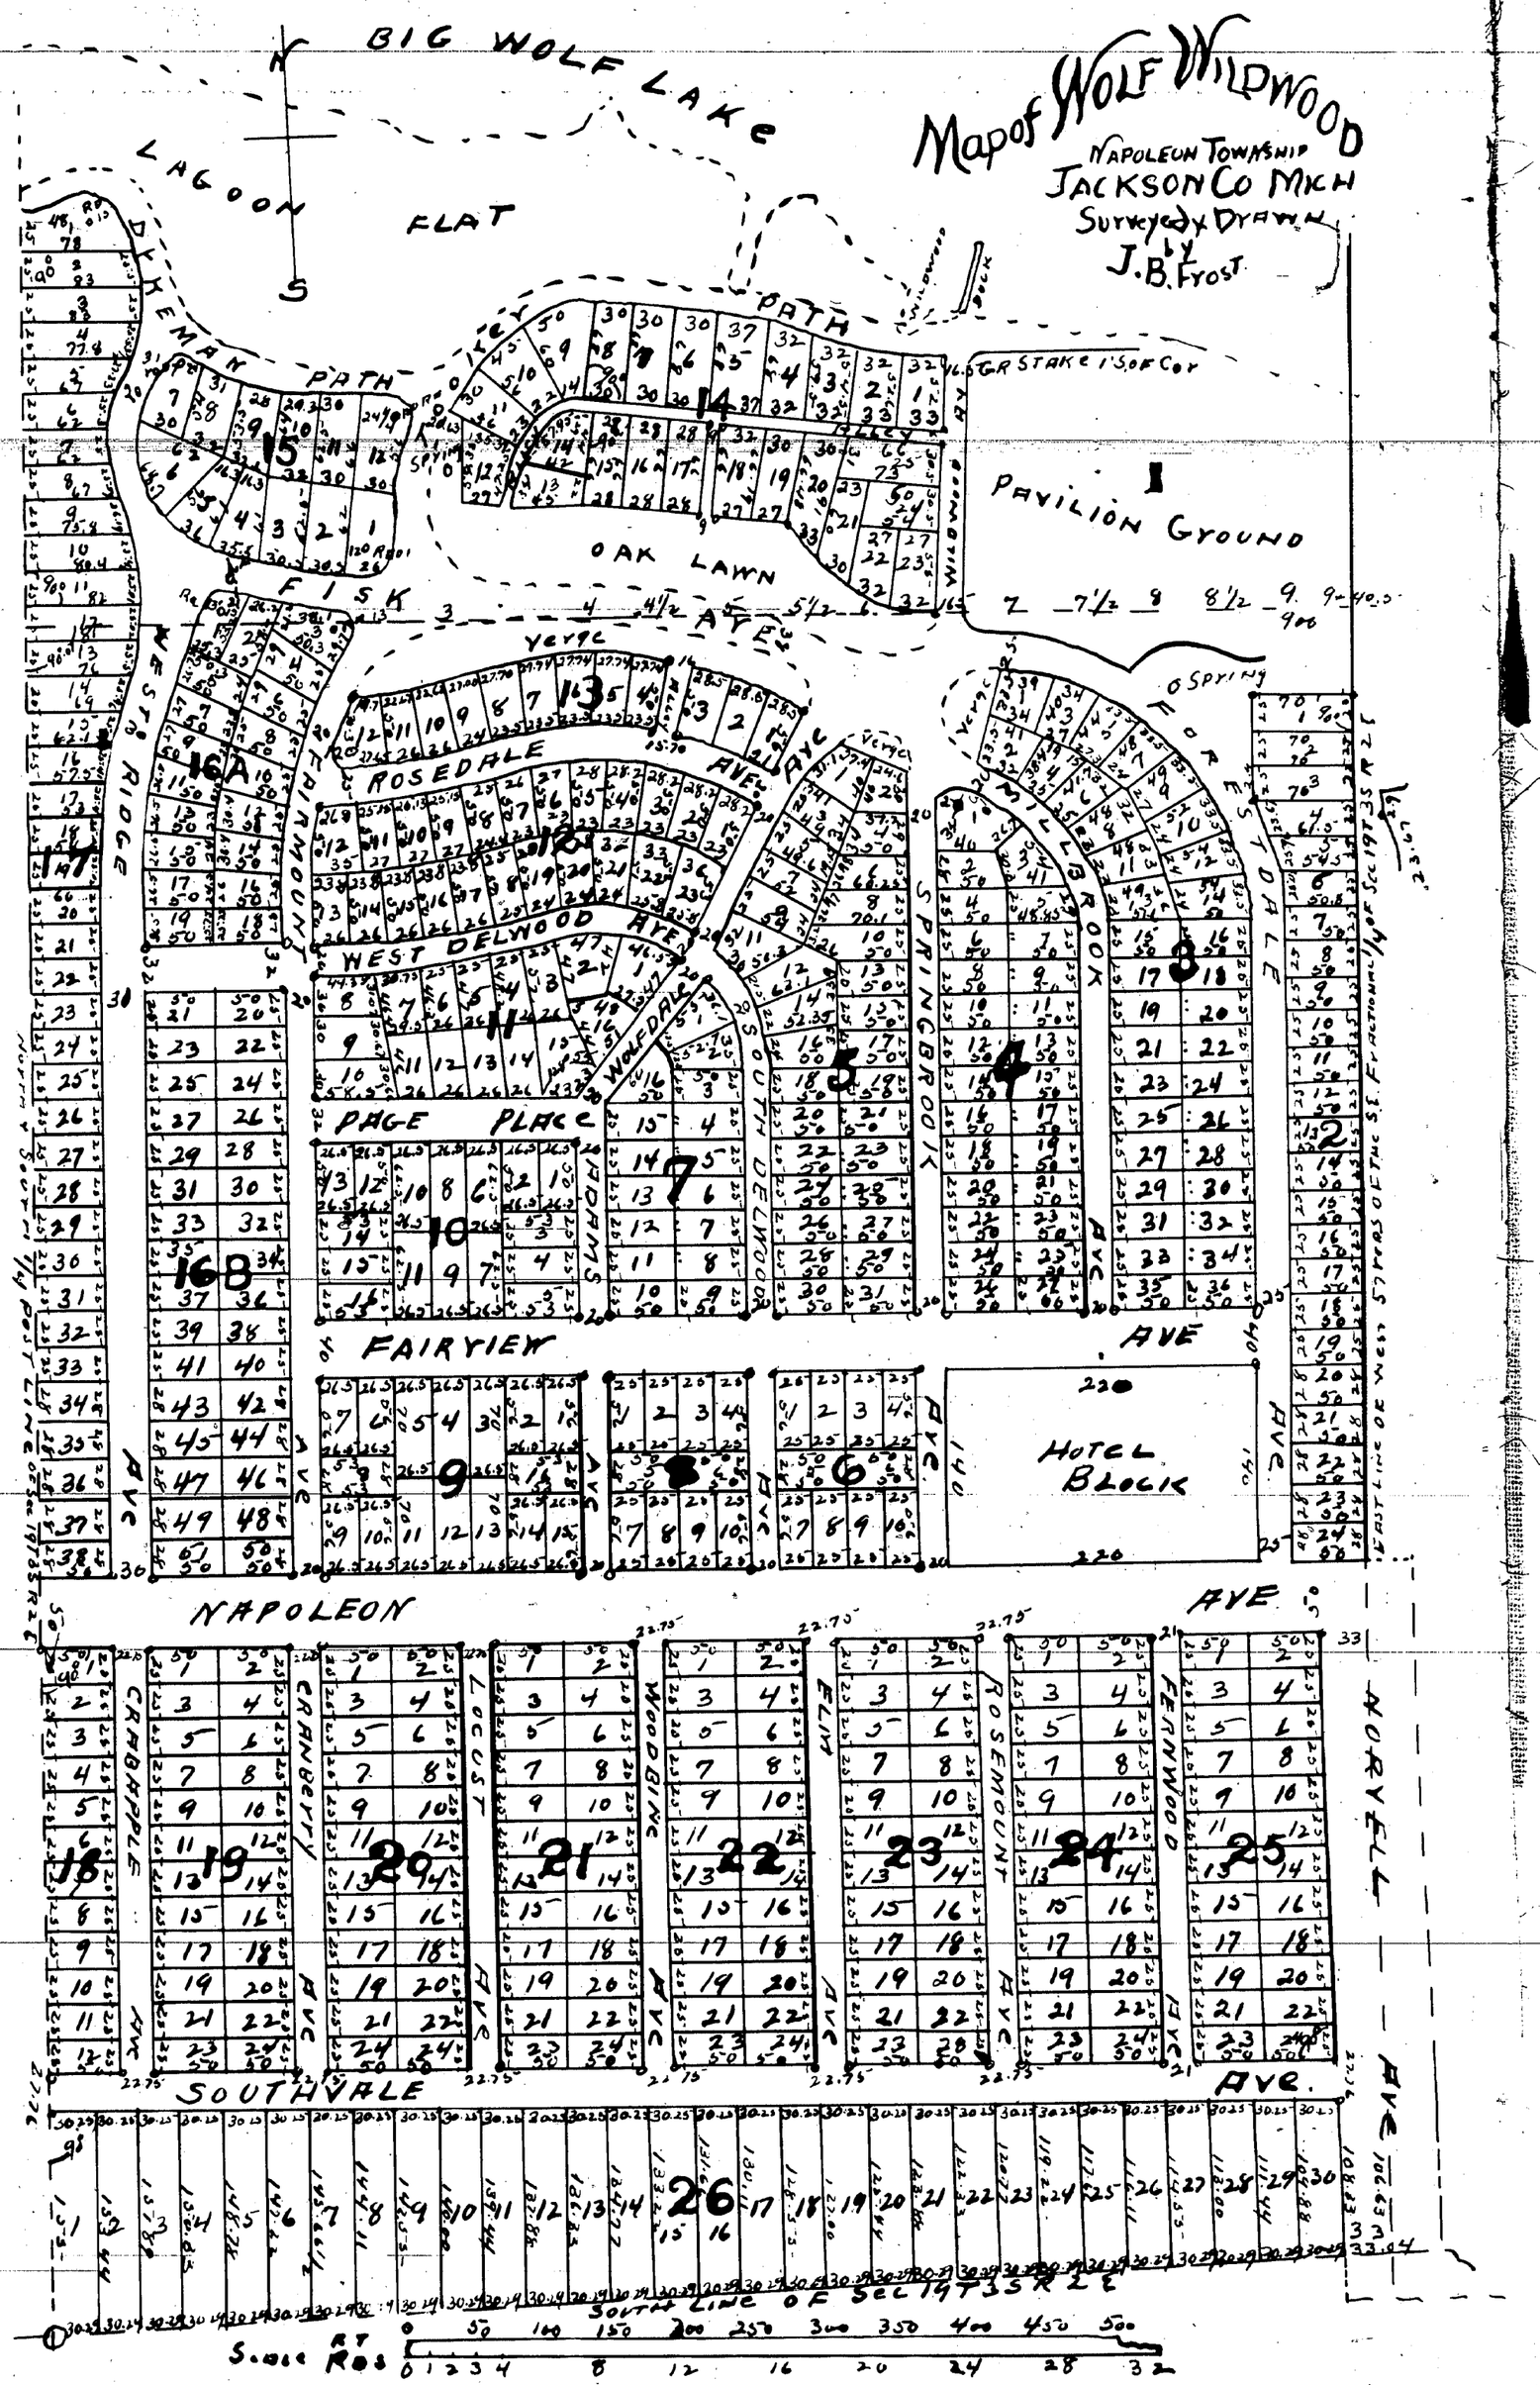
Roy C. Warner
Clerk, Aud Gen. Dept.