

3769

RECEIVED AND FILED
IN THE GENERAL'S OFFICE

October 4 1892

H. R. Pratt
Deputy Auditor General

State of Michigan }
County of Wayne } ss. we Elgin A. Heames Deft. Register of Deeds,
and Davis Bros. Surveyors, hereby certify that we each have carefully compared this copy
with the original plat of Jessop and Tyler's Subdivision and that it is an exact copy
thereof and of the whole of such original map or plat.

Elgin A. Heames Register of Deeds
Davis Bros. Surveyors

JESSOP & TYLER'S SUBD'N

OF LOTS 3 & 4 OF THE VANDYKE FARM

LYING SOUTH OF MILWAUKEE AND NORTH OF GRATIOT AVE'S,

DETROIT, WAYNE CO.,


MICHIGAN

Scale 1 inch = 100 feet

SEPTEMBER, 1892.

DAVIS BROS.,
CIVIL ENGINEERS & SURVEYORS,
DETROIT, MICH.

COPY

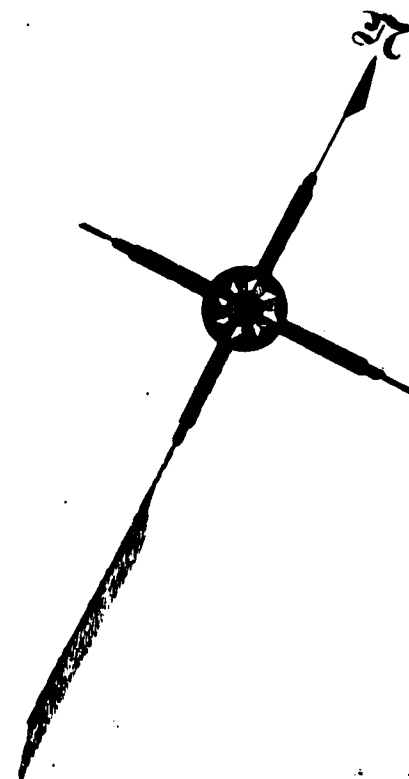

Know all Men by these Presents, that we Genas C. Jessop and Mary E. Jessop,
his wife, have caused the land embraced in the annexed plat to be surveyed, laid out and
platted, to be known as Jessop and Tyler's Subdivision of the Vandyke Farm, and that
the streets and alleys as shown on said plat are hereby dedicated to the use of the public.
Signed and sealed in presence of } Genas C. Jessop L.S.
} Mary E. Jessop L.S.
J. Weller
Ada Jessop

State of Michigan } ss.
County of Wayne }

On this 14th day of September 1892, before me a Notary
Public in and for said county, personally came the above named Genas C. Jessop and
Mary E. Jessop, his wife, known to me to be the persons who executed the above dedication and
acknowledged the same to be their free act and deed.

Sarah Weller
Notary Public, Wayne Co., Mich.

Examined and Approved,
September 22nd 1892,
H. R. Pratt
Deputy Auditor General.

Appointed Sept 29th 1892John McVicar
James D. LarrBoard of
Public Works
City of Detroit

We hereby certify that the plat hereon delineated is a correct one and that permanent monuments, consisting of
oak stakes, 1 1/4 inches square, and 15 inches long, have been planted at points marked thus: ⊙ as thereon shown
at all angles in the boundaries of the land platted, and at all intersections of streets or streets and alleys.


Davis Bros.

Surveyors.

State of Michigan } ss.
County of Wayne } we Elgin A. Heames Deft. Register of Deeds, and Davis Bros. Surveyors,
hereby certify that we have each carefully compared the annexed copy with the plat of Jessop and Tyler's
Subdivision now of record in the office of said Register of Deeds, and that it is a true transcript there-
from and of the whole of such record.

Elgin A. Heames Register of Deeds
Davis Bros. Surveyors

REGISTER'S OFFICE, ss.
County of Wayne.
Received for Record, the 14th day
of October A. D. 1892, at
of 800 o'clock A. M. and Re-
corded in Liber 17 of 1892
on Page 68
Elgin A. Heames REGISTER

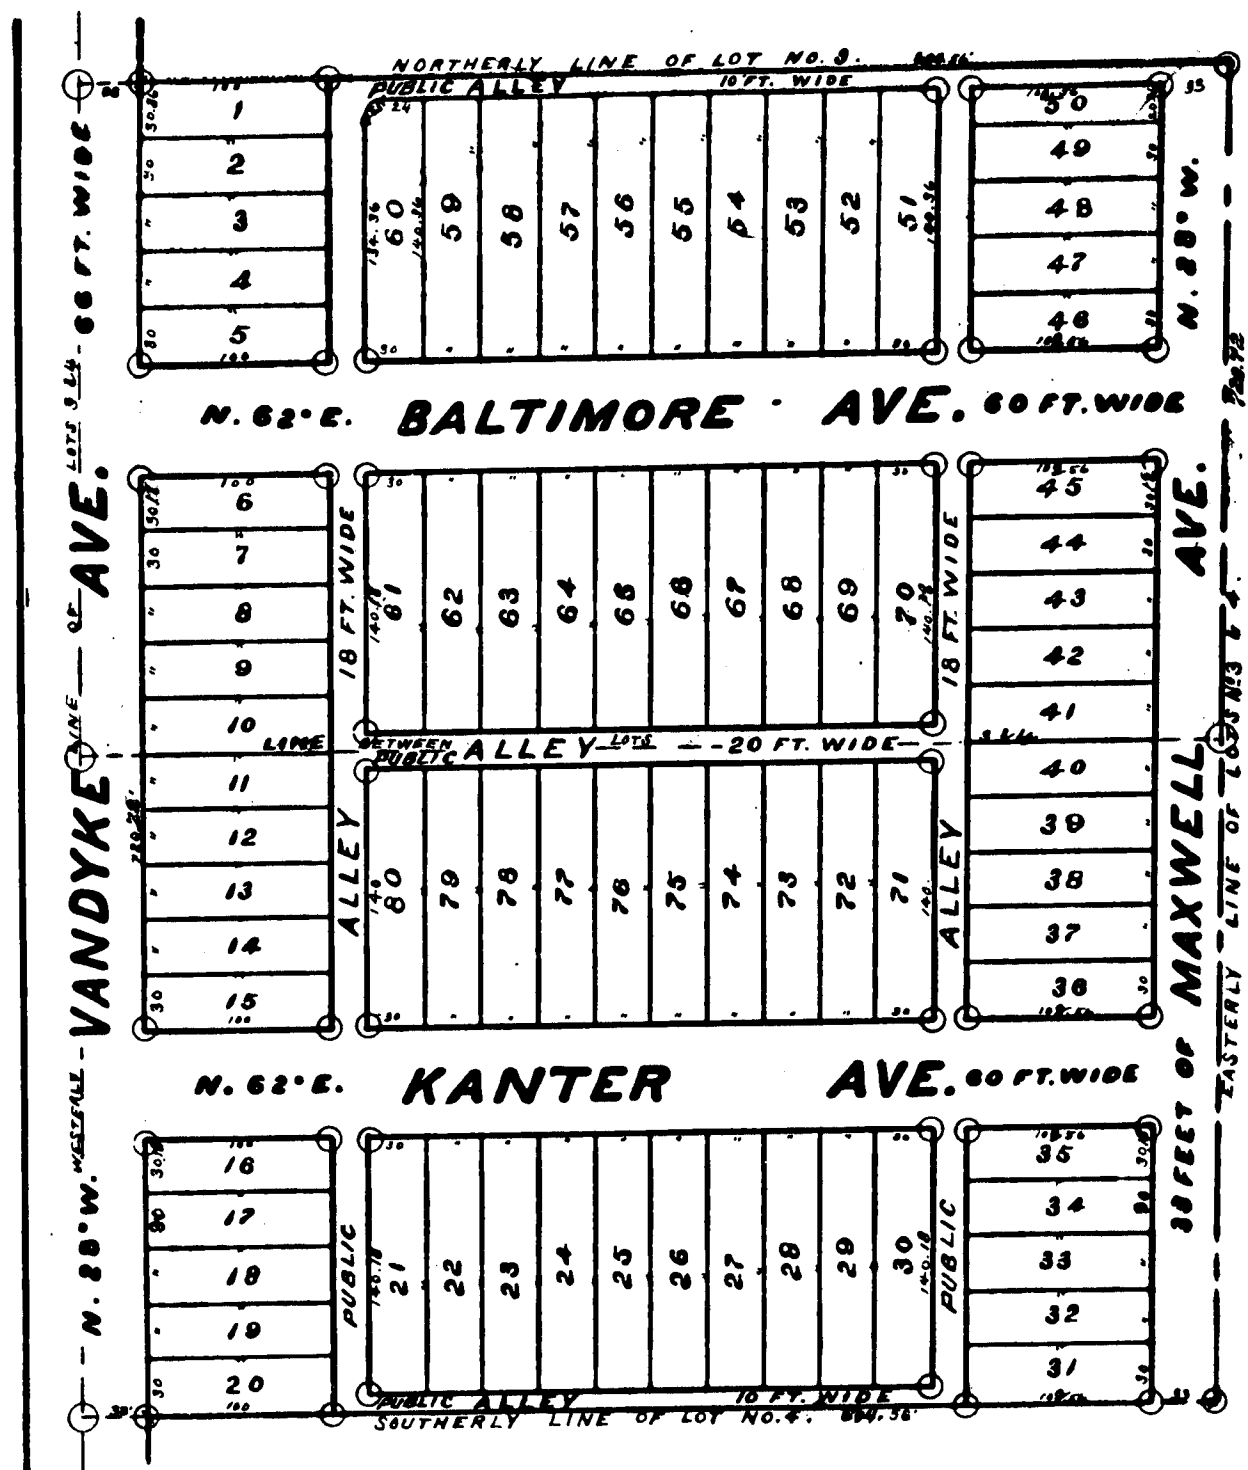

1892

3769

601c

State of Michigan } ss we Elgin M. Humes Sept. Register of Deeds.
County of Wayne } and Davis Bro. Surveyors, hereby certify that we ^{each} have carefully compared this copy
with the original plat of Jessops and Tylers Subdivision and that it is an exact copy
thereof and of the whole of such original map or plat copy.
Elgin M. Humes Register of Deeds
Davis Bro. Surveyors


OF LOTS 3 & 4 OF THE VANDYKE FARM
 LYING SOUTH OF MILWAUKEE AND NORTH OF GRATIOT AVE'S.

MICHIGAN



DAVIS BROS.,
CIVIL ENGINEERS & SURVEYORS,
DETROIT, MICH.

COPY

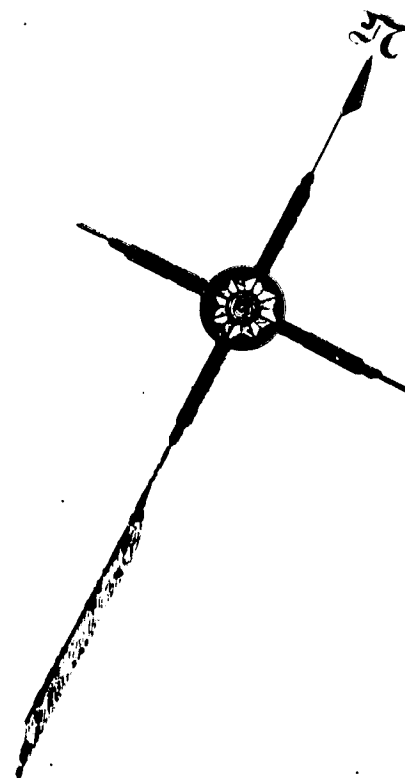

Know all Men by these Presents, that we, James C. Jessop and Mary E. Jessop, his wife, have caused the land embraced in the annexed plat to be surveyed, laid out and platted, to be known as Jessop and Tyleys Subdivision of the Landyne Farm, and that the streets and alleys as shown on said plat are hereby dedicated to the use of the public.

Signed and sealed in presence of } Zenas C. Jessop [L.S.]
J. Weller }
Ada Jessop } Mary C. Jessop [L.S.]

State of Michigan } ss
County of Wayne }
On this 14th day of September 1892, before me a Notary
Public in and for said county, personally came the above named Genas C. Jessop and
Mary E. Jessop, his wife, known to me to be the persons who executed the above dedication and
acknowledged the same to be their free act and deed.
Sarah Weller
Notary Public, Wayne Co., Mich.

Examined and Approved,
September 22nd 1892.
H. R. Pratt.
Deputy Auditor General.

Approved Sept 29th 1892

John McVicar
James Blair

We hereby certify that the plat herein delineated is a correct one and that permanent monuments, consisting of oak stakes, 1 1/2 inches square, and 15 inches long, have been planted at points marked thus: ⊙ as thereon shown at all angles in the boundaries of the land platted, and at all intersections of streets or streets and alleys.

Orin Brooks

State of Michigan } ss we Clarence Heames Deft. Register of Deeds, and Davis Bros. Surveyors,
County of Wayne } hereby certify that we have each carefully compared the annexed copy with the plat of Jessie and Tyler's
Subdivision now of record in the office of said Register of Deeds, and that it is a true transcript there-
from and of the whole of such record. Elgin A. Heames Register of Deeds.
1890
Surveyors.

Surveyors.

MEMBERS OFFICE
of the
of October and the 1st day
800 1890 to 1896
recorded in the
of 17 of Rats-
68
Elgin A. A. Jones
A. J. Jones

1042.