ClipPDF - www.fastio.com

10423

Know all men by these presents that I, John V. Kief of the township of Manchester in the Co. of Washtenaw and State of mich proprietor of the lands contained in the plat hereunto annexed in the N.W 1/4 and N.W. of N.E 1/4 of sec number 3 Town four South of R. 2. E — the Township of Napoleon Jackson Co and State of mich do hereby give Grant & convey that portion of lands represented as Vt and bounded by the following Blk & Street enclosed by a red line on the N side of the Jackson Branch R.R. as represented on said Plat to wit bounded on the N by Blks 12, 13, 14, 15 & 16 on the East by the East line of Blk 16. and E. line of Ventnorth St on the South by the South line of R.R. Street, on the West by the W line of Clarence St. to the Public to be by them held for the use & purposes therein specified & for no other purpose whatever, given under my hand & seal this Ninth day of March A.D 1857

John V Kief (Ls)

Signed, Sealed & delivered in Presence of N.N. Perkins. Adam. Case.

State of Mich } ss
Co of Washtenaw }

I do hereby certify that on this Ninth day of March A.D. 1857 personally appeared before me a Justice of the Peace in & for said Co. John V Kief and acknowledged that he is the proprietor of the above Plat that he caused the above survey to be made of, representing all the blocks, streets & alleys & public grounds therein delineated, for the purposes therein mentioned given under my hand at Manchester

N.N Perkins J.P.

I hereby certify that the Plat is a correct copy of the Plat now on record in the Register of Deeds office, being made under the supervision of the Auditor General by tracing the Plat on record and affixing thereto a carefully compared copy of the Attestation and Certificates

Dated this 29th day of Mar. 1911

Ray C. Warner

A true copy of the Original Plat, and recorded this 11th day of March A.D. 1857 at 4 O'clock P.M. & Recd.

C. M. Root Register

N.10W
N LINE OF Sec 3 T4S R2E
W¼ Post Sec No 3
Twsp Road
2.50
Washington Street
Jackson Street
JEFFERSON STREET
CLAY STREET
WILLIAM STREET
HIGH ST
Mill Yard
Kenney Post of Sec No 3
80 Rods N. of W 1/4 Post
Mill Pond & Mill Line
N 10 W 1/4 Link
S 620 E
Blk No 18
Blk No 1
Blk No 2
Blk No 3
Blk No 4
Blk No 5
Blk No 6
Blk No 7
Blk No 8
Blk No 9
Blk No 10
Blk No 11
Blk No 12
Blk No 13
Blk No 14
Blk No 15
Blk No 16
Blk No 17
Blk No 20
Blk No 21
Blk No 552
Grand River Bridge & R.R.
Grand River Branch R.R.
Exchange St
Clarence St
Cayuga St
Webster St
Ventnorth St
John St
High St
Edgar St
Prospect Ave
Commercial Ave
Hall Road St
Cayuga Street
Ferris Institute
Township Road
Fl inc of NW 1/4 of NE 1/4 Sec 3 T4S R2E.

Norvell City is located on NW 1/4 and N.W 1/4 of N.E 1/4 Section No 3 Town 4 S. of R2E. Town of Napoleon Jackson Co. Mich. Commercial Ave 4 & 5 rods wide streets are all four rods. Bluff R.R. Ave. East of Exchange St 2 rods wide and west of Exchange St 3 rods wide alleys are 1 rod. All distances given — chains and links. All the lots of late not given & when platted the size of others adjoining will be the same.

NORVELL CITY
S. Pettibone, Surveyor
Plat of Norvell Prospect Addition

Notes for some of the corners of Blks

Cor of Blk	Trees & Size	Course	Dist
SE 26	Work 30 in	N39E	1.23
	B Oak 5	N45W	1.00
NE 26	Work 18	S52E	.87
	B " 4	N20E	.83
NW 24	B Oak 6	S84E	.39
	" " 5	N44E	.71
NW 23	W Oak 20	S64W	.36
NE 22	W " 20	N83W	.36
	B " 22	North	.23
SW 19	B " 5	N80W	.20
SE 18	W " 6	S45E	.26
	W " 14	N87E	.16
SE 1	W " 16	N6½W	.56
	B " 7	N49W	.76
NW 20	W " 8	S66W	.82
	B " 4	S89E	.10
NW 22	W " 3	S9E	41/2
	W " 16	N76W	.34
SW 6	W " 20	S74E	.62
	B " 5	N32½W	.35
NW 4	W " 5	S43½W	.69
	B " 4	S32½E	.85
NE 6	B " 4	S1E	.24
SE 4	W " 30	South	.5
SW 40	W " 36	S73E	.28
NW 40	B " 22	S35E	.17
	" " 22	S48W	.34
NW 39	W " 16	S37E	.44
	B " 18	N32E	.44
SW 36	B " 20	S3W	.21
	W " 11	S41E	.35
NE 36	W " 40	N29W	.07

LIBER 1318 PAGE 279

The Township of Norvell

P.O. Box 188
NORVELL, MICHIGAN 49263
(517) 536-4370

ADAM G. ULBIN, SUPERVISOR
GLORIA HUBBELL, CLERK
CAROL BRISBOIS, TREASURER
CHERYL BERRY, TRUSTEE
MICHAEL E. McGUIRE, TRUSTEE

[redacted] UG 7 1992

JACKSON COUNTY REGISTER OF DEEDS

Jul 27 3 29 PM '92

RECORDED

July 14, 1992

Be It Hereby Resolved: Jackson

That part of Jackson Street lying north and west of now established Case Road in Block 36 and 37 of the Norvell City Plat, Section 2 T4S R2E, be vacated as per section 560.256 of the Subdivision Control Act of 1967, State of Michigan and said land be incorporated with the lots adjacent to vacated street in the new Norvell City Assessor's Plat #1.

I hereby certify this is a true and correct copy of resolution 92-1 as adopted by the Norvell Township Board at a regular meeting held Tuesday, July 14, 1992 in the township hall, 106 E. Commercial St., Norvell, MI 49263.

Witnessed by:

Wayne Russler
Wayne Russler

Mary J. Allore
Mary J. Allore

Gloria J. Hubbell
Gloria J. Hubbell
Norvell Township Clerk

DRAFTED BY -
WAYNE RUSSLER, ASSESSOR
NORVELL TOWNSHIP
P.O. BOX 188
NORVELL, MI 49263

10423

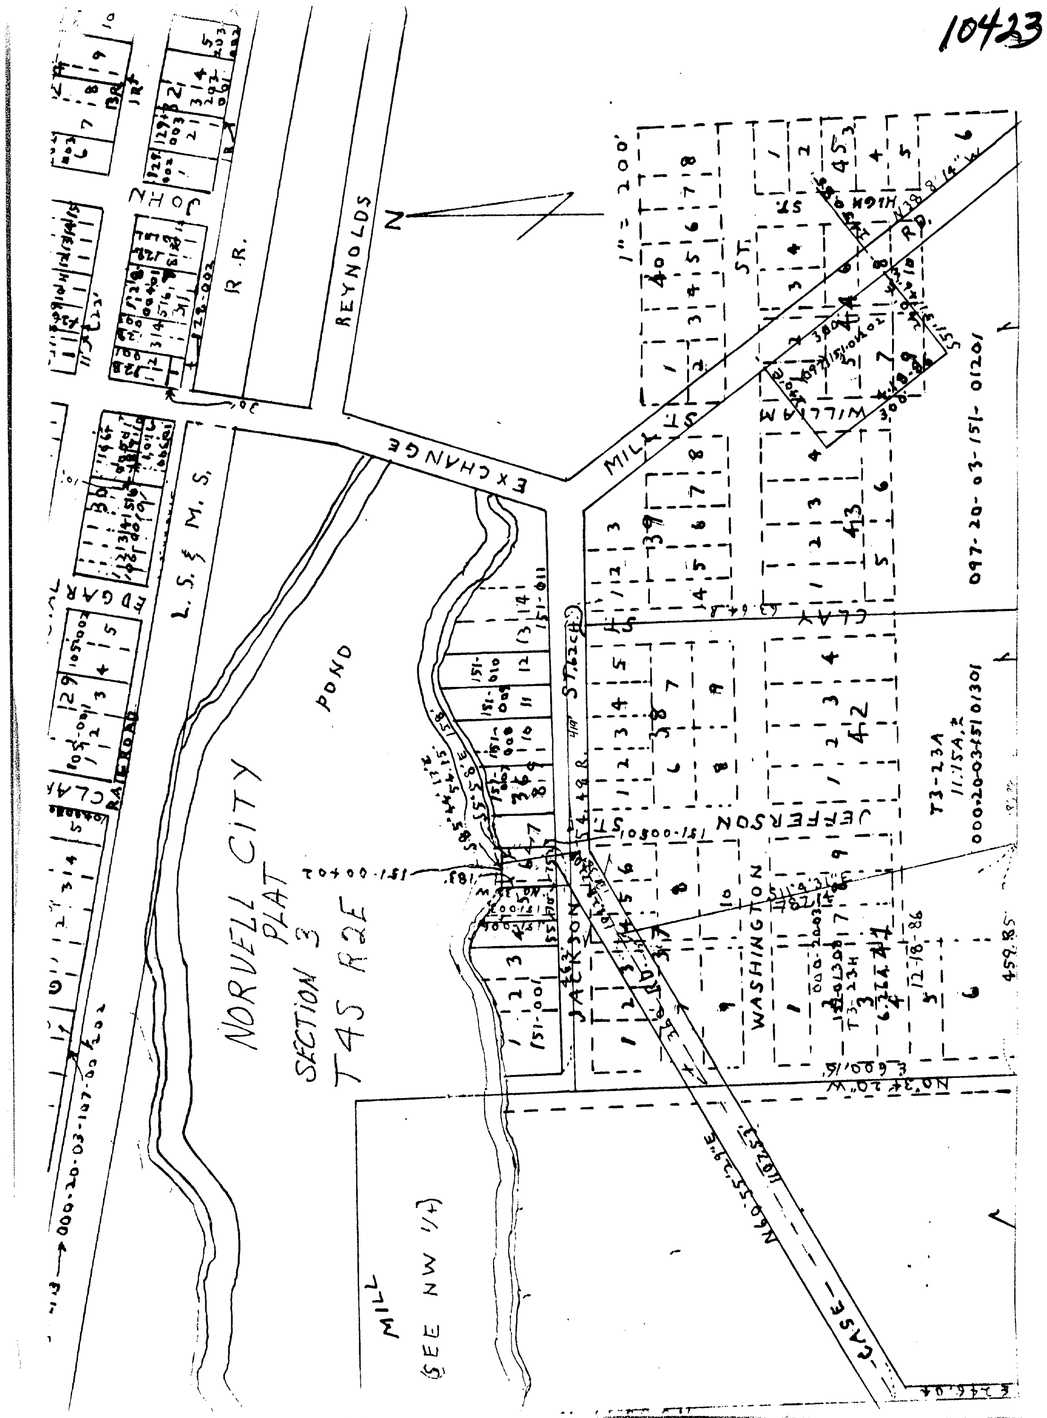

WESTCOTT R405-6" Korea

12 X

ClibPDF - www.fastio.com