


Rec'd & Recorded March 31st 1871 at 4 O'Clock P.M.
Jm E. Weeks Register

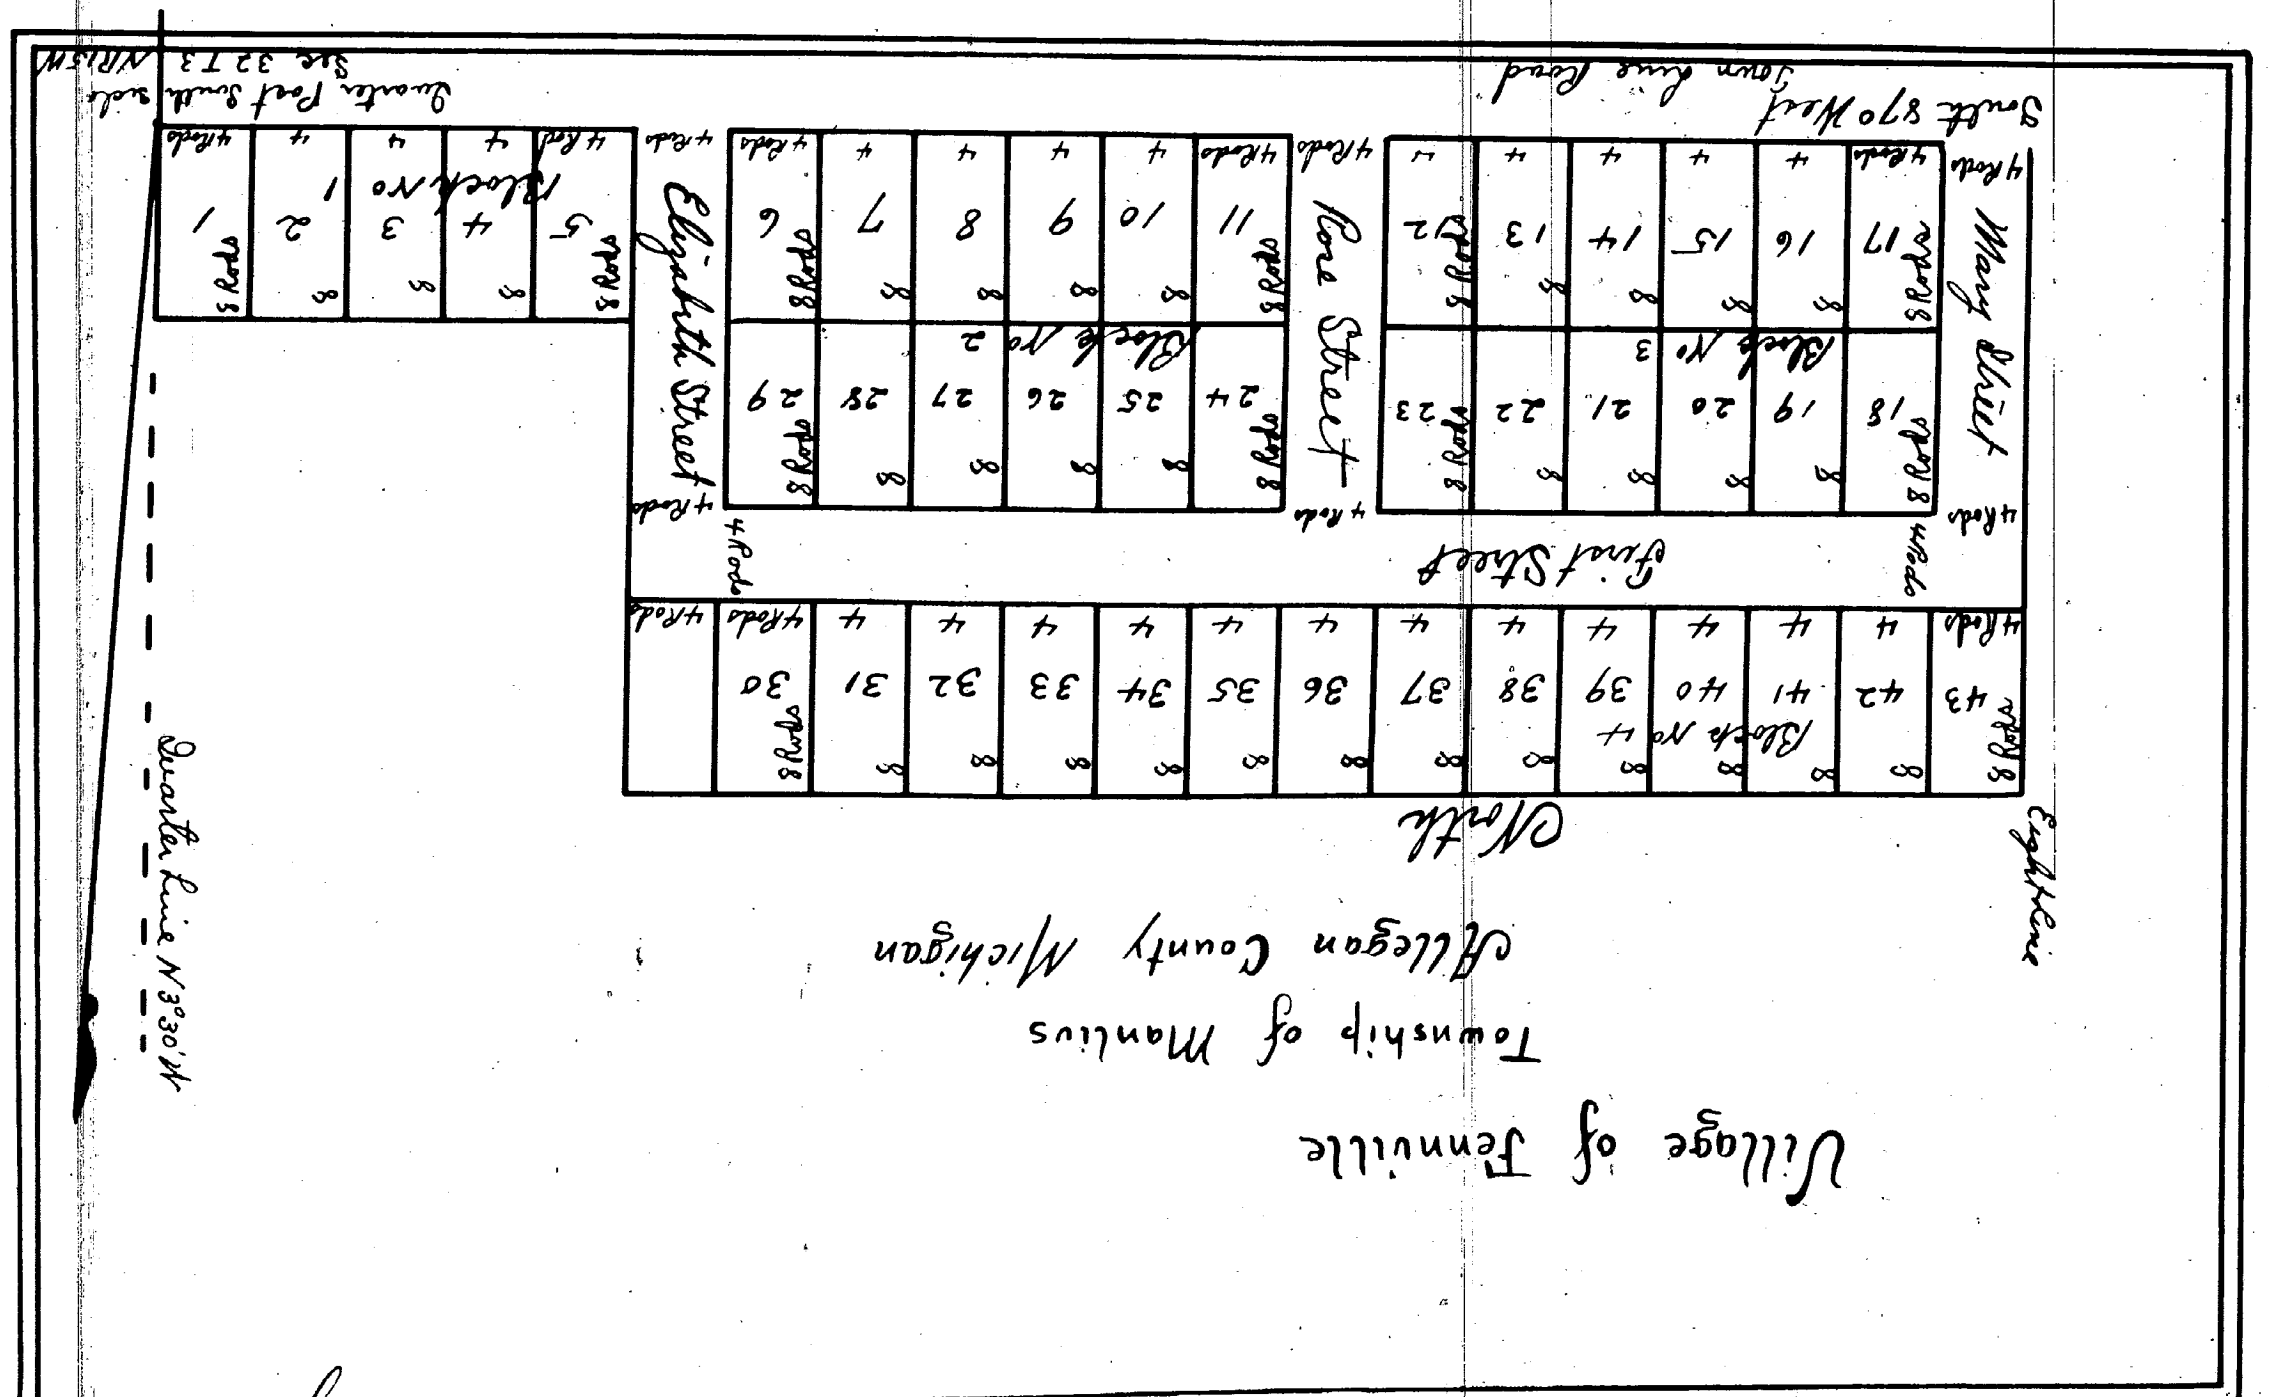

Field notes of a survey taken the 30th day of March 1871 for Ralph Emerson of Rockford Illinois
The survey is for a village to be known and called Jennville. The same being situated on the
South West quarter (1/4) of West thirty two (32) down three (3) North of Range fifteen (15) West, starting at the
Quarter Point on the South side of Section thirty two (32) and running South 87° 30' W 20 chains thence
North 5° 30' East 750 chains thence North 87° East 15 chains thence South 30° 30' E 5 chains thence North
87° East 3 chains thence South 87° East 3 chains to the place of beginning comprising four streets known
as East, Elizabeth, Rose and Mary Street and forty three village lots as per recorded plat, East Street
is four (4) rods wide and Elizabeth, Rose and Mary Street and forty three village lots as per recorded plat, East Street
North 3° 30' West and South 87° West as per recorded plat Elizabeth, Mary, Rose and
State of Michigan, On the 3rd day of April A.D. 1871 before me the undersigned a Notary Public in and for
Allegheny County } said county personally appeared Elizabeth, Mary, Rose and Ralph Emerson who signed
the above field notes and acknowledged the same to be the free act and deed of John E. Robbitt
Notary Public Allegheny Co.
I know all well by these presents that Ralph Emerson owner and proprietor of the lands on which is
located the Village of Jennville having, apprehended and set apart and by these presents deeded and
conveyed to said village four hundred and thirty two (32) acres of land situated in the South West quarter of
thirty two (32) down three (3) North of Range fifteen (15) West that the map here attached is a correct representation of
said lands as surveyed and plotted by E. M. Emerson by and under my direction, said lands shall be known and
designated as Jennville and shall be in all respects as represented by the map hereunto attached in witness whereof
I have hereunto signed my hand and seal the thirty first day of March A.D. 1871 Ralph Emerson [ES]
Notary Public Allegheny Co. Meek
John E. Robbitt
State of Michigan } On the 3rd day of March A.D. 1871 before me a Notary Public in and for said county
said person whose name the above named Ralph Emerson known to me to be the person who executed the
above instrument and acknowledged the same to be his free act and deed John E. Robbitt
Notary Public Allegheny Co. Meek
I hereby certify that this plat is a correct copy of the plat now on record in the Register of Deeds
Office being made under the supervision of the Auditor General by having the plat on record
did officially make a certified copy of the certificate
Dated the 4th day of May 1911
Alton B. Jurd
Clerk, Aud. Sec. Regt.