


RIDGEWOOD BEACH.

SECTION 33, LAKETOWN TOWNSHIP ALLEGAN COUNTY, MICHIGAN.

SCALE 1 INCH = 100 FEET

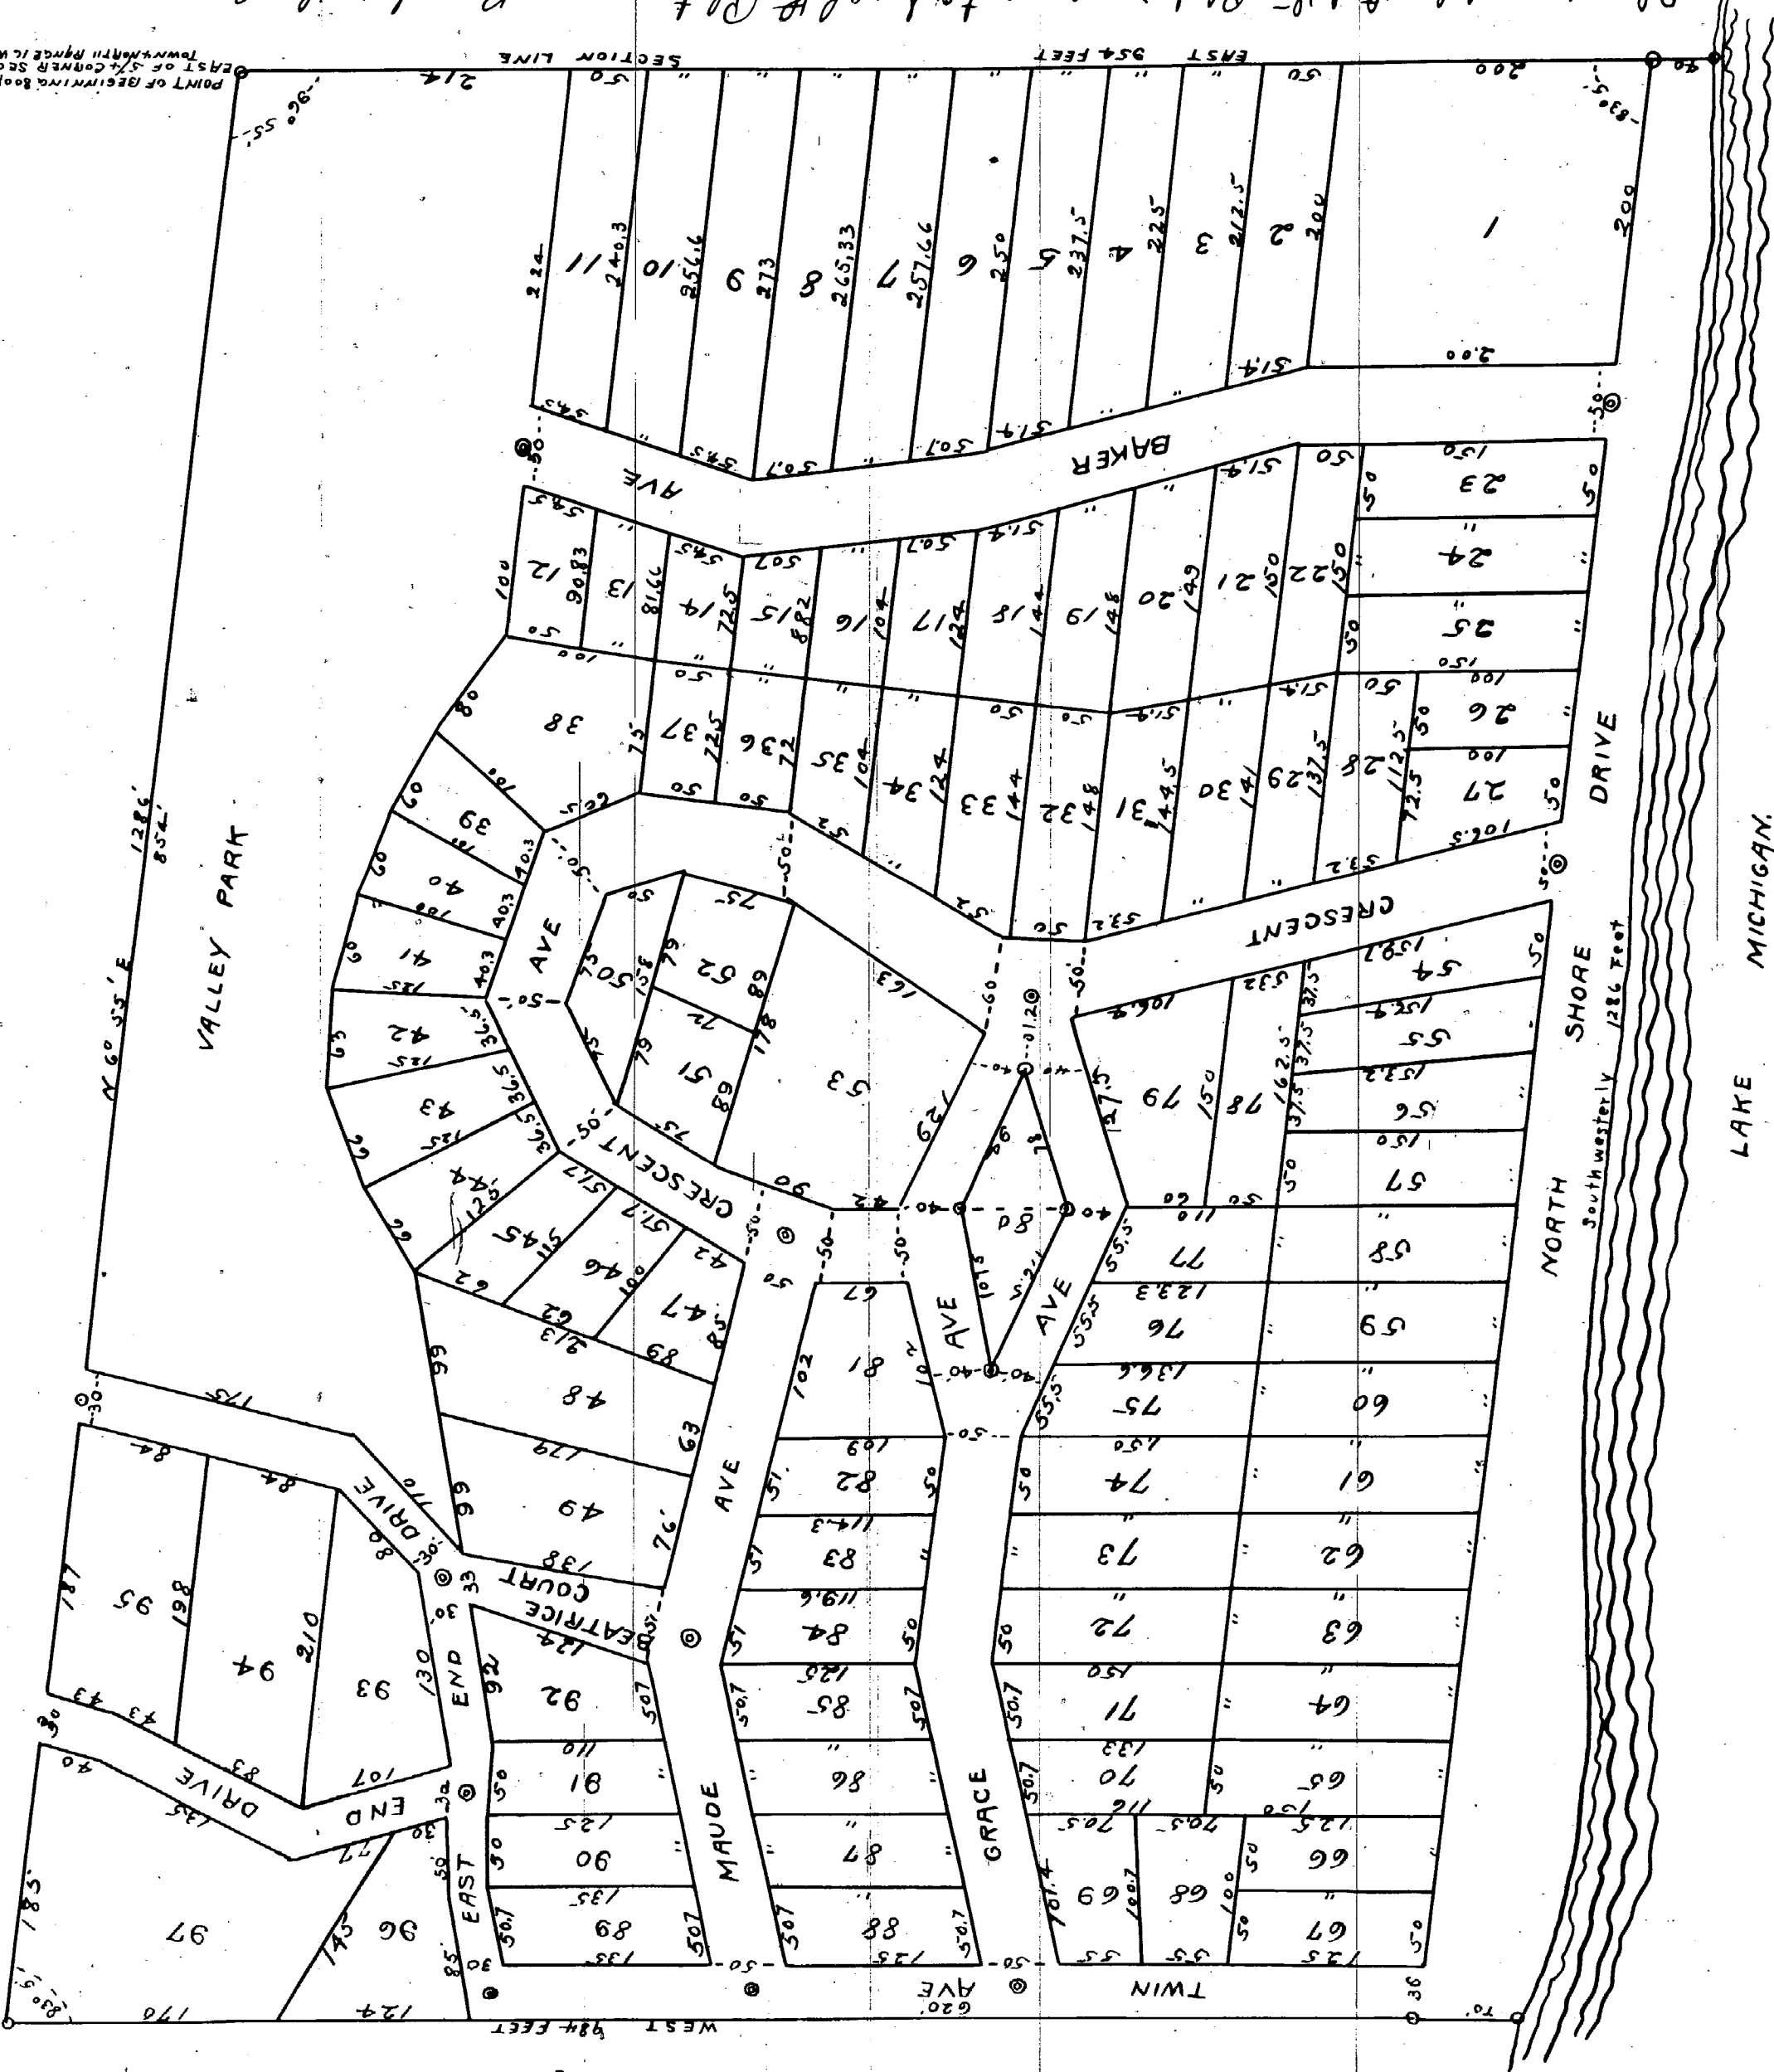

Description
The land embraced in the annexed plat of Ridge Wood Beach is described as commencing 800 feet West of the South 1/4 corner of Section 33, Township 4 North Range 16 West, Thence North 65° East, 1286 feet, Thence West parallel with the south line of said Section 33, 984 feet to Lake Michigan, Thence southwesterly along shore of said lake 1286 feet to the south line of said Section Thence east on said section line 154 feet to place of beginning.

Dedication
Know all men by these presents that we, Charles Lattimore and Maud Lattimore his wife, Frank W. Rider and Edith R. Rider his wife, C. Hamill and Grace Hamill his wife, have caused the kind above described to be surveyed, laid out and platted, to be known as RIDGEWOOD BEACH and whereby dedicate the streets for the use of the public.

Signed and sealed in presence of
Walter A. Woodworth, Charles J. Lattimore
Walter A. Woodworth, Maud Lattimore
Walter A. Woodworth, Frank W. Rider
Walter A. Woodworth, Edith R. Rider
Walter A. Woodworth, C. Hamill
Walter A. Woodworth, Grace Hamill

STATE OF MICHIGAN } ss.
County of Allegan }
On this 29 day of July A.D. 1904 before me a Notary Public in and for Allegan County per- sonally appeared Charles Lattimore and Maud Lattimore his wife, Frank W. Rider and Edith R. Rider his wife, C. Hamill and Grace Hamill his wife, who executed the above instrument and acknowledged the same to be their free and deed.
My Commission Expires Jan. 19, 1907
Notary Public
in and for Allegan County Mich

Surveyors Certificate
Thereby certify that this plat is a correct one of the property above described and that permanent monuments consisting of one inch gas pipe four feet long have been placed at all points marked thus on the plat being at all angles in the boundaries of land platted and at intersections of all streets
July 1904
Albert V. Beck
Surveyor

Examined and Approved
August 13, 1904
John G. Wilkinson
deputy Auditor General

STATE OF MICHIGAN } ss.
County of Allegan }
I hereby certify that this plat was received for record on the 23rd day of August A.D. 1904 at 10 o'clock A.M. and is recorded in Liber 2 of plat books on page 56
Wm. J. Dunn
Register of Deeds

Shelly certify that this plat is a correct copy of the plat on record in the Register of Deeds Office, being made under the supervision of the Auditor General of Michigan. Noted the 2nd day of May 1911.
Attest, B. Ward.
Clerk, Clerk Sec. of State
We Wm. J. Dunn Register of Deeds and Albert V. Beck Surveyor hereby certify that we have each carefully compared the annexed copy with the plat of RIDGEWOOD BEACH Section 33 Laketown Township Allegan County, Michigan now of record in the office of said Register of Deeds, and that it is a true Transcript therefrom and of the whole of such record