

Village of Tola in well J. Hill Robinson

To Rail Road Station to the  
Village of Rainwell Allegan County  
State of Michigan is located on the  
South West quarter of the North East  
quarter, and the South East quarter  
of the North West quarter of section  
twenty nine town one Range  
Range Eleven West. The mathematics  
attached is a more explanation  
of said Rail Road Station to the village  
of Rainwell, as surveyed by me August  
17, 18, 19, & 20, 1868, under and by the  
direction of Joshua Hildes.

August 21<sup>st</sup> / 1868

Superintendent } W. H. Wells  
Geo. H. Eastmont } County Surveyor


State of Michigan }  
County of Allegan } ss. On this 31<sup>st</sup>  
day of August A.D. 1868 before me  
a Notary Public in and for said  
County personally appeared the above  
named J. W. Weeks to me known  
to be the person who signed the foregoing  
Statement and acknowledged the same  
to be his free act and deed

Geo. H. Anderson  
Mayor Public for  
said County

I hereby certify that this Plat is a correct copy of the Plat now on Record in the Register of Deeds Office, being made under the supervision of the Auditor General by tracing the Platon Record and affixing thereto a carefully prepared copy of the Certificate.

Witness my hand and seal of May 1911

Alton B. Ward  
Clerk, and Sec. West.

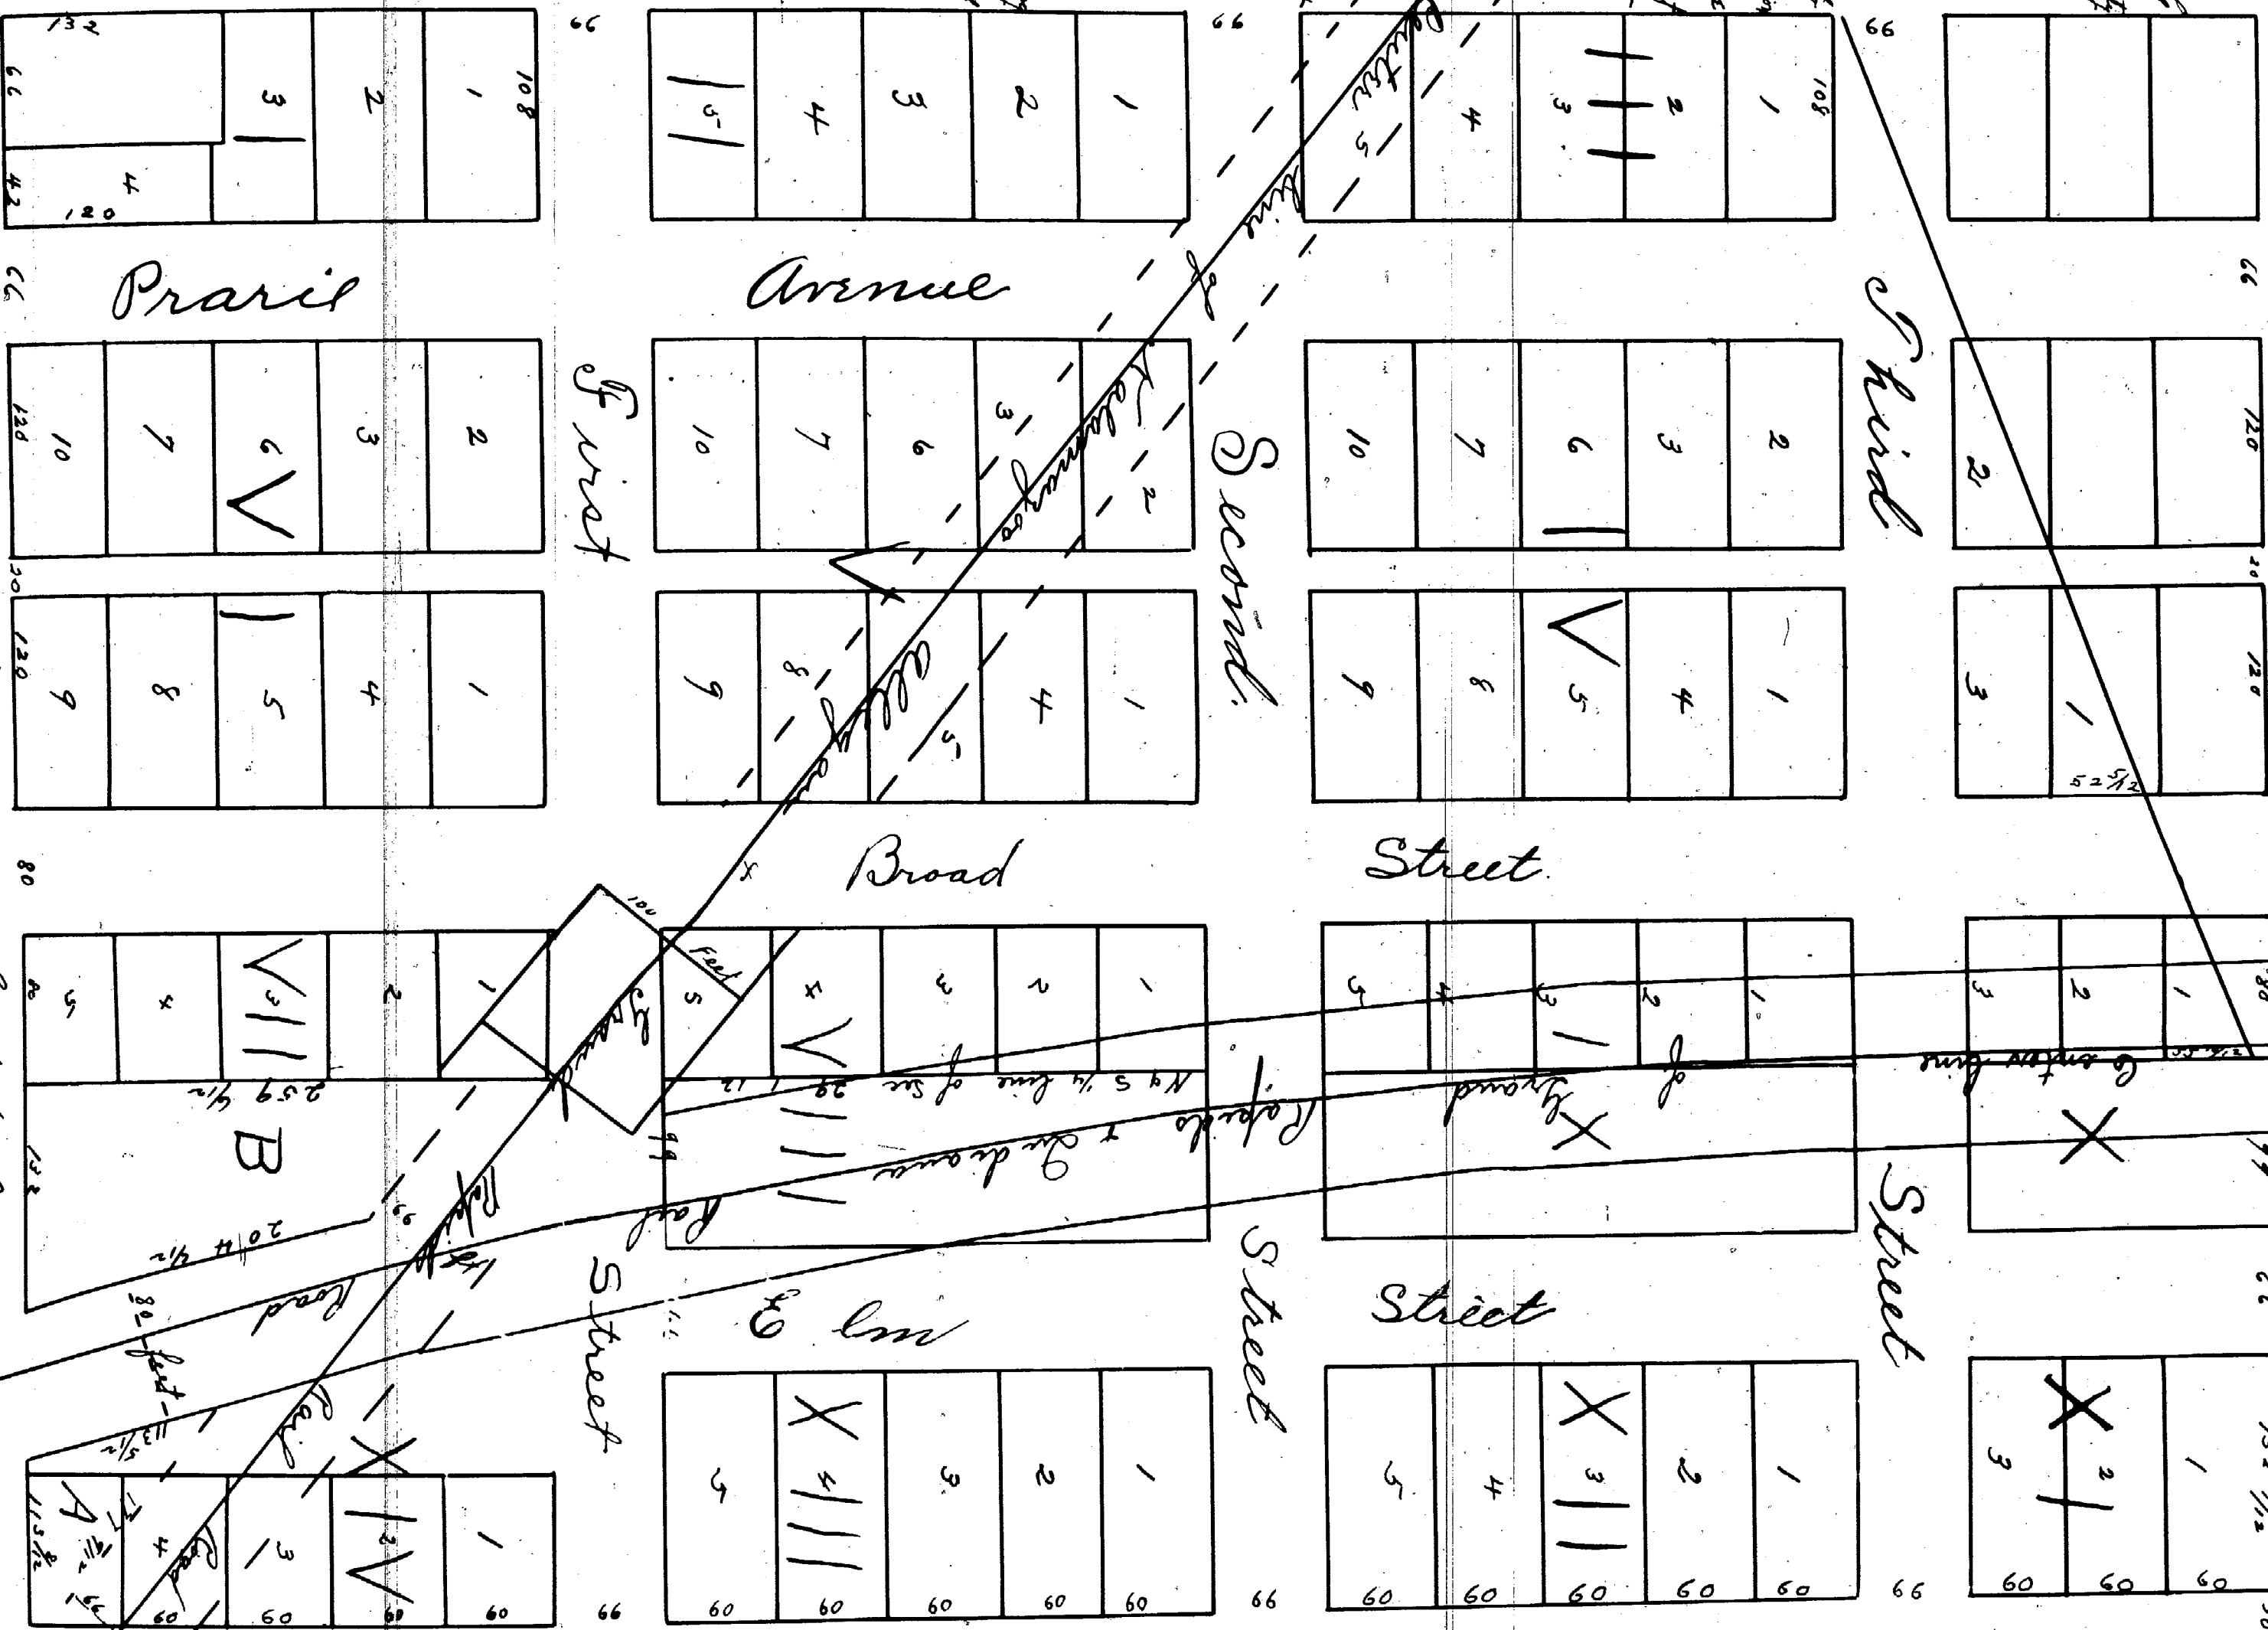

There are now by these presents that John W. Bell  
owner & proprietor of the lands on which is located  
the Rail Road Addition to the Village of Plainville  
Allegan County State of Michigan Represented by the Map  
here attached being and being on the South West  
Quarter of the North East Quarter & South East Quarter  
of North West Quarter of Section Twenty nine (29)  
Town one (1) North of Range Eleven (11) West here  
set apart and appropriated and by these  
presents do set apart and appropriate said  
lands for Village purposes said lands to be  
called the Rail Road Addition to the Village  
of Plainville, and to be in as respects as represented by  
the Map hereto attached. I have caused the survey  
and mapping of said land by J. H. Kelle County  
Surveyor for the purpose of defining said Village of  
Plainville.

On *Wheat* wheat I have been  
 at my hand and seed this thirty first day  
 of August A. D. 1868  
 signed & sealed in the presence of  
 M. E. Spford. J. W. Hicks } Joshua Will [ES]  
 State of Michigan }  
 Allegan County }  
 On this thirty first day  
 of August 1868 before  
 me a Notary Public

in and for said County personally appeared  
the above named Justice Will. Munn to me  
to be the person who executed the foregoing instrument  
and acknowledged the same to be his act and  
deed  
J. W. Munn

Received for Record & Return for 2<sup>nd</sup>  
A.D. 1868. at 2 o'clock P.M.  
Wm. L. Pratt  
Register.