
10439

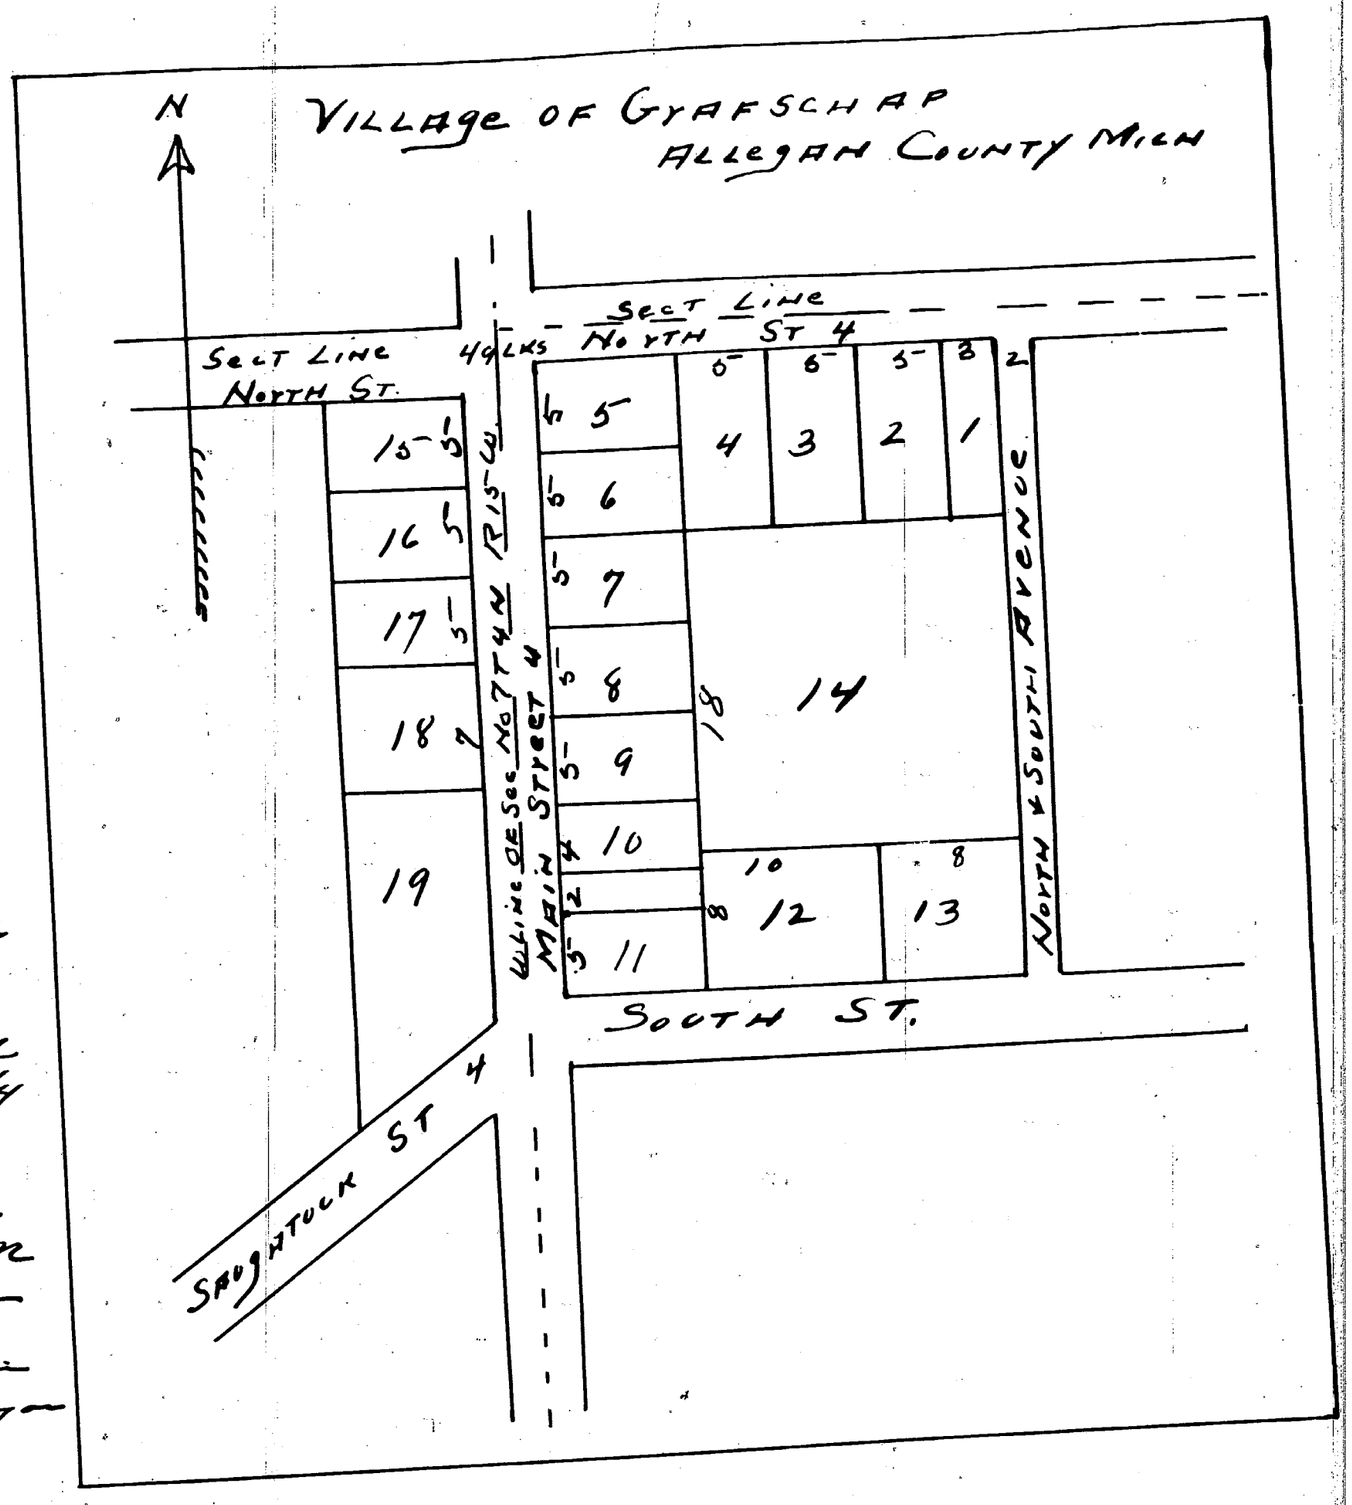

note. The figure in red shew the line of the road and middle of Street in road. The Village of Grafschap is situated in part on the N W 1/4 of N W 1/4 of sec 7 T 4 N R 15 W and in part on the N E. Corner of N E 1/4 of sec 12 T 4 N R 16 W and in Allegan Co. Mich. Chas. Chichester surveyor

The Village of Grafschap is located in part on the N W 1/4 of the N W 1/4 sec. No 7 in Town 4 North of Range 15 West Allegan County Michigan and a part on the N E 1/4 N E 1/4 of sec no. 12 in Town 4 North of Range sixteen West in said County and is correctly represented on the map hereto attached as platted by me. Chas. Chichester surveyor by direction of A J Nuckem. Chas. Chichester.

State of Michigan } ss. On this 25th day of January A.D. 1871 before me a
Allegan County } Notary Public in & for said County personally came
Chas Chichester to me known to be the person who executed the
above statement and acknowledged the same to be his free act & deed
Wm C. Wells Notary Public

Know all men by these presents that A J Nuckem owner and proprietor of the land upon which the Village of Grafschap is located as represented upon the map hereto attached have set apart and appropriated and by these presents do hereby set apart and appropriate said lands for Village purposes said lands to be known and designated as the Village of Grafschap and to be in all respects as represented on the map hereto attached Annex J. Nuckem
Signed & Sealed — June 6

State of Michigan } On this 24th day of February 1871 before
Allegan County } me a Notary Public in & for said County
personally came the above named A. J. Nuckem to me known to be
the person who executed the above instrument and acknowledged
the same to be his free act & deed. Wm C. Wells Notary Public
Allegan Co. Mich.

I hereby certify that this Plat is a correct copy of the Plat shewn on record in the Register of Deeds office, being a tracing the Plat thereon and affixing thereto a carefully compared copy of the dedication & certificate

Dated this 12th day of Apr. 1911

Ray C. Warner
Clerk, and Register of Deeds

Received and recorded
Feb 24th 1871 at 6 o'clock P.M.
Wm C Wells
Register