
ClibPDF - www.fastio.com

10441

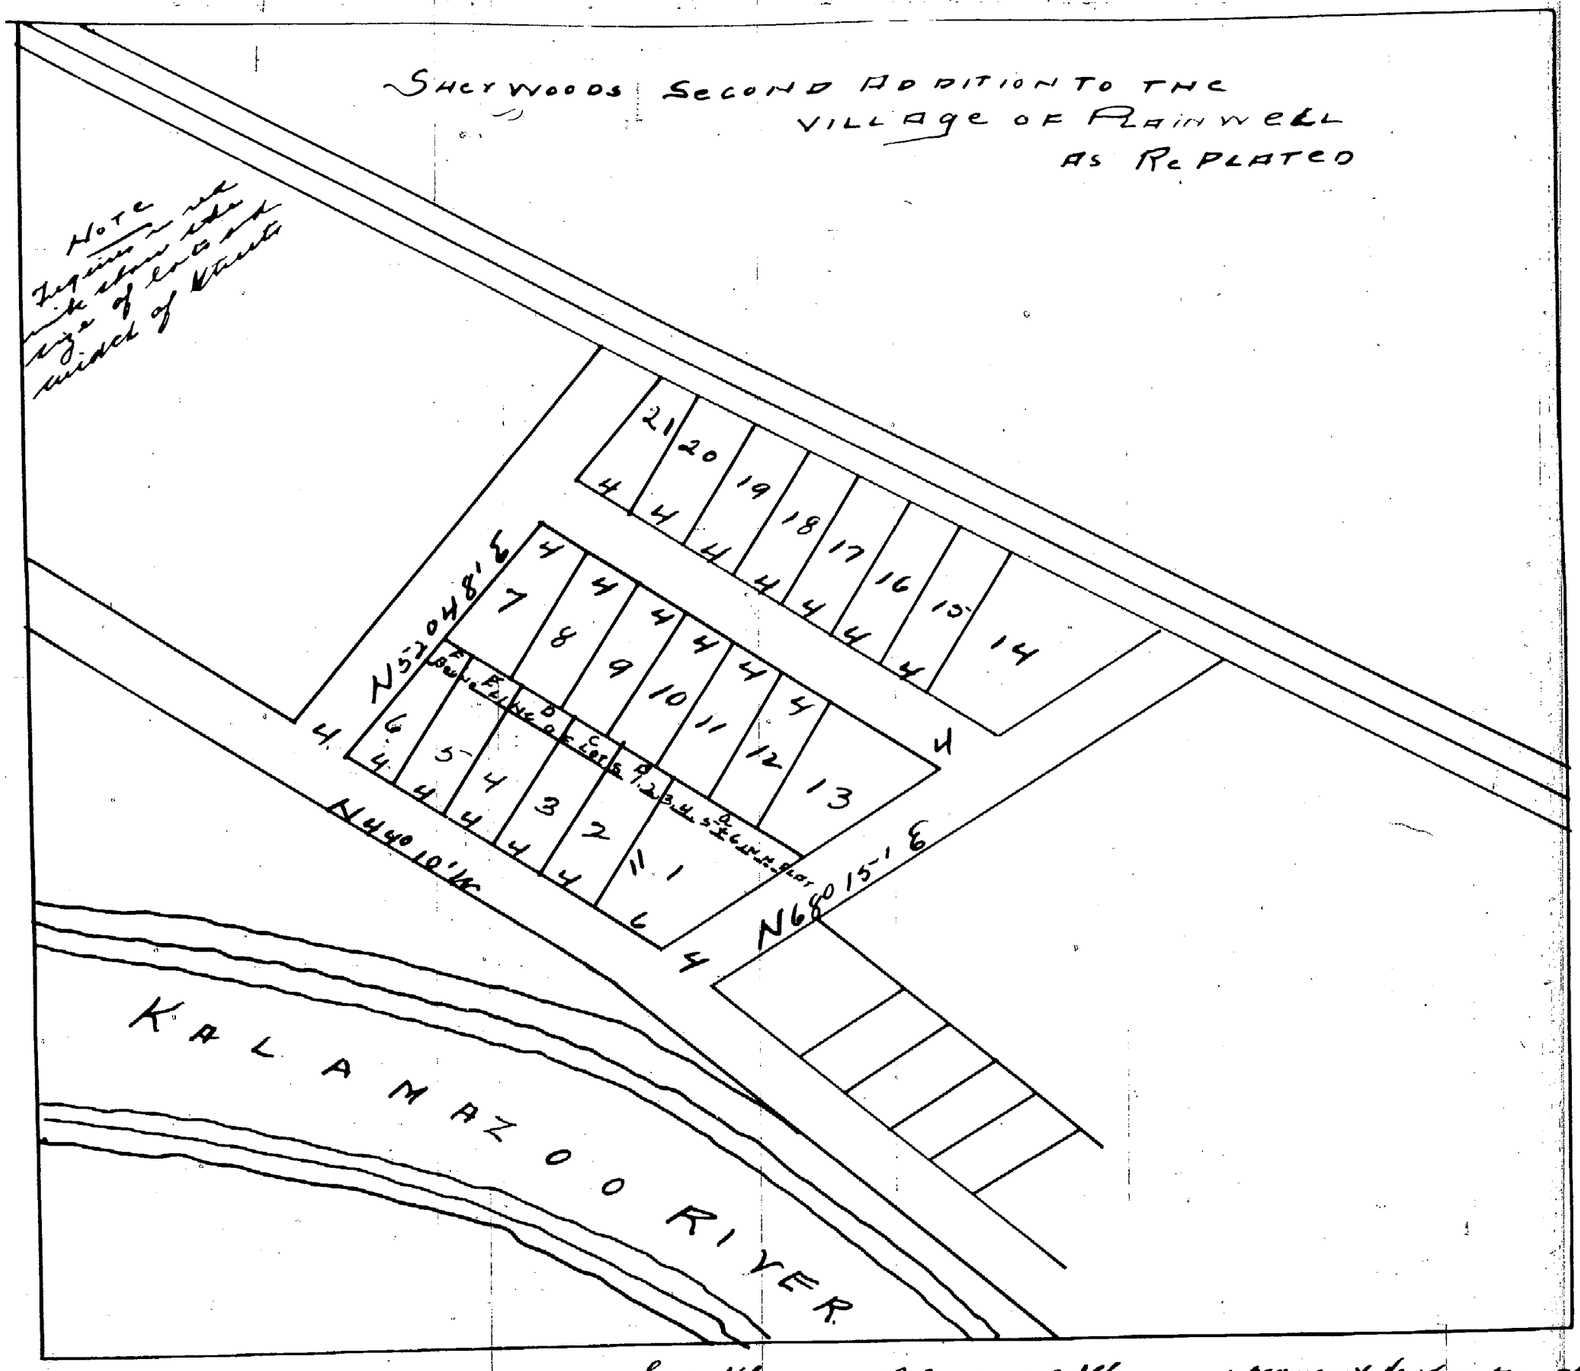

I know all men by these presents that we Giles Sherwood & Elizabeth A. Sherwood owners & proprietors of the land on which is located Sherwoods 2nd add. to the Village of Plainwell, as replatted of which the Map hereto attached is a correct representation have approved & set apart & by these presents do appropriate and set apart said lands for Village purposes said lands to be called Sherwoods Second addition to the Village of Plainwell as replatted and to be in all respects as represented by the Map hereunto attached. In witness whereof we have hereunto set our hands & seals this 10th day of Sept. A.D. 1872. Signed in presence of J.W. Hicks.

Giles Sherwood (Ls)
Elizabeth Sherwood (Ls)

State of Michigan } ss
County of Allegan }

On this 10th day of Sept. A.D. 1872 before me a Notary Public in & for said County personally appeared the above named Giles Sherwood & Elizabeth A. Sherwood known to me to be the persons who signed the foregoing and acknowledged the same to be their free act & deed. J.W. Hicks Notary Public

Sherwoods 2nd add to the Village of Plainwell as Replated is located on the N.W. fract. 1/4 of section 29 town 1 north of Range 11 West. It is bounded on the South & East by the line running between the Anderson & Sherwood farms on the South & West by River Street & on the North & East by the C.S. & M.S.R.R. The map hereunto attached is a correct representation of said add. as platted by me this 10th day of Sept. A.D. 1872

J.W. Hicks Co. Surveyor

State of Michigan } ss
County of Allegan }

On this 10th day of Sept A.D. 1872 before me a Notary Public in & for said County personally appeared the above named J.W. Hicks known to me to be the person who signed the foregoing and acknowledged the same to be his free act & deed.

Chas. C. Wingar Notary Public
Allegan Co. Mich.

Filed and recorded Sept 12 1872 at 10 o'clock a m.

Wm. C. Wicks Register

I hereby certify that this Plat is a correct Copy of the Plat now on record in the Register of Deeds office, being made under the supervision of the Auditor General by tracing the Plat as recorded and affixing thereto a carefully compared Copy of the dedication & Certificate

Dated this 13th day of April 1911

Ray C. Warren
Clerk, Aud. Gen. Dept.