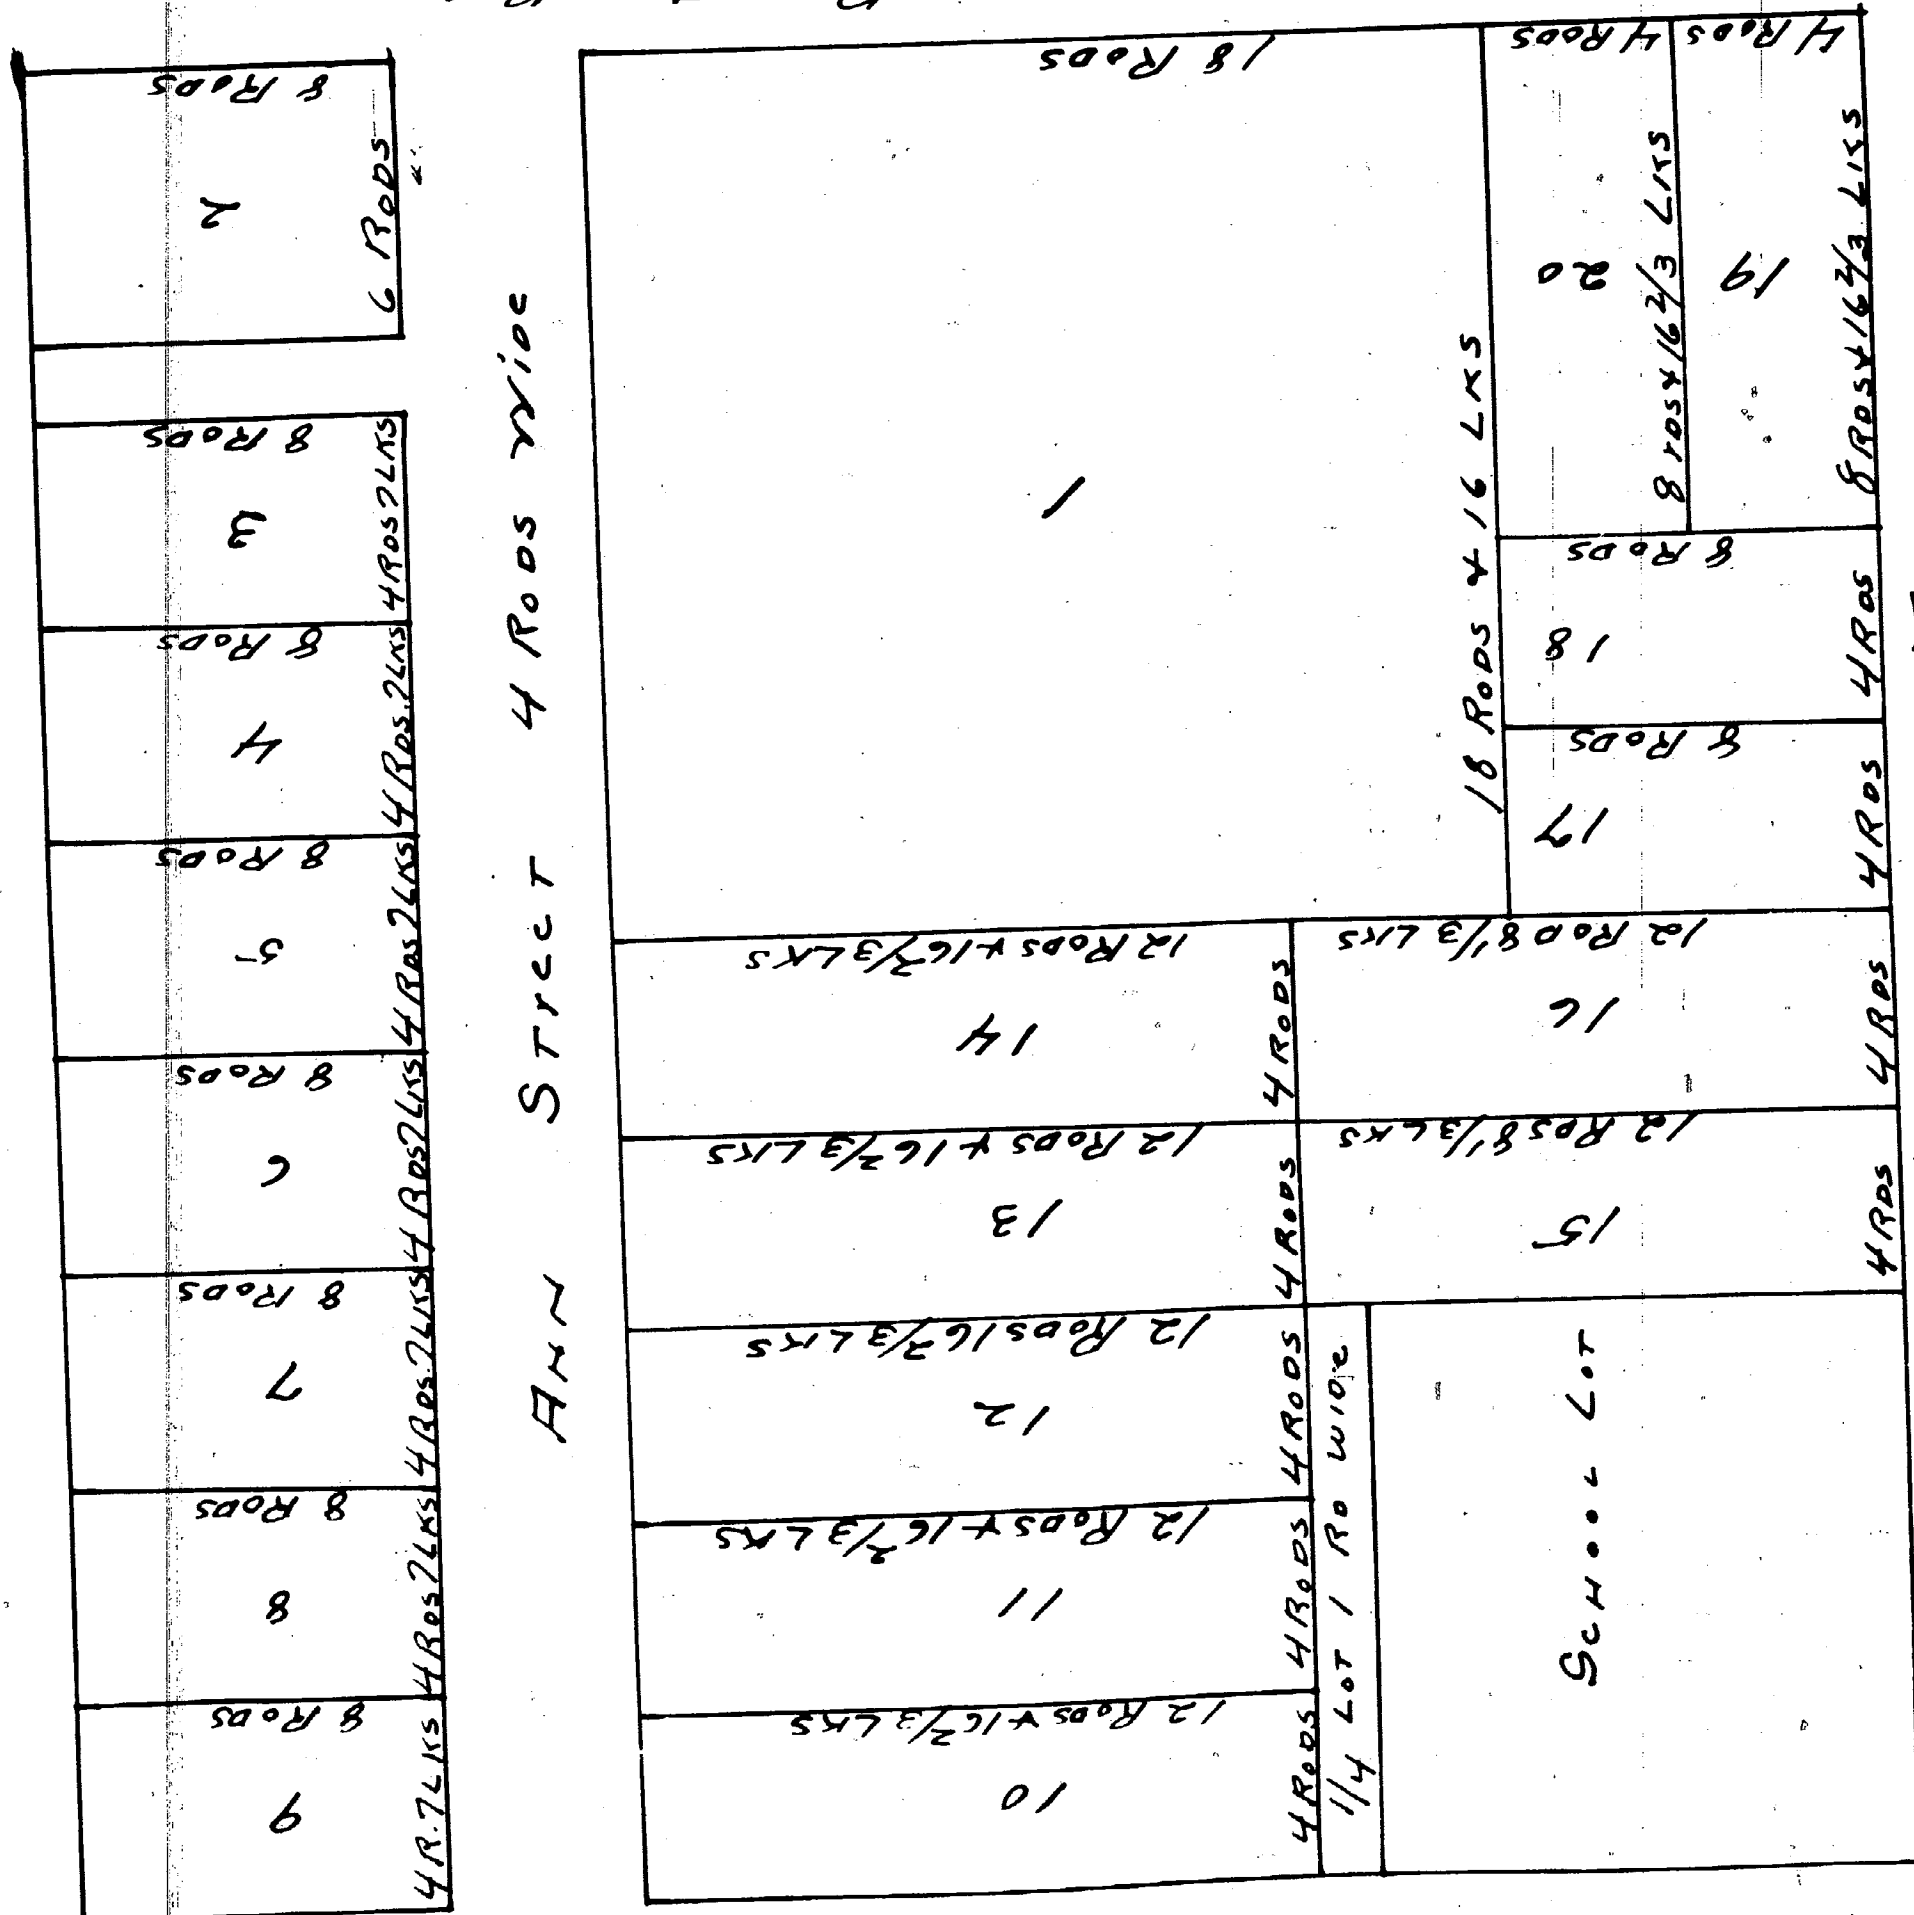


A. E. SAWYERS PLAT OF DEEDITION TO THE VILLAGE OF LOMAX

--- J. Lincol of Pleasant River two P.M. ---

[illegible]

State of New York } ss. On the second day of May A.D. 1866 before
 Valerius C. Loomis } me the undersigned Clerk of said County and
 personally saw the above named John C. Young and
 Urban Smith at that place the above stated John C. Young
 and Urban Smith above mentioned set their hands and
 seals to the foregoing Acknowledgment

It being certified that this Plot is a corner lot of the
 Plat have no interest in the payment of taxes affecting the
 same the Government of the District however the
 State will be more than willing to contribute a sum
 toward the cost of the education and betterment
 of the children of the State the 21st day of April 1911

Pay E. Warner
Black, and the wife