

3796

audited and correct


1045

RECEIVED AND FILED
NOTOR GENERAL'S OFFICE
October 16 1891
A.R. Bick
Deputy Auditor General.

KEAN'S RE-SUBDIVISION OF LOTS 17 & 18.
IN BLOCK 1,
OF BUSHEY'S SUBD. OF P.C. 171.
IN THE CITY OF DETROIT, WAYNE CO., MICH.



SCALE 25 FT. PER INCH.

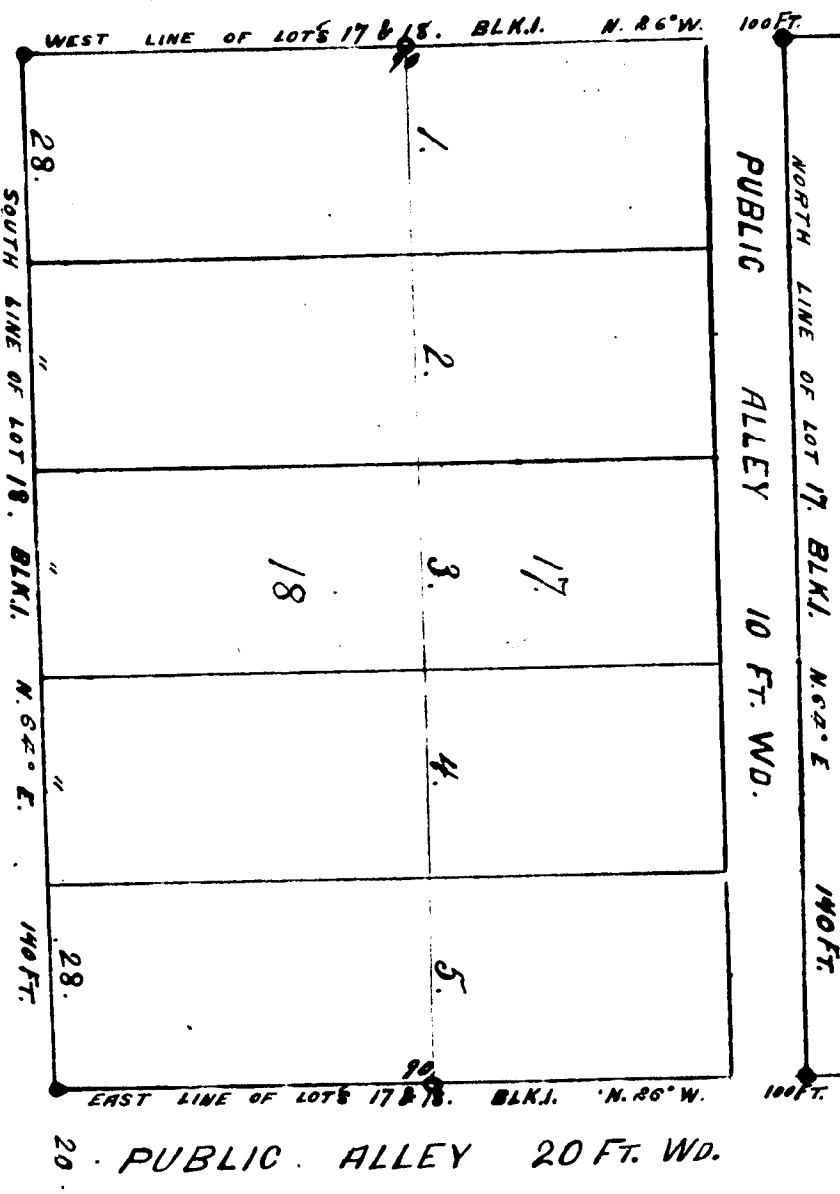

HOWELL STREET
N 26° W 40 FT. WD.

ALBERT STREET N 64° E 50 FT. WD.

I hereby certify that the above Plat is correct, and that Monuments consisting of Oak Stakes 1 1/2 inches square and 15 inches long have been placed in the Ground at all angles in the Boundaries, and at the intersection of all Streets or Streets and Alleys, as shown on Plat by O. Delaney March 17th 1891.
O. Delaney
Engineer and Surveyor.

STATE OF MICHIGAN, ss.
COUNTY OF WAYNE, ss.
On this 17th day of March 1891, before me, a Notary Public in and for said County, personally appeared the above named O. Delaney, known to me to be the same person who executed the above dedication, and who acknowledged the same to be after free act and deed.
O. Delaney
Notary Public.
Wayne County, Michigan.

KNOW ALL MEN BY THESE PRESENTS, that I, O. Delaney, Engineer and Surveyor, have caused the land embraced in the above plat to be surveyed, laid out and platted, to be known as Kean's Re-subdivision of Lots 17 & 18, in Block 1, of Bushey's Subdivision of P.C. 171, in the City of Detroit, Michigan, and that the Streets and Alleys shown on said plat are hereby dedicated to the use of the public. Witness my hand and seal this 14th day of April A. D. Eighteen Hundred and Ninety One.
O. Delaney
Engineer and Surveyor.
(L.S.)

STATE OF MICHIGAN, ss.
COUNTY OF WAYNE, ss.
I, O. Delaney, Engineer and Surveyor, hereby certify that we have each carefully compared this copy with the original plat of Kean's Re-subdivision of Lots 17 & 18, in Block 1, of Bushey's Subdivision of P.C. 171, and that it is an exact copy thereof and of the whole of such original map or plat.
O. Delaney
Register of Deeds.
Wayne County, Michigan.

Examined and approved
March 13, 1891, H.R. Pratt
Deputy Auditor General

STATE OF MICHIGAN, ss.
COUNTY OF WAYNE, ss.
I, O. Delaney, Engineer and Surveyor, hereby certify that we have each carefully compared the annexed copy with the plat of Kean's Re-subdivision of Lots 17 & 18, in Block 1, of Bushey's Subdivision of P.C. 171, and that it is a true transcript thereof and of the whole of such record.
O. Delaney
Register of Deeds.
Wayne County, Michigan.

REGISTER'S OFFICE, ss.
COUNTY OF WAYNE, ss.
Recorded for record, this 14th day of April A. D. 1891, at 1 o'clock A. M. and P. M.
O. Delaney
Register.


3796

RECEIVED AND FILED
NOTOR GENERAL'S OFFICE
October 16 1891
W.R. Black
Deputy Auditor General

KEAN'S RE-SUBDIVISION OF LOTS 17 & 18.
IN BLOCK 1,
OF BUSHEY'S SUBD. OF P.C. 171.
IN THE CITY OF DETROIT, WAYNE CO., MICH.



SCALE 25 FT. PER INCH.

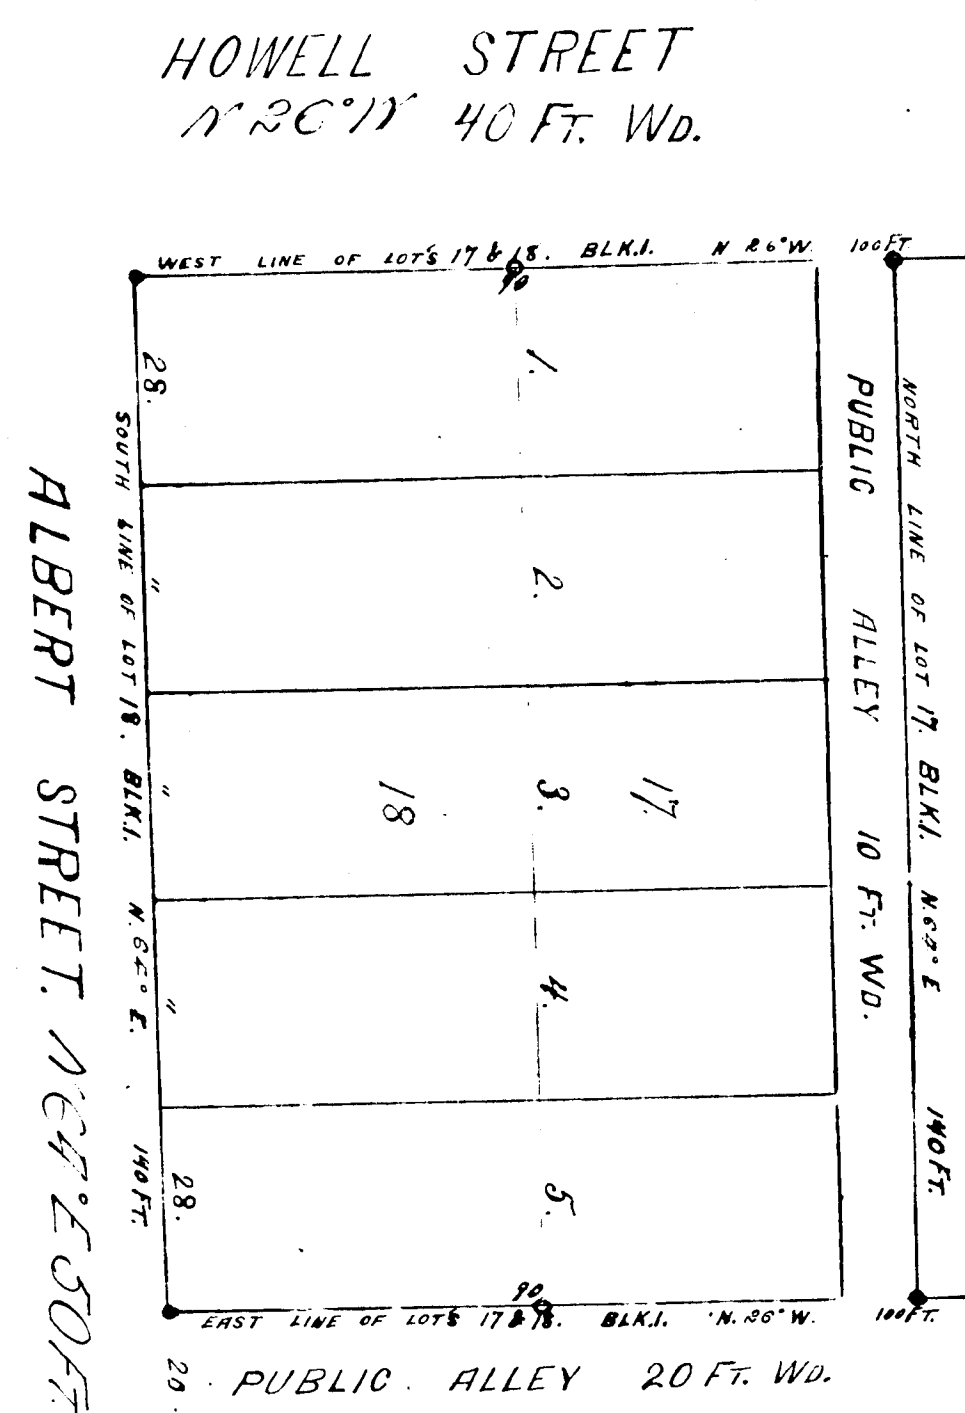

I hereby certify that the above Plat is correct, and that Monuments consisting of Oak Stakes 1 1/2 inches square and 15 inches long have been placed in the Ground at all angles in the Boundaries, and at the intersection of all Streets or Streets and Alleys, as shown on plat by O. D. Mack 3d 1891.
O. D. Mack 3d
Engineer and Surveyor.

STATE OF MICHIGAN, ss.
COUNTY OF Wayne, ss.
On this 18th day of March 1891, before me, a Notary Public in and for said county, personally appeared the above named William D. Kean and acknowledged the same to be the same person who executed the above dedication, known to me to be the same person who executed the above dedication, and who acknowledged the same to be their free act and deed.
William D. Kean
Notary Public,
Wayne County, Michigan.

KNOW ALL MEN BY THESE PRESENTS, that

Have caused the land embraced in the above plat to be surveyed, laid out and platted, to be known as Keane's re-subdivision of lots 17 & 18 and that the Streets and Alleys shown on said plat are hereby dedicated by the use of the public.

Witness MY hand and seal this 14th day of March A. D., Eighteen Hundred and ninety one.
In presence of
Wm. D. Kean
Wm. D. Kean
Deputy Auditor General

STATE OF MICHIGAN, ss.
COUNTY OF Wayne, ss.
We William D. Kean Register of Deeds, and Wm. D. Kean Surveyor, hereby certify that we have each carefully compared this copy with the original plat of Keane's re-subdivision of lots 17 & 18 in block 1 of bushey's subd. of p.c. 171 and that it is an exact copy thereof and of the whole of such original map or plat.
Wm. D. Kean
Register of Deeds.

Examined and approved
March 18 1891, W.R. Pratt
Deputy Auditor General

STATE OF MICHIGAN, ss.
COUNTY OF Wayne, ss.
We William D. Kean Register of Deeds, and Wm. D. Kean Surveyor, hereby certify that we have each carefully compared the annexed copy with the plat of Keane's re-subdivision of lots 17 & 18 in block 1 of bushey's subd. of p.c. 171 and that it is a true transcript thereof and of the whole of such record.
Wm. D. Kean
Register of Deeds.

REGISTERED OFFICE
COUNTY OF Wayne, ss.
of October 16 1891
on page 71 of plat
of Keane's re-subdivision of lots 17 & 18 in block 1 of bushey's subd. of p.c. 171

Approved July 30th 1891
Wm. D. Kean
Deputy Auditor General