10450

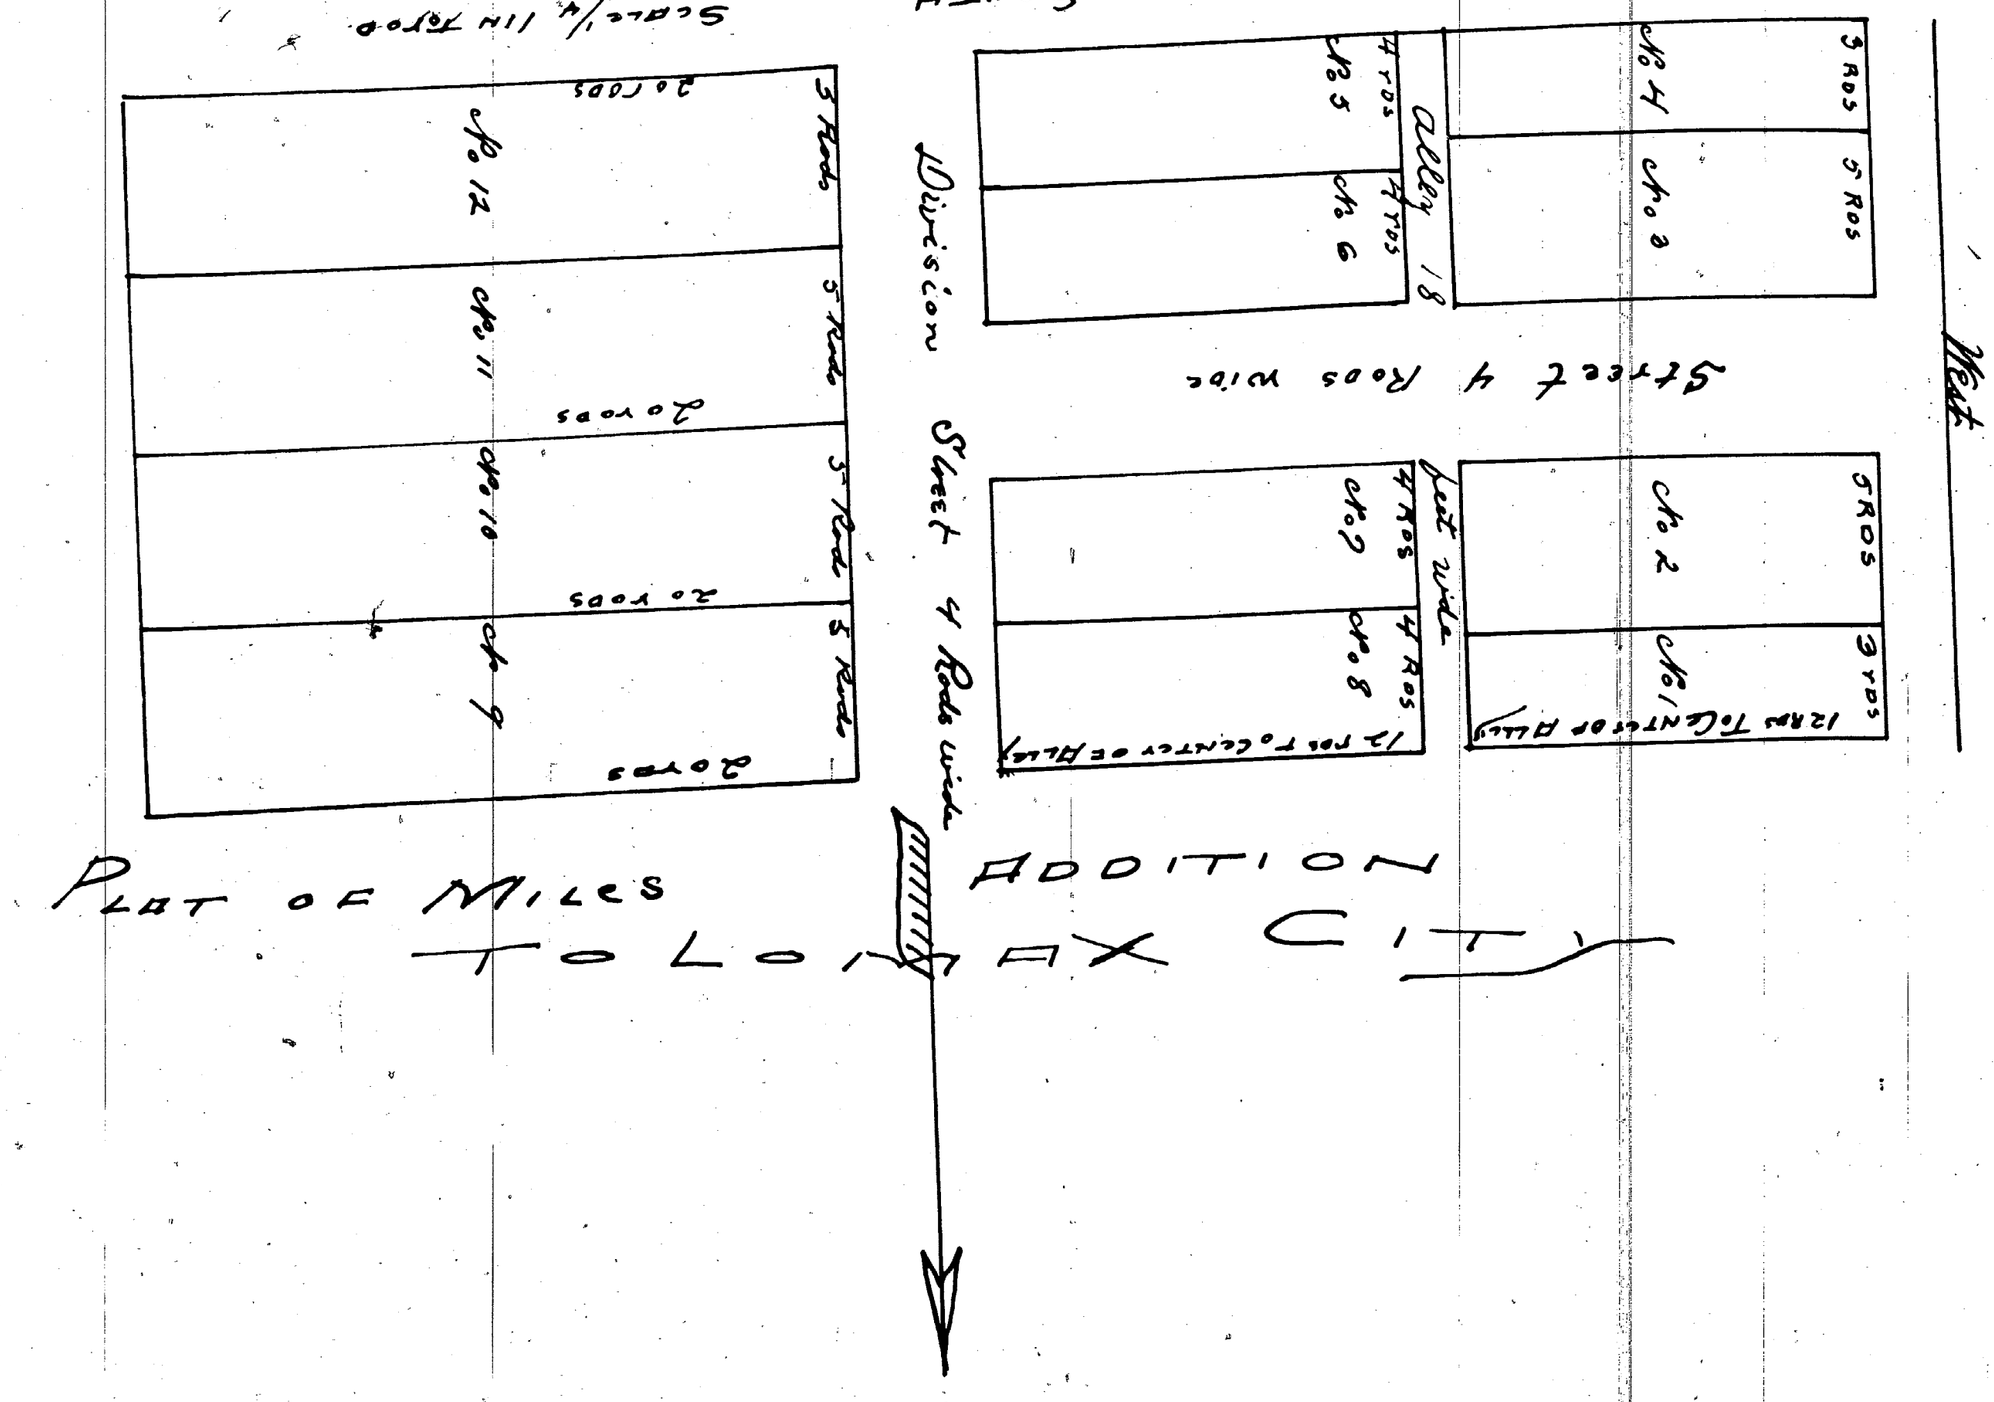

PLAT OF MILES ADDITION TO LOWELL CITY

I Franklin M. Miles of Allegan County Michigan Claiming to own the Lands set forth in the annexed Plat situate in Allegan County Michigan and described as follows to wit, Commencing at a point 20 rods North of the S.W. Corner of the N.W. 1/4 of the N.W. 1/4 of Sec. 5 Town 3 North of Range 11 W. 2 rods East of the Sec. Line Between Sec. 5 & 6. Thence North parallel with Sec. Line 20 rods. Thence East 48 rds. Thence South 20 rods. Thence West 48 rods. to Place of beginning And do hereby dedicate the Lands set apart for Streets to the Public use forever as fully and Plat of the same said Plat to be made and known as Miles addition to the Village of Lowell Mich. Witness my hand & Seal this 31st day of Dec. 1866. Signed Sealed in Presence of Norton Briggs J. L. Miles.

Franklin M. Miles (Seal)

State of Michigan } ss. On this 31st day of Dec. 1866. before me a
Allegan County } Notary Public in & for said County. personally
appeared Franklin M. Miles known to me to be the person
who executed the above instrument and acknowledged the same
to be his free act & deed. for the Purposes therein set forth.

Norton Briggs Notary Public.
Allegan Co. Mich.

Recorded Jan. 25. 1867 at 2 o'clock P.M.

Ralph Pratt. Register

I hereby certify that this Plat is a correct copy of the Plat now on record in the Register of Deeds office, being made under the supervision of the Auditor General by tracing the plat on record and splitting sheets & carefully comparing copy of the dedication and certificate Dated this 21st day of April. 1911

Ray C. Warner
Clerk, and Ex Officio Supt.