ALLETTS ADDITION
TO ALLEGAN
Scale 10 rods per inch
Distances Marked
in rods
Resurvey of Part of Lots
2, 3 & 8 of Allards Survey
on NE 1/4 of NW 1/4 of
Sec 28 T 2 N R 13 W
As Surveyed
Sept 14. 1868
Ora Chichester
Surveyor

10454

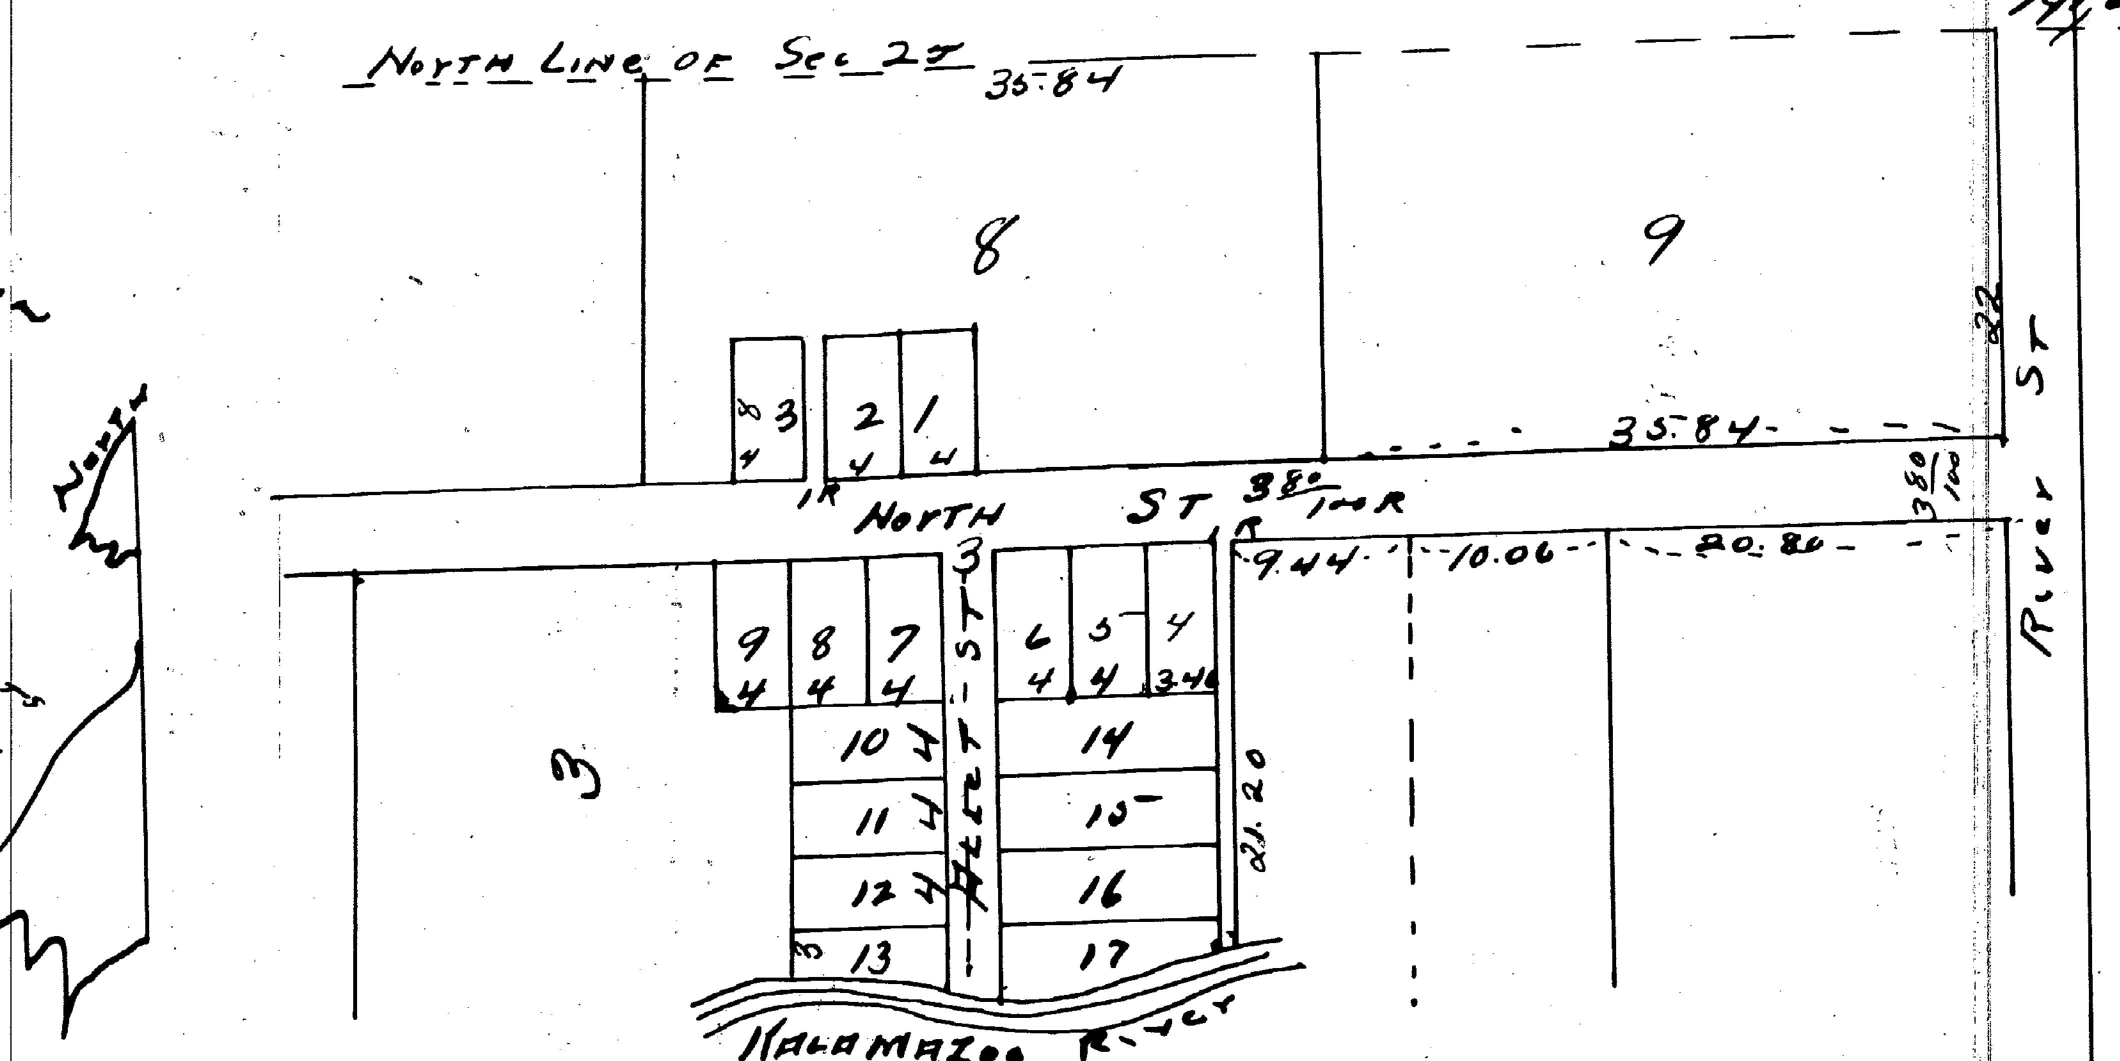

Alletts Replat of Part of lots No. 2, 3 & 8 Allards Survey being on the N 1/2 of N 1/2 of N W 1/4 of sec 28 T 2 N R 13 W and more particularly described as the N.E. corner of lot No 1 of said replat is located 22 rods south at right angles with the W 1/2 of N line of said sec 28 and 578 76/100 rods west of the 1/4 Post on the N line of said sec 28. The map hereunto attached is a correct representation of said replat as surveyed and platted by me under the direction of John Allett the proprietor. Width & length of streets & size of lots marked on the map surveyed Sept 14 1868 Ora Chichester Surveyor
In presence of John E. Babbitt Maith a lock.

State of Michigan } On this 16th day of July 1872 before me a Notary Public
County of Allegan } in & for said County personally came Ora Chichester to me known to be the person who executed the above instrument and acknowledged the same to be his free act & deed. John E. Babbitt N.P.

I John Allett owner of that part of lots 2, 3 & 8 Allards Survey above referred to do hereby lay out and replat that part of the lots referred to above & represented on the map hereunto attached for village purposes. Length of streets and alleys and their width also size of lots are marked on the map referred to said replat to be known and designated as Alletts replat of Part of lots No 2, 3 & 8 of Allards Survey And Chang all respects to be as represented on said map. In Witness Whereof I have hereunto set my hand & seal
John Allett (LS)
In presence of
Ora Chichester P. Littlejohn

State of Michigan
Allegan County } ss On this 16th day of July 1872 before me a Notary Public in & for said County personally came John Allett to me known to be the person who executed the above instrument and acknowledged the same to be his free act & deed.
Ora Chichester Notary Public
Allegan Co. Mich.

Recd for record. August 12. 1875 at 8 oclock a.m.
Perry J Davis
Register

I hereby certify that this Plat is a correct copy of the Plat now on record in the Register of Deeds office, being made under the supervision of the undersigned by tracing the Plat on record and affixing thereto a carefully compared copy of the certificate.
Dated this 10th day of April 1911
Ray E Warner
Clerk, Aud Gen Dept