

3803

T. LARKINS SUBDIVISION W, OF APPLE ST,
ON P.C. 719 IN SPRINGWELLS T. 2, S. R. 11, E.
WAYNE COUNTY MICH.

RECEIVED AND FILED
REGISTER GENERAL'S OFFICE
October 20 1892
A. H. Willmarth
Deputy Auditor General

REGISTER'S OFFICE, ss.
County of Wayne, Mich.
Received for Record, the 17th day
of October A.D. 1892
of 800 Acres of Land
Recorded in Liber 17 of Plate
Elgin A. Heames
Register

I hereby certify that plat herein delineated is a correct one and
that permanent monuments consisting of oak stakes have been planted
at points marked thereon shown at all angles in the boundary
of the land plat, and at all intersections of street or street and alley,
Oct. 12, A.D. 1892
A. H. Willmarth
Surveyor

Description of the land plat
The land embraced in the annexed plat of T. Larkins Subdivision W,
of Apple St. on P.C. 719 in Springwells T. 2, S. R. 11, E. Wayne Co. Mich., is
described as follows. Commencing at a cedar fence post on the S. line of said
P.C. 1263.52 feet N. 55° 23' E. from the S.W. corner of said P.C. Thence N. 32° 54' W. along
the W. line of said Larkins farm, 549.61 feet to a post on the S. line of said Ave.
Thence along said line N. 6° 45' E. 636.28 feet to a post on the W. line of Apple St.
Thence along said line S. 32° 11' E. 551.32 feet to a post on the S. line of said P.C.
Thence along said line S. 55° 23' W. 549.30 feet to beginning.

Know All men by these presents that we Thomas Larkins
and Eliza Larkins his wife as proprietors have caused the land
embraced in the annexed plat to be surveyed laid out and plat, to
be known as T. Larkins Subdivision W, of Apple St. on P.C. 719 in
Springwells T. 2, S. R. 11, E. Wayne Co. Mich., and that the street and alleys
as shown on said plat are hereby dedicated to the use of the public
Signed and sealed in presence of } Thomas Larkins
A. H. Willmarth } Eliza Larkins
E. Lankew


State of Michigan }
County of Wayne } On this 12th day of October A.D. 1892 before me
the undersigned a Notary Public in and for said County Personally
appeared Thomas Larkins and Eliza Larkins his wife to me known
to be the same persons who executed the above dedication who have
acknowledged the same to be their free act and deed

A. H. Willmarth
Notary Public in and for
Wayne Co. Mich.


Examined and approved
October 14 1892
A. H. Pratt
Deputy Auditor General

State of Michigan }
County of Wayne } We Elgin A. Heames Dep. Register
of Deeds, and A. H. Willmarth Surveyor, hereby certify that we have each
carefully compared this copy with the original plat of T. Larkins Subdivision
W, of Apple St. on P.C. 719 in Springwells T. 2, S. R. 11, E. Wayne Co. Mich., and
that it is an exact copy thereof and of the whole of such original map or plat
Elgin A. Heames Dep. Register of Deeds
A. H. Willmarth Surveyor

State of Michigan }
County of Wayne } We Elgin A. Heames Dep. Register
of Deeds, and A. H. Willmarth Surveyor, hereby certify that we have each
carefully compared the annexed copy with the plat of T. Larkins Subdivision
W, of Apple St. on P.C. 719 in Springwells T. 2, S. R. 11, E. Wayne Co. Mich., now
of record in the office of said Register of Deeds and that it is a true transcript
therefrom and of the whole of such record
Elgin A. Heames Dep. Register of Deeds
A. H. Willmarth Surveyor

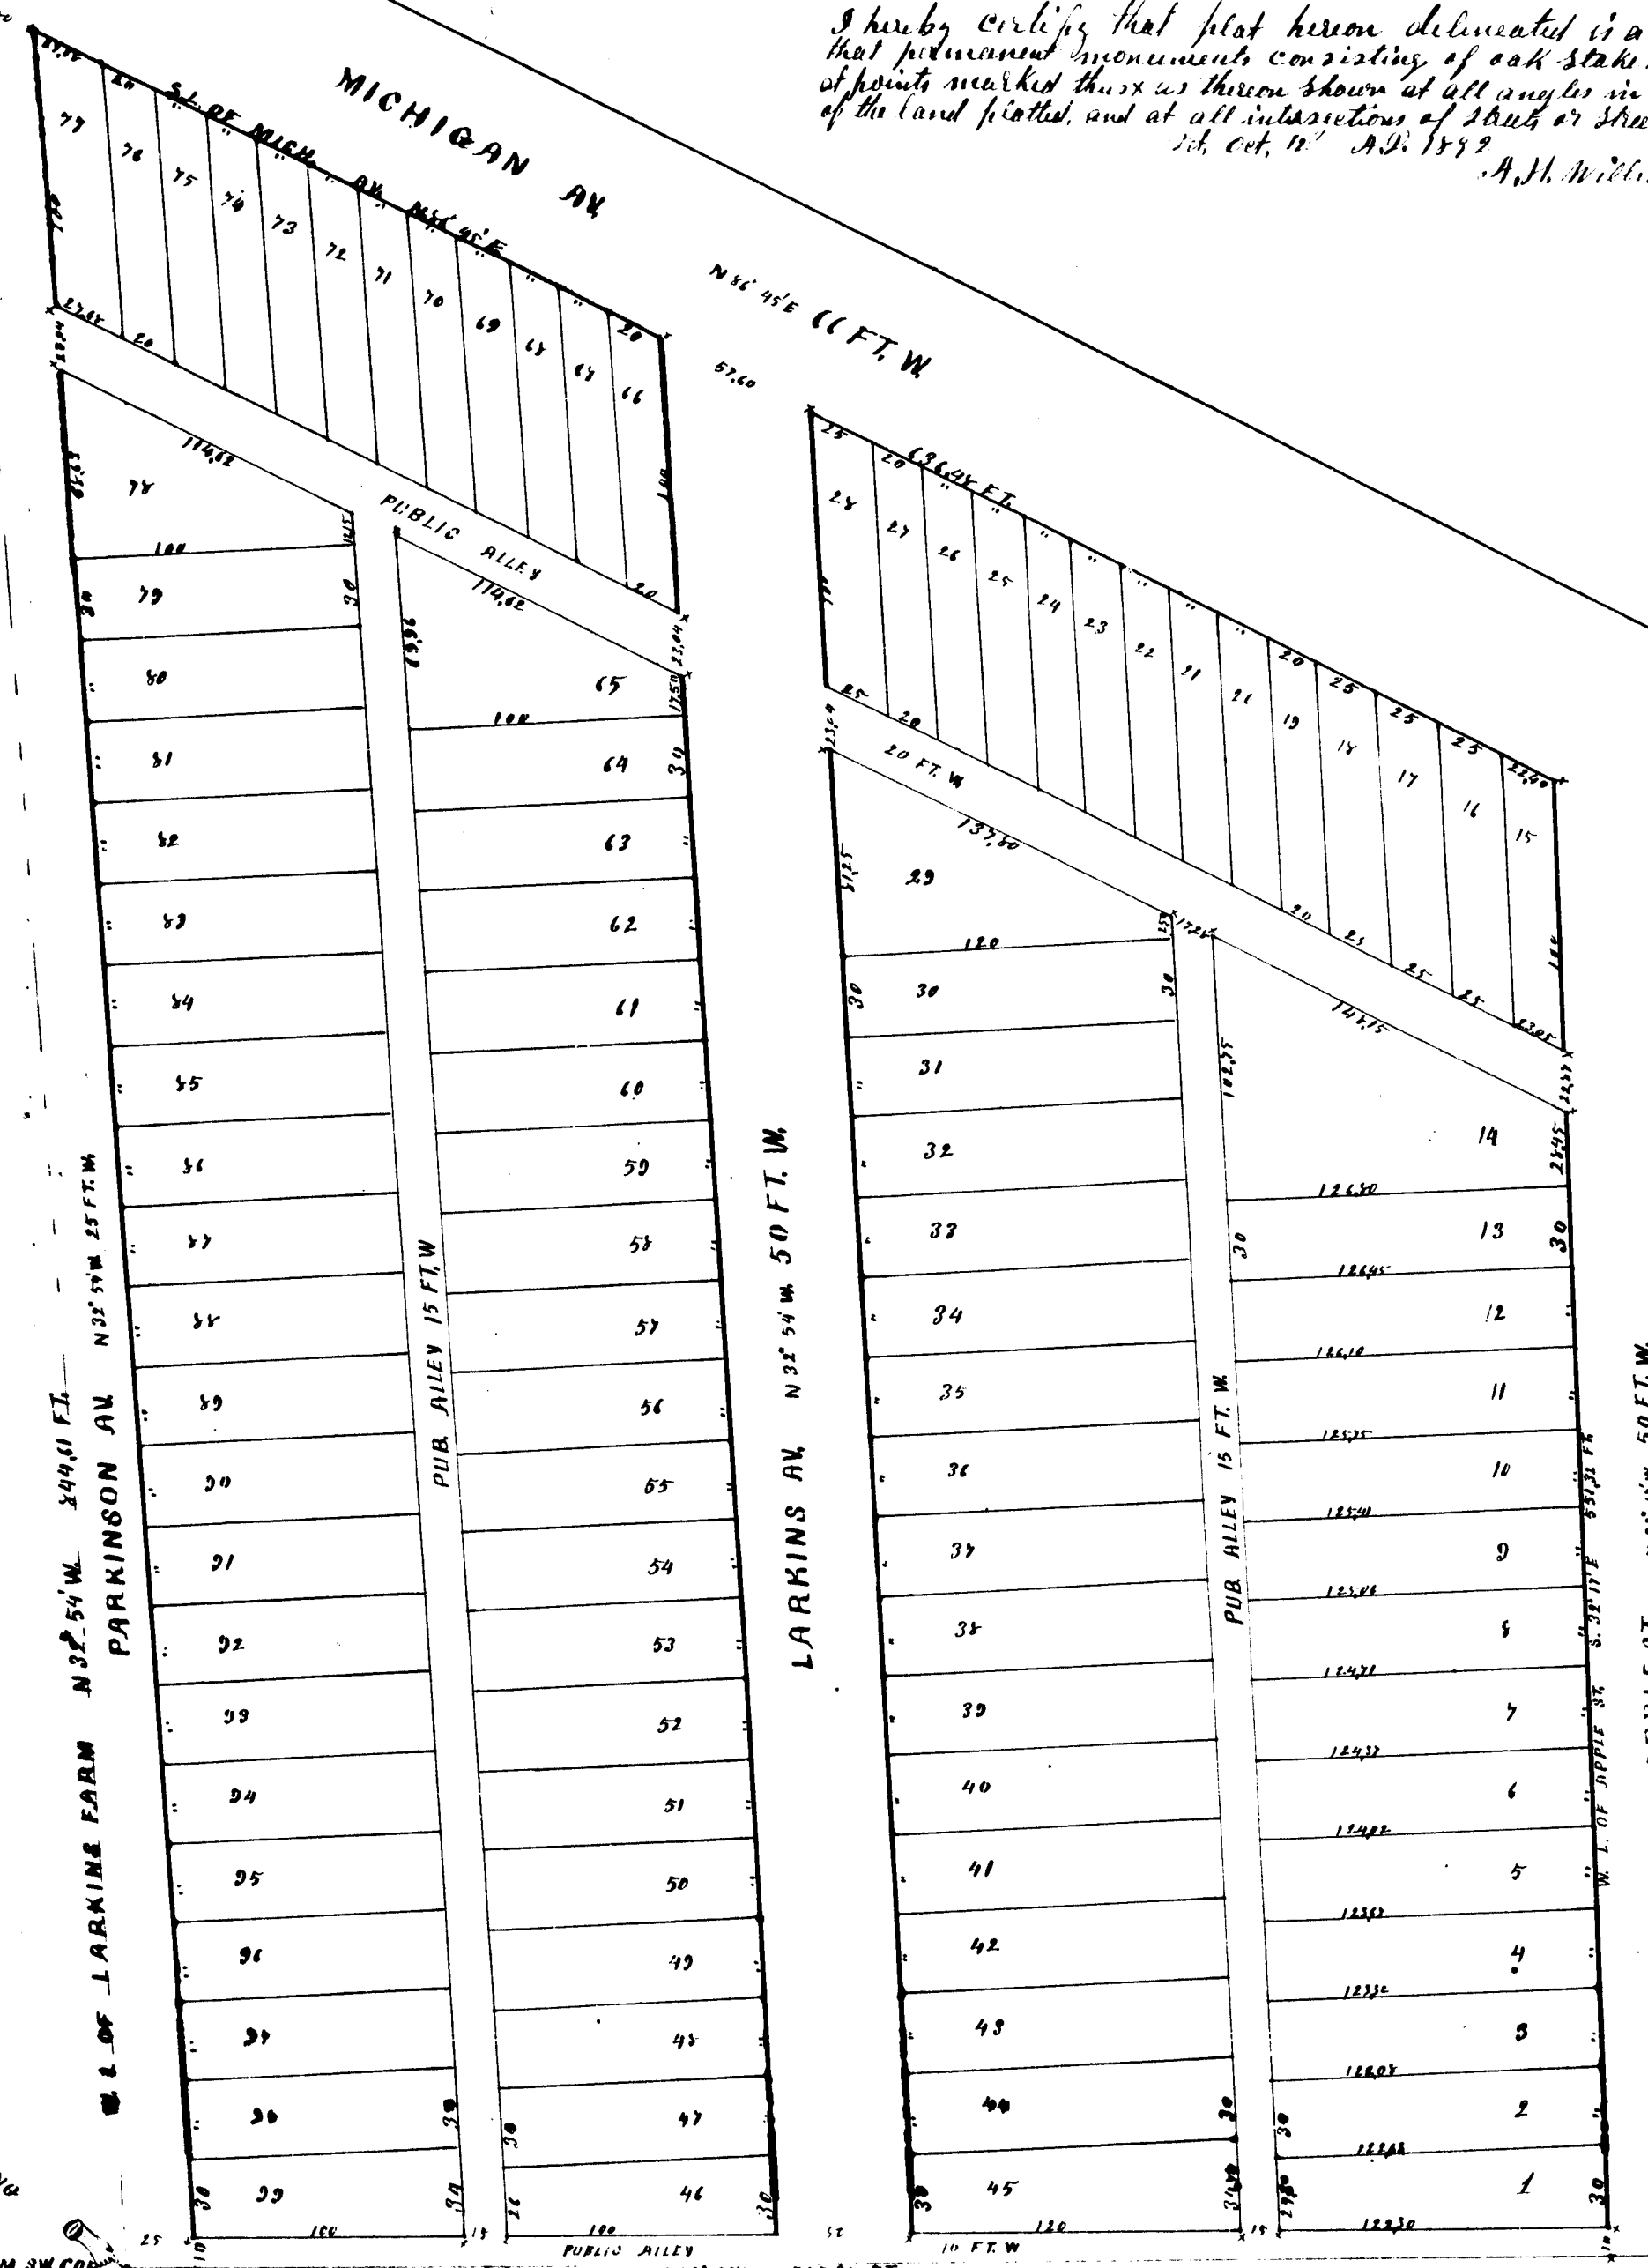

APPLEST N 32° 54' W 50 FT. W.

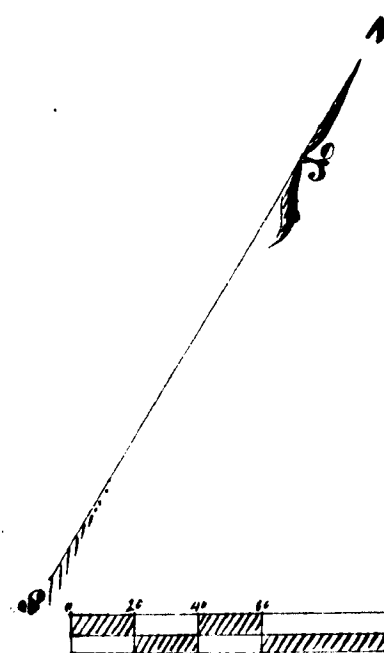

POINT OF BEGINNING

3803

1263.52 FT. N. 55° 23' E. FROM SW COR.
OF P.C. 719 T. 2, S. R. 11, E.

S. L. OF P.C. 719 8,327.25' W. 549.30' E.

14046

T. LARKINS SUBDIVISION W, OF APPLE ST.
ON P.C. 719 IN SPRINGWELLS T. 2, S. R. 11, E.
WAYNE COUNTY MICH.

AND FILLED
GENERAL'S OFFICE
October 20 1892
H. H. Willmarth
Deputy County Clerk

17th
October 1892
Plats
Elgin A. Heames
Dep.

I hereby certify that plat herein delineated is a correct one and that permanent monuments consisting of oak stakes have been planted at points marked thereon shown at all angles in the boundaries of the land plat, and at all intersections of streets or ditches and along the line of the plat.

A. H. Willmarth
Surveyor

Description of the land plat.
The land embraced in the annexed plat of T. Larkins Subdivision W, of Apple St. on P.C. 719 in Springwells T. 2, S. R. 11, E. Wayne Co. Mich. is described as follows: Commencing at a cedar fence post on the S. line of said P.C. 1763.52 feet S. 55° 23' E. from the S.W. corner of said P.C. thence S. 32° 54' W. along the W. line of said Larkins farm, 8442 feet to a post on the S. line of said Larkins farm, thence along said line S. 36° 45' E. 6368 feet to a post on the W. line of Apple St. Thence along said line S. 32° 17' E. 5513 feet to a post on the S. line of said P.C. Thence along said line S. 55° 23' W. 5973 feet to beginning.

Know all men by these presents that we Thomas Larkins and Eliza Larkins his wife as proprietors have caused the land embraced in the annexed plat to be surveyed laid out and plat to be known as T. Larkins Subdivision W, of Apple St. on P.C. 719 in Springwells T. 2, S. R. 11, E. Wayne Co. Mich. and that the plat and survey as shown on said plat are hereby dedicated to the use of the public.

In presence of
A. H. Willmarth
E. Larkins

Thomas Larkins
Eliza Larkins

State of Michigan }
County of Wayne }
On this 12th day of October A.D. 1892 before me the undersigned Notary Public in and for said County personally appeared Thomas Larkins and Eliza Larkins his wife to me known to be the same persons who executed the above dedication who have acknowledged the same to be their free act and deed.

A. H. Willmarth
Notary Public in and for
Wayne Co. Mich.

State of Michigan }
County of Wayne }
We Elgin A. Heames Dep. Register of Deeds and A. H. Willmarth Surveyor have by certify that we have each carefully compared this copy with the original plat of T. Larkins Subdivision W, of Apple St. on P.C. 719 in Springwells T. 2, S. R. 11, E. Wayne Co. Mich. and that it is an exact copy thereof and of the whole of such original map or plat.

Elgin A. Heames
A. H. Willmarth


Register of Deeds
Surveyor

State of Michigan }
County of Wayne }
We Elgin A. Heames Dep. Register of Deeds and A. H. Willmarth Surveyor have by certify that we have each carefully compared this annexed copy with the plat of T. Larkins Subdivision W, of Apple St. on P.C. 719 in Springwells T. 2, S. R. 11, E. Wayne Co. Mich. and that it is a true transcript thereof and of the whole of such record.

Elgin A. Heames
A. H. Willmarth

Register of Deeds
Surveyor

Examined and approved
October 19 1892
H. H. Willmarth
Deputy County Clerk

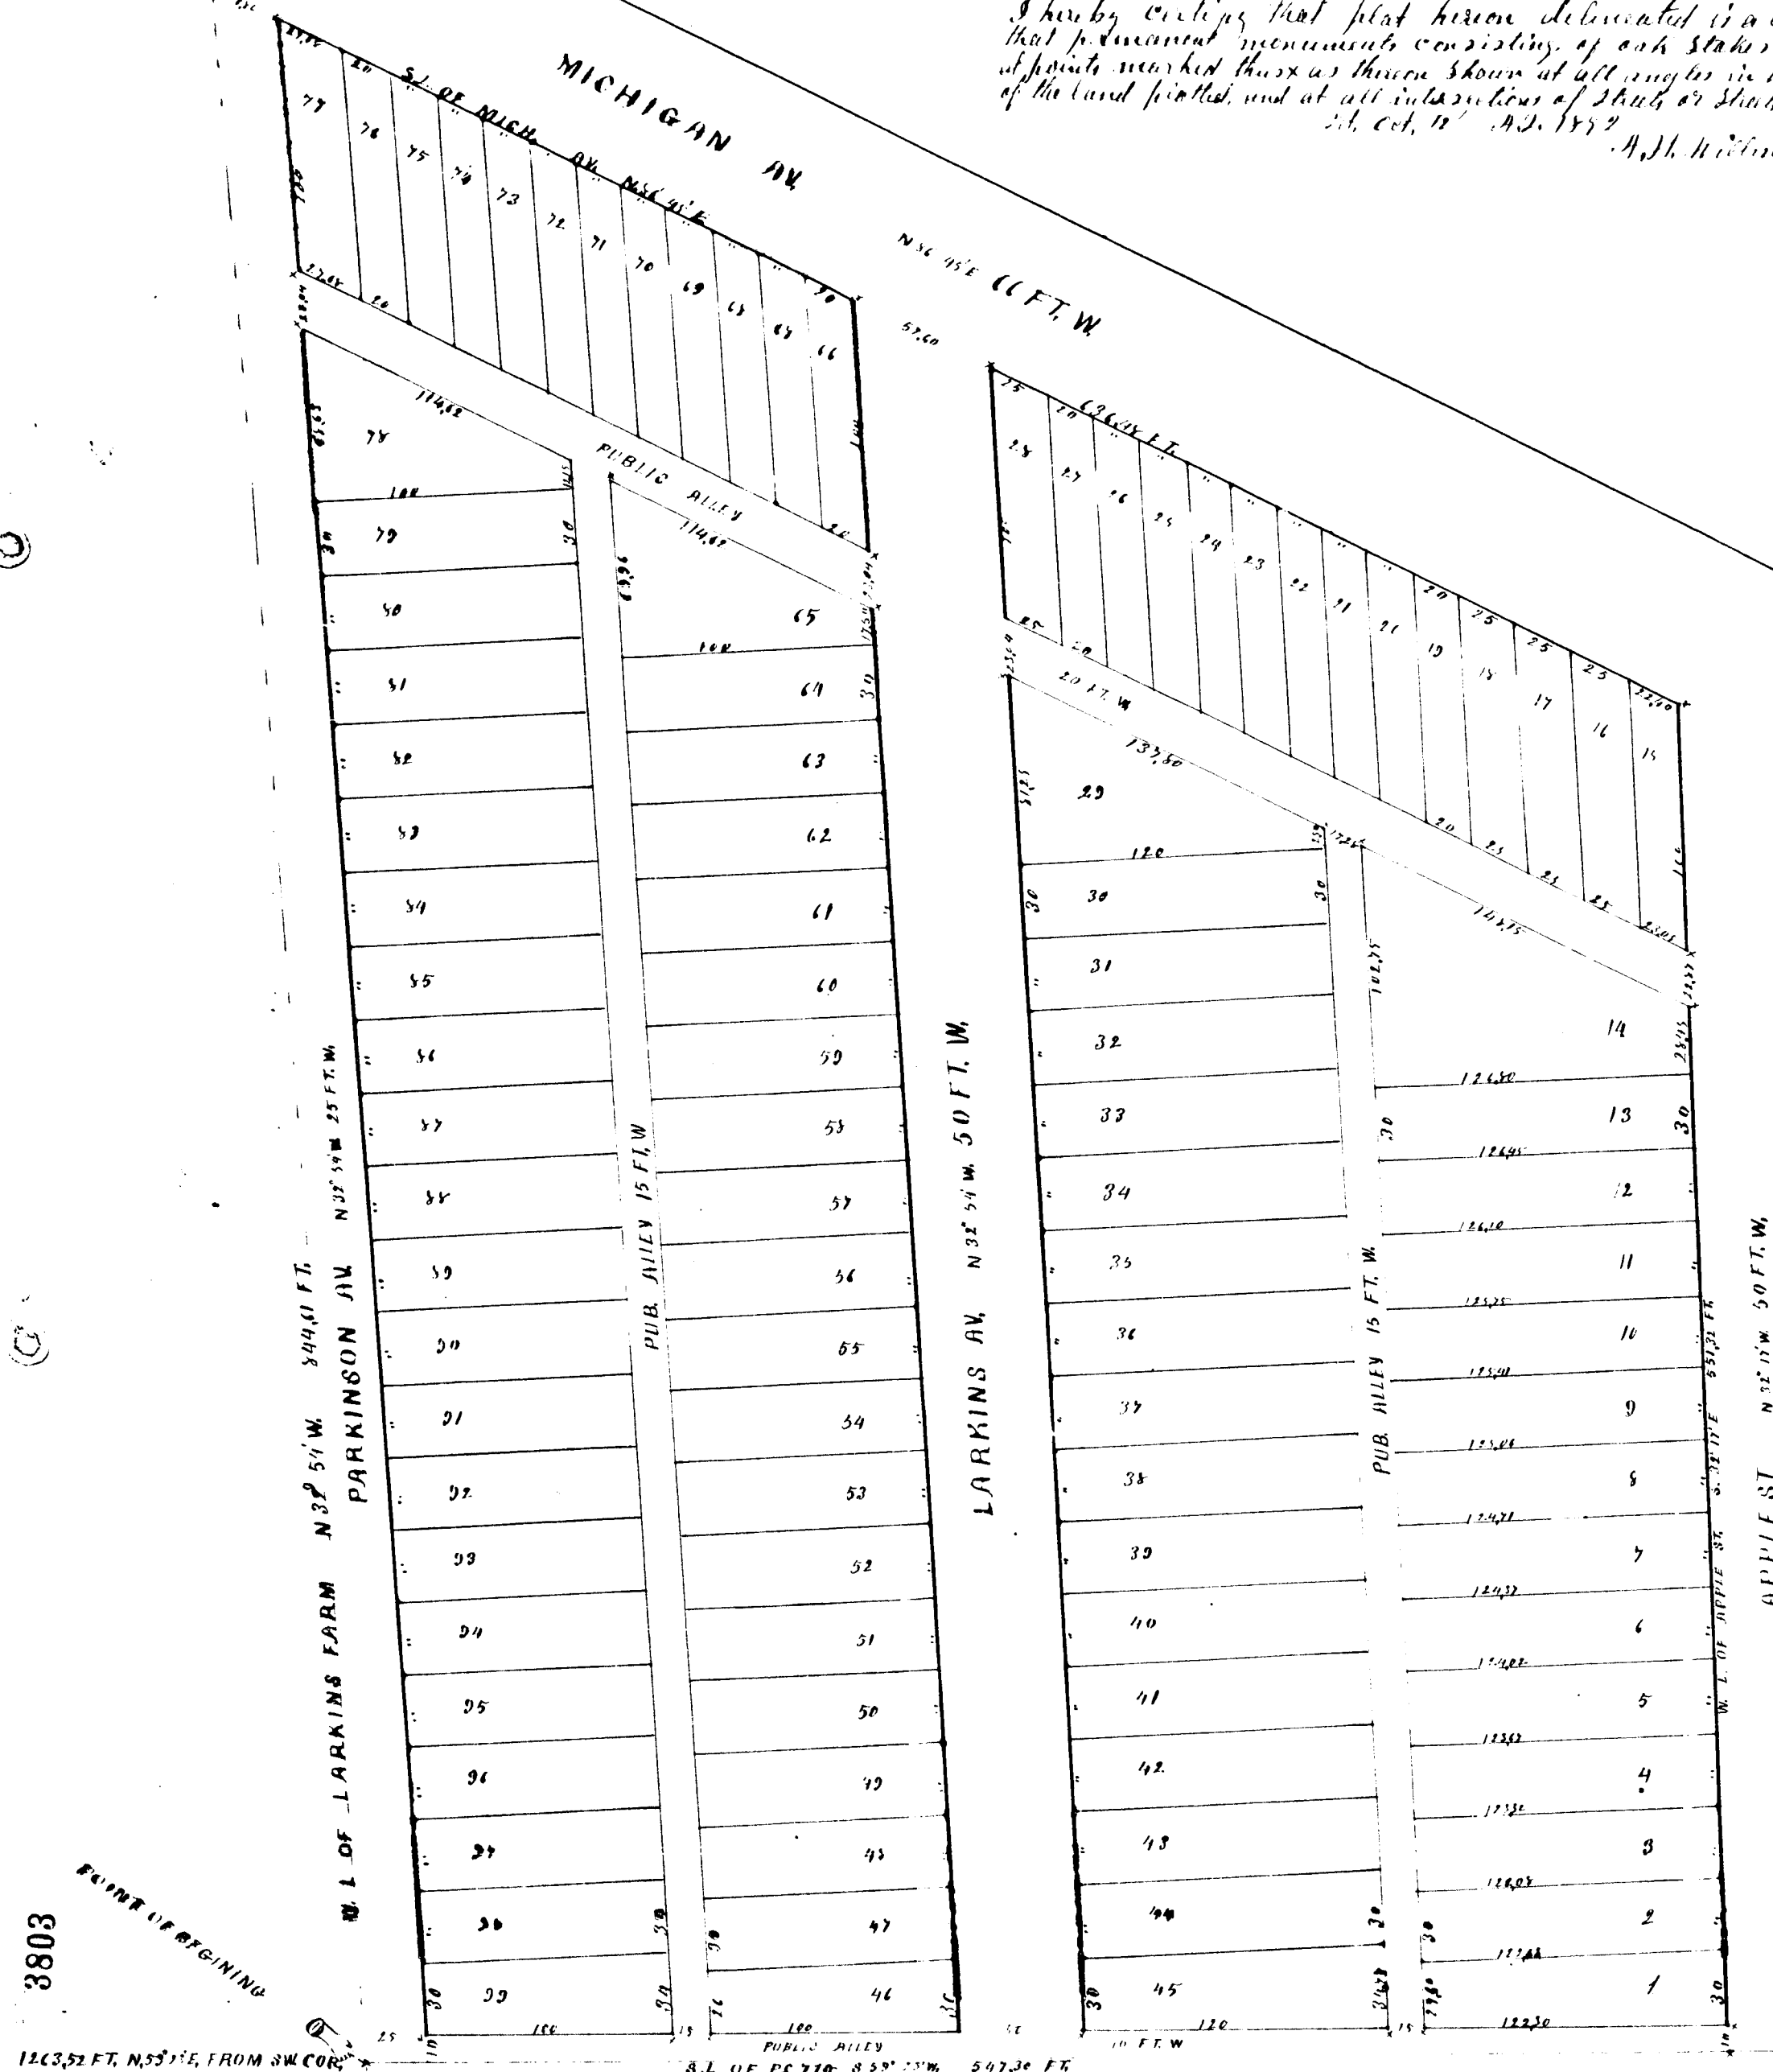

3803

1046