



Note: Figures are not shown the
by the way - but when
between these figures -
about the middle of the
year. See also
showing in

10462

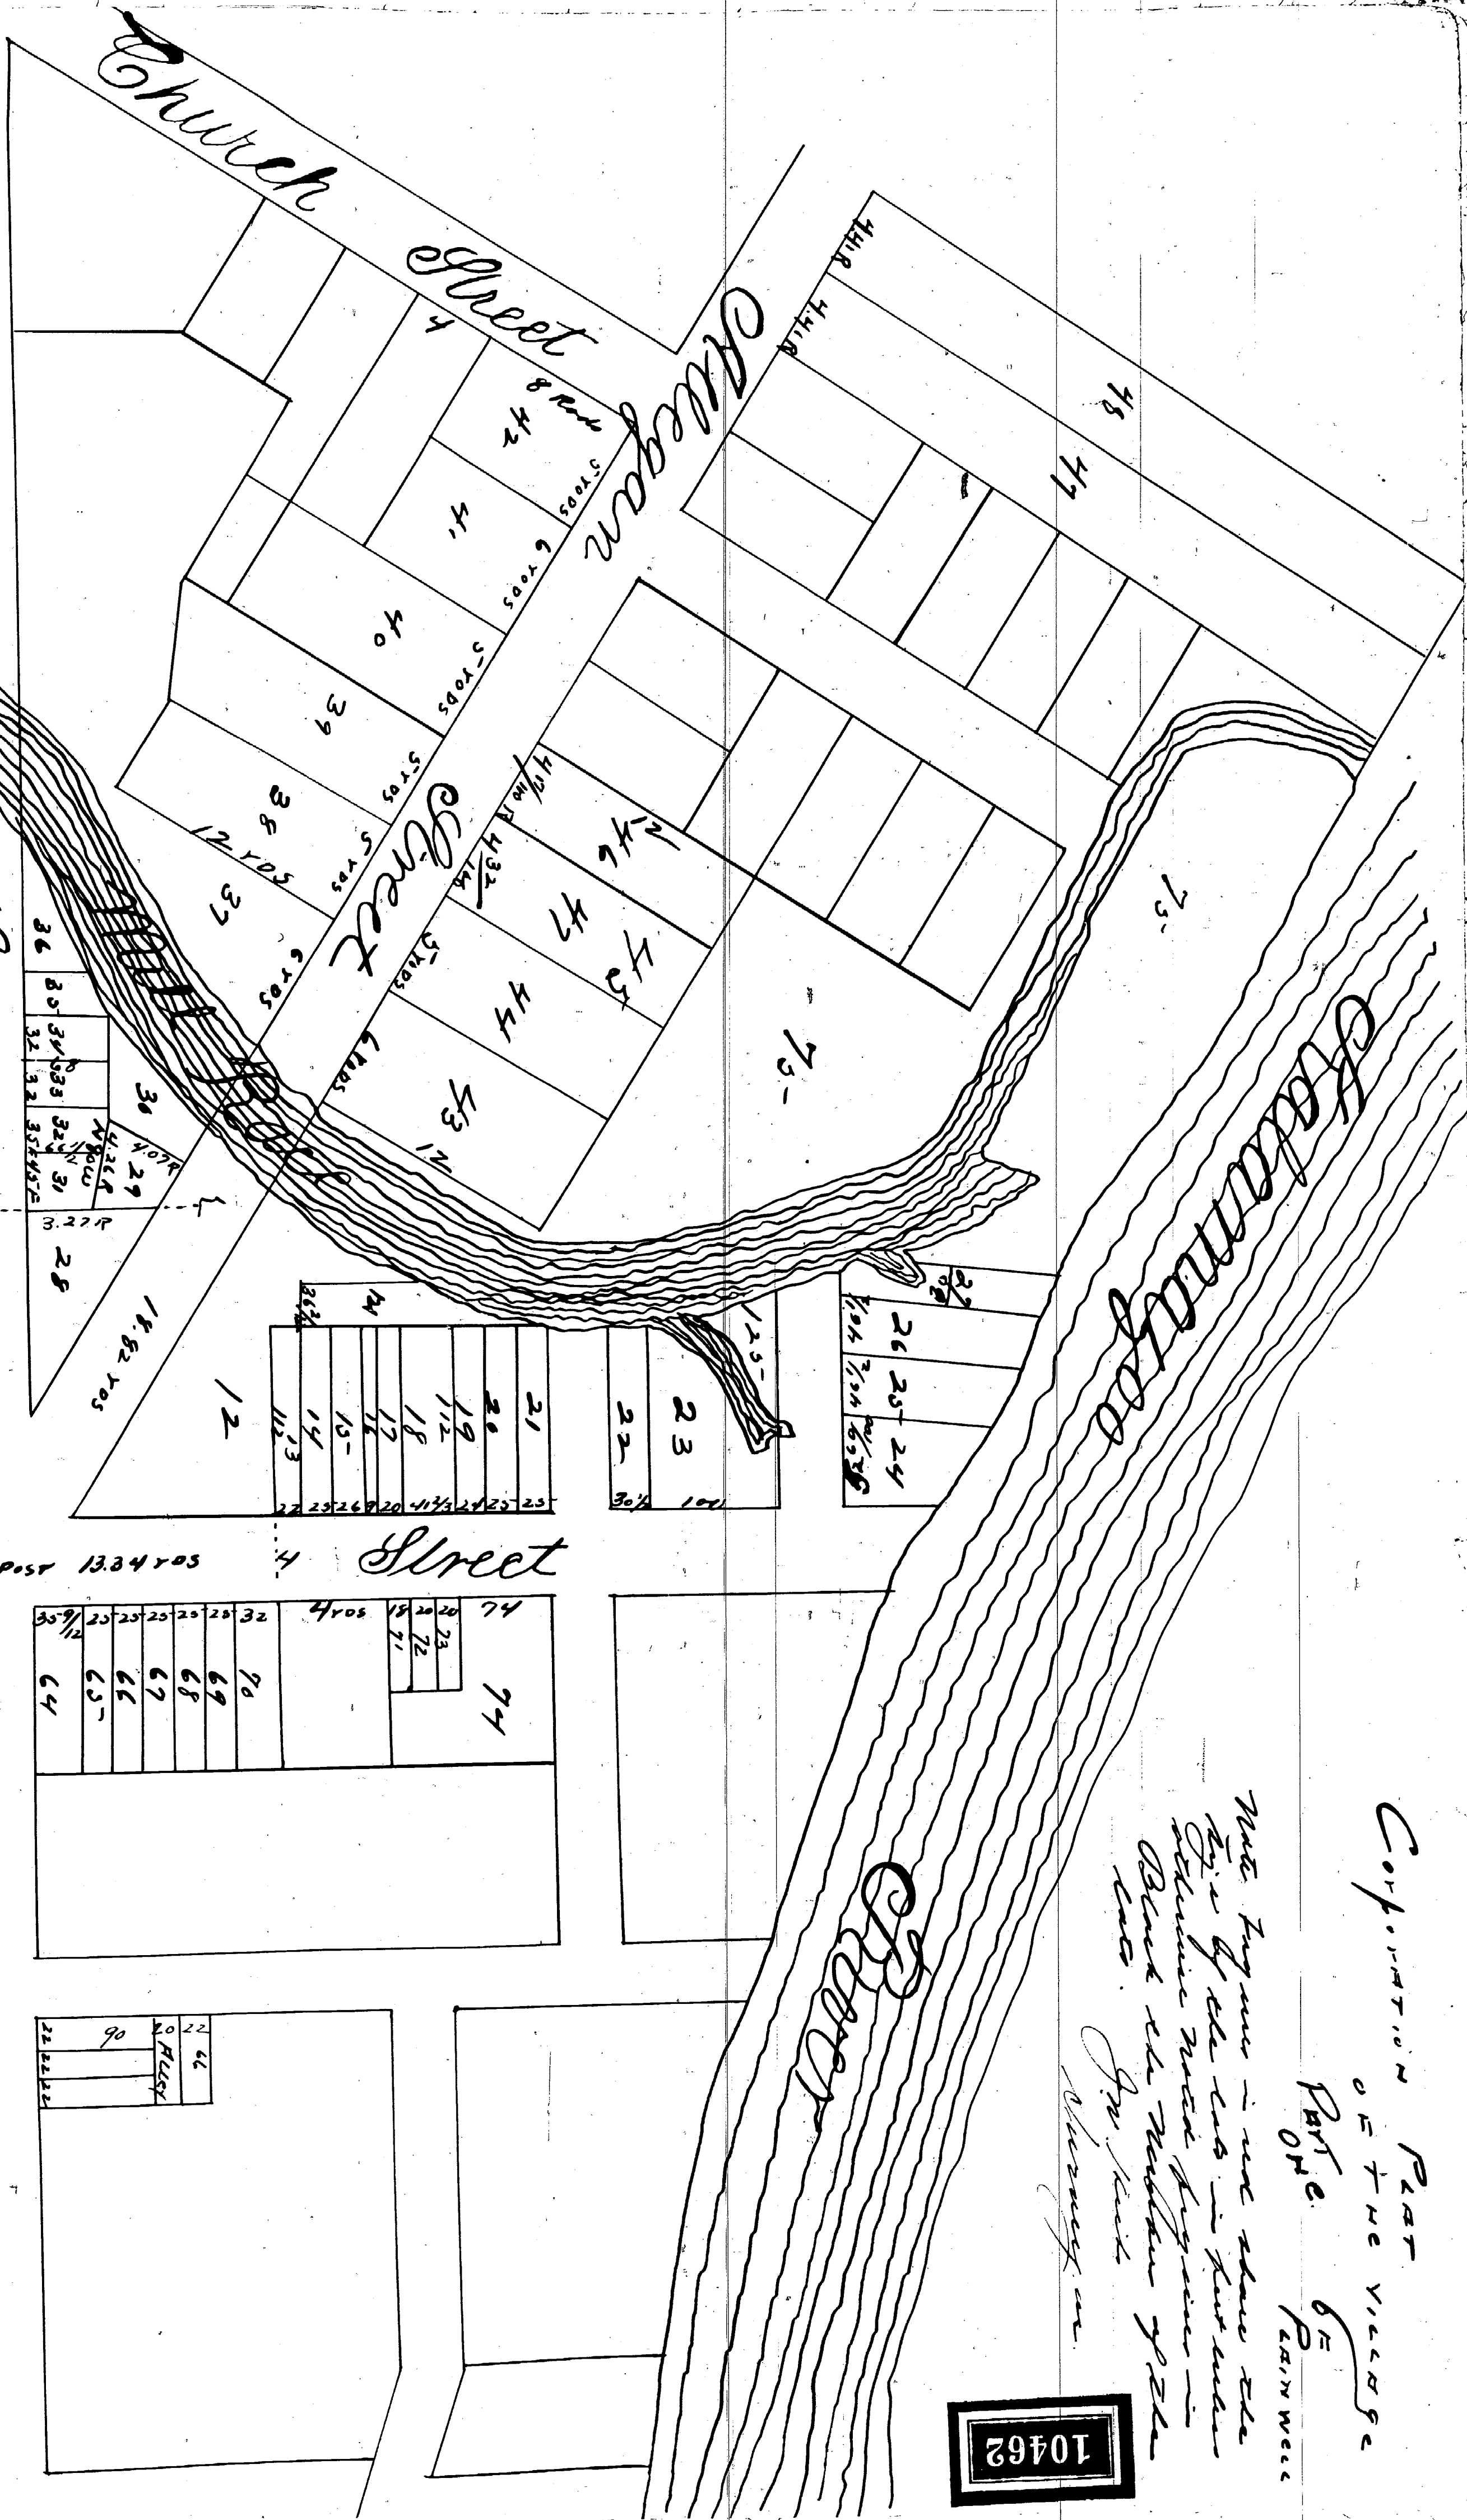

Remd for recd
 July 2. 1869 at 10
 Oakland. Pm.
 Wm. C. Webb.
 Reg-nt

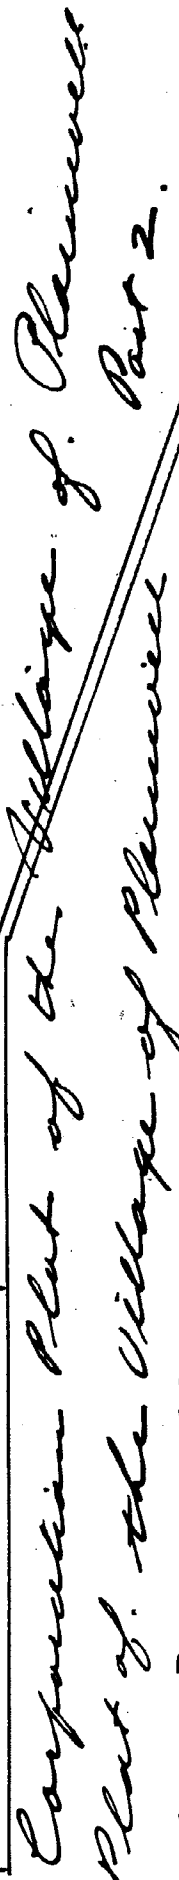

is located on sec. 28 & 30, T. 1 N., R. 11 W., and is also
part or portion of the Village of Plainville comprised
for Village or Business purposes, which has not heretofore
been platted, or if Platted has never been submitted
for business purposes. The map hereto attached is a correct
representation of the Corporation Plat of the Village of Plainville
as surveyed and plotted by me April 16th 17th 18th & 20th 1884
under and by direction of the Board of Directors of the City

State of New York }
County of Albany } ss. I, John W. Kent, Clerk of the County of Albany, do hereby certify that the within and foregoing is a true and correct copy of the original of the same as the same is now on file in the office of the Clerk of the County of Albany.

State of Michigan } Run the 2nd day of April A.D. 1869. before me a notary Public
County of Allegan. } ss. in & for said Co. Personally appeared J. W. Nichols, known to me to
be the Person who executed the foregoing instrument and acknowledged the same
to be his free act & deed.

I hereby certify that this Plat is a correct copy of the Plat
 now on record in the Registry of this office, and I make under
 of the Auditor General by taking the Plat on record and affixing
 Compared copy of the Certificate. Dated the 17th day of Dec. 1900

May 11 - day of Sept. 1900
Ray C. Warner. Clerk and Gen. Clerk

STATE OF MICHIGAN
IN THE CIRCUIT COURT FOR THE COUNTY OF ALLEGAN

Allegan
10462

AUG 20 1973

FOUR SEASONS BUILDERS, INC.,
A Michigan Corporation

As Petitioners,

-vs-

ALLISON GREEN, State Treasurer
of the State of Michigan,

As Respondent.

ORDER OF VACATION

File No. 5/5837

[Signature]
CLERK

At a session of said Court, held in the
Court House, in the City of Allegan, in
said County, this 20th day of August,
1973.

JAMES E. TOWNSEND

PRESENT: _____, Circuit Judge

This matter having come for hearing as provided by
statute; the required notices, publication and postings
having been duly given as evidenced by the proofs filed
with this Court; the testimony of Reginald E. Shave
one of the Officers of the Petitioner herein, having been
taken in open Court; and the Court being fully advised in
the premises;

NOW THEREFORE, IT IS ORDERED AND ADJUDGED THAT the
land described as:


Commencing at the center of Section 30, T 1 N,
R 11 W, thence N 89°-53' W on the East and West
1/4 line of said Section 333.06-feet, thence S
0°-05'-30" W 33-feet to the South right-of-way
line of Bridge Street and the place of beginning
of this description, thence S 0°-05'-30" W 296.32-
feet, thence S 89°-53' E 66-feet to the East line
of Lot 116 of "Corporation Plat" of Village (now
City) of Plainwell, thence S 0°-05'-30" W 33-feet
to the SE corner of said Lot 116, thence N 89°-
53' W on the South line of said lot 396-feet to
the SW corner of Lot 119 of said "Corporation Plat",
thence N 0°-05'-30" E on the West line of said
Lot 119 33-feet to a point on said lot line
296.32-feet South of the South line of Bridge Street,
thence S 89°-53' E 132.02-feet to a point on the
West line of Lot 117 of said Plat that is S 0°-
05'-30" W 296.32-feet from the South line of Bridge

Street, thence N 0°-05'-30" E on the West line of Lot 117 131.69-feet, thence S 89°-53' E 131.62-feet to the West line of Lot 116 of said "Corporation Plat", thence N 0°-05'-30" E on the West line of Lot 116 164.63-feet to the South line of Bridge Street, thence S 89°-53' E on said South line 66.01-feet to the place of beginning, as recorded in Liber 1, Pages 9 and 12 of the Register of Deeds Office, Allegan County, Michigan,

should be and hereby is vacated as a part of said plat and deleted from said subdivision.

IT IS FURTHER ORDERED AND ADJUDGED that all recorded public utility easements pertaining to said above described property are reserved and preserved, if there be any at present.

IT IS FURTHER ORDERED AND ADJUDGED that a certified copy of this Order shall be recorded in the Register of Deeds Office for Allegan County within thirty (30) days from the date hereof, as evidence of the vacation and deletion of the above described property.

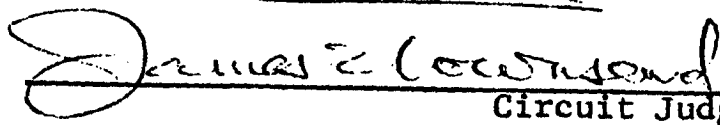
Circuit Judge

10462