10468

Mixers Addition To the Village of Dudleyville.

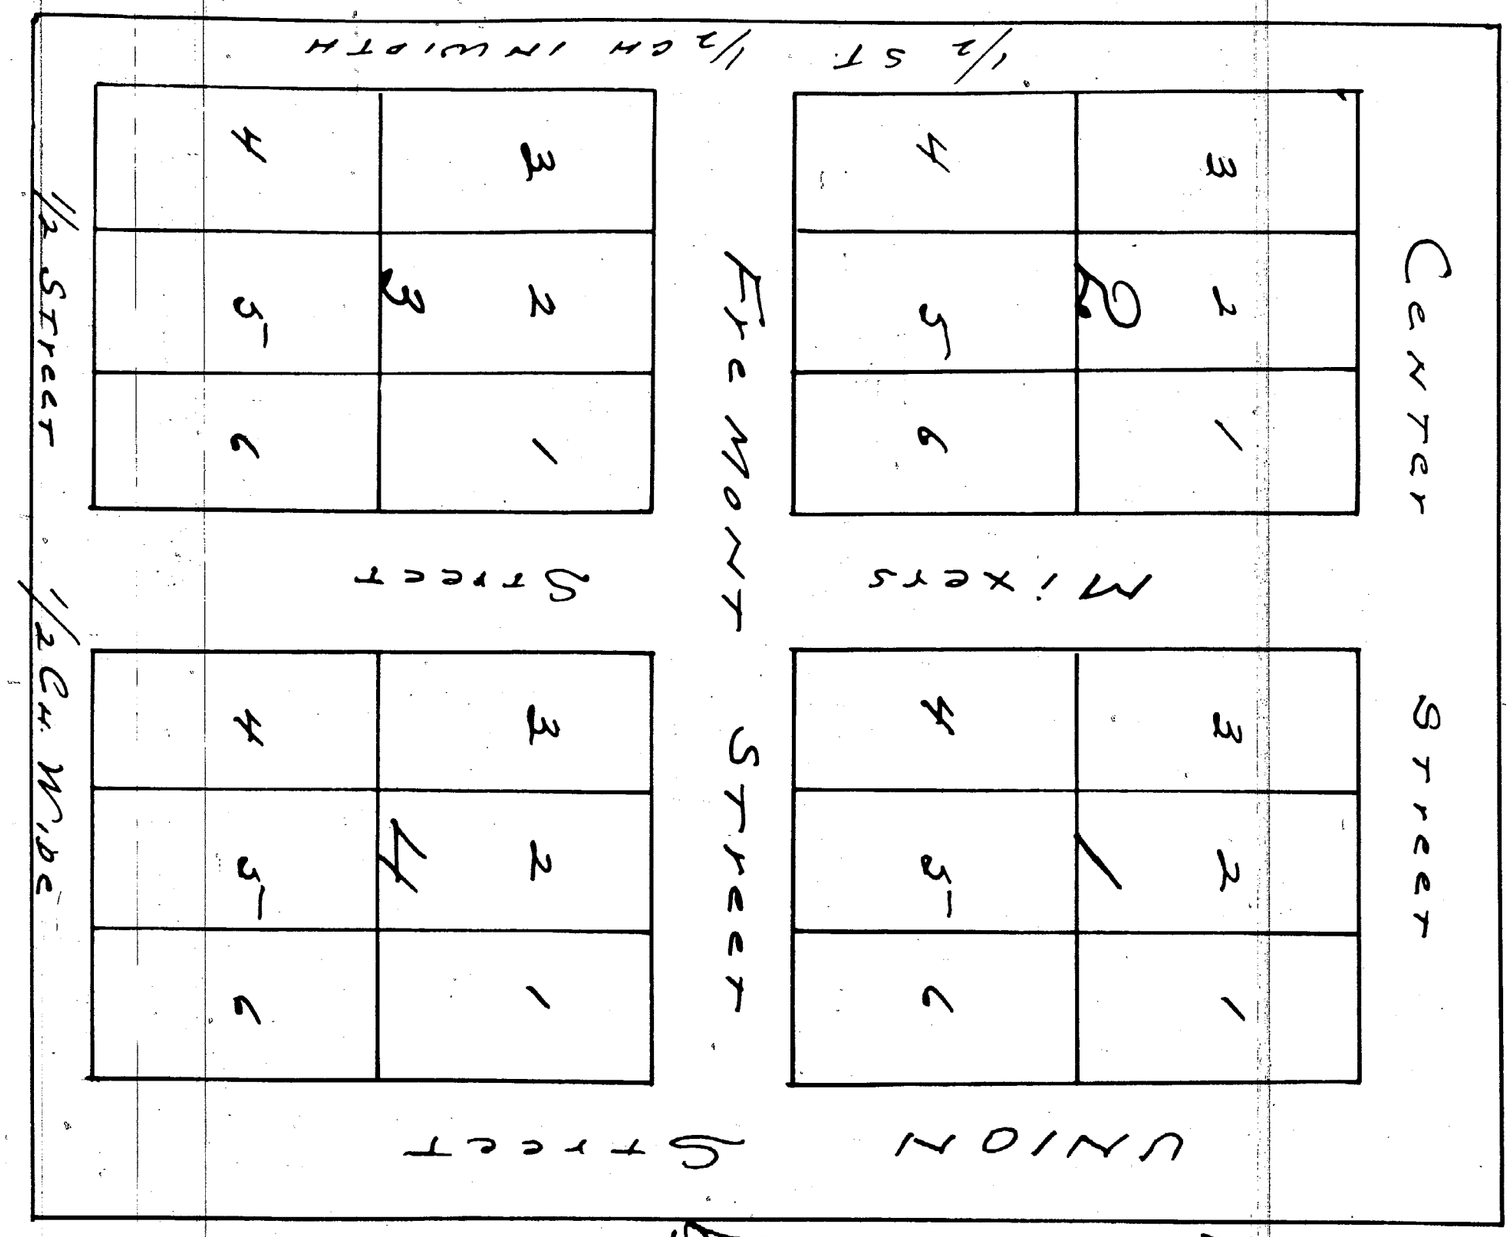

This addition is located on the North East Corner of the E½ of the SW¼ of Sec. 16 in Township No. 3 North of range No. 16 West of 3rd P.M. in Black Hawk County Iowa and 5 50/100 Ch. West of the Center of said Sec. 16. Said Ave Ch. wide by two Ch. long. Union Ave Ch. in width. Main Ave Ch. to the North. on the East & South. Half St. ½ Ch. in width. Surveyed by C.J. Mason June 6. 1866

To all whom these presents shall come we the undersigned Charles V. Miller and Julia Miller his wife of Chicago Cook Co. Illinois proprietors of the addition of Dudleyville in the Co. of Allegan and State of Mich. hereby certify and declare that the within is a correct Plan of said Addition and that we do hereby set apart all streets and parts of streets as public Ways dedicated to the use of the public forever. This 29th day of March A.D. 1867.

Chas. V. Miller (Seal)
Julia Miller (Seal)

In presence of Wm. King Geo. M. Strong

State of Illinois } Be it remembered that on this 29th day of March A.D. 1867
County of Cook } ss before me the subscriber a Commissioner in & for the said
City of Chicago } State of Illinois appointed by the Governor of the State of
Mich to take the acknowledgement and proff of Deeds & instruments of writing
under Seal to be used and recorded in the said State of Michigan and to
administer oath and affirmation appeared Charles V. Miller and Julia Miller
his wife and acknowledged that they had voluntarily signed. Sealed with instrument
for the uses and purposes therein mentioned and the said Julia Miller
on a private apart from her husband acknowledged that she executed the
within instrument freely and without any fear or compulsion from any one
and I further certify that the persons who made the said acknowledgement
are known to me to be the individuals described in & who executed the
within instrument. In testimony whereof I have hereunto set my hand and
affixed my official seal at my office in the City of Chicago in the day
and year above written

Simeon W. King Commissioner of Deeds (Seal)
for the State of Michigan residing at Chicago Illinois

Received for record July 31. 1867 at 5 o'clock P.M.
Ralph Pratt. Register

I hereby certify that this Plat is a correct copy of the
Plat now recorded in the Register of Deeds office, being
made under the supervision of the Auditor General
by tracing the Plat as recorded and affixing thereto
a carefully compared copy of the dedication and
certificates Dated this 19th day of April. 1911

Ray C. Warner
Clerk, Auditor Genl Dept.