1047

McLAUGHLIN BROS'
SUBDIVISION OF LOT 8 AND THE N'LY 33 FEET OF LOT 7
OF THE SUBDIVISION OF 1/4 SECTION 57 10000 ACRE TRACT
DETROIT WAYNE CO. MICHIGAN

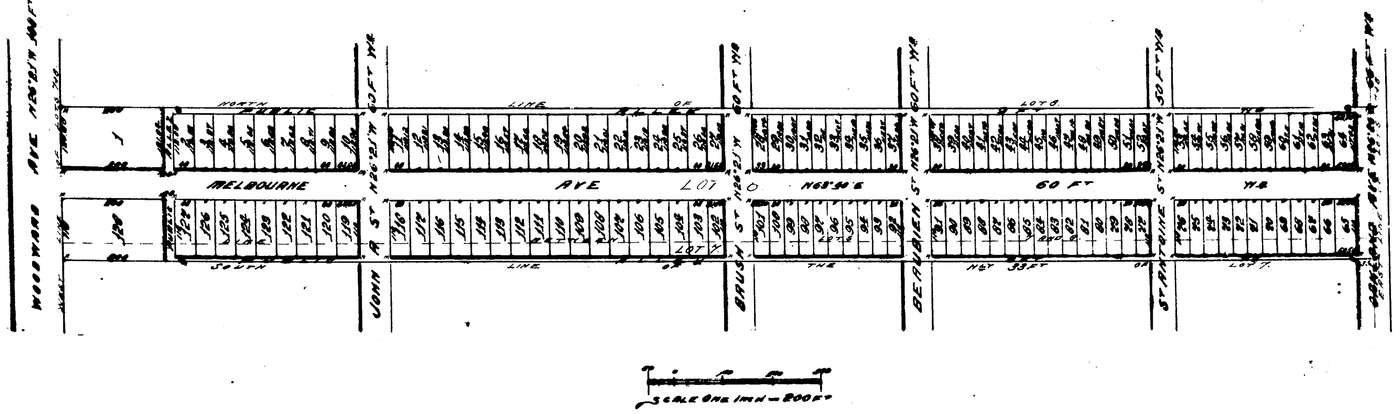

I hereby certify that the plat hereon delineated is a correct one and that permanent monuments consisting of White Oak stakes have been planted at points marked "M" as thereon shown at all angles in the boundaries of the land platted, and at all intersections of Streets & Streets and Alleys.

Thomas Campau & Son.
Surveyors.

Know all men by these presents that we Christian Koch (widower) Joseph R. McLaughlin and Josephine M. McLaughlin his wife Robert J. McLaughlin and Margaret S. McLaughlin his wife have caused to be made from and from the map of McLaughlin Bros' Subdivision of Lot 8 and the Northerly 33 feet of Lot 7 of the Subdivision of 1/4 Section 57. 10,000. Acre Tract Detroit Wayne County Michigan. by Thomas Campau & Son Surveyors and we hereby adopt the same and dedicate the Streets and Alleys shown for the use of the public.

Witness our hands and seals this 14th day of Sept. A.D. Eighteen hundred & Ninety two

In presence of
Lester. E. Wise
George E. Epstean

Christian Koch [L.S.]
Joseph R McLaughlin [L.S.]
Josephine M. McLaughlin [L.S.]
Robert J. McLaughlin [L.S.]
Margaret S. McLaughlin [L.S.]

State of Michigan } ss
County of Wayne }

On this Fourteenth day of September A.D. Eighteen hundred and ninety two. before me the Subscriber a Notary Public in and for said County personally appeared Christian Koch (widower) Joseph R. McLaughlin and Josephine M. McLaughlin his wife Robert J. McLaughlin and Margaret S. McLaughlin his wife. known to me to be the same persons who executed the above instrument and who acknowledged the same to be their free act and deed.

Lester. E. Wise
Notary Public Wayne Co. Mich.

REGISTER'S OFFICE, } ss.
County of Wayne.
Received for Record this 17th day of October A.D. 1892 at 8 o'clock A.M. and recorded in Liber 17 of Plats on Page 73

Elgin A. Hames Dep. REGISTER.

Examined and Approved,
September 15th 1892
A. R. Pratt
Deputy Auditor General.

RECEIVED AND FILED
IN AUDITOR GENERAL'S OFFICE
June 23 1894
D. B. Nelson
Deputy Auditor General.

State of Michigan } ss
County of Wayne }

We Elgin A. Hames Dep Register of Deeds & Thomas Campau & Son Surveyors. hereby certify that we have each carefully compared the annexed copy with the plat of McLaughlin Bros' Subdivision of Lot 8. and the Northerly 33 feet of Lot 7. of the Subdivision of 1/4 Section 57. 10000 Acre Tract Detroit Wayne County Michigan. now of record in the office of said Register of Deeds. and that it is a true transcript therefrom and of the whole of such record.

Elgin A. Hames Dep Register of Deeds.
Thomas Campau & Son Surveyor.

Approved Oct 14 1892
John McVicar
James Stan
Board of Pub Wks City of Detr.

State of Michigan } ss
County of Wayne }

We Elgin A. Hames Dep Register of Deeds & Thomas Campau & Son Surveyors hereby certify that we have each carefully compared this copy with the original plat of McLaughlin Bros' Subdivision of Lot 8 and the Northerly 33 feet of Lot 7. of the Subdivision of 1/4 Section 57. 10000 Acre Tract Detroit Wayne County Michigan. and that it is an exact copy thereof and of the whole of such original map or plat.

Elgin A. Hames Dep Register of Deeds
Thomas Campau & Son. Surveyors

1047

Mc LAUGHLIN BROS'
SUBDIVISION OF LOT 8 AND THE N'LY 33 FEET OF LOT 7
OF THE Subdivision of 1/4 Section 57. 10000 ACRE TRACT
DETROIT WAYNE CO. MICHIGAN

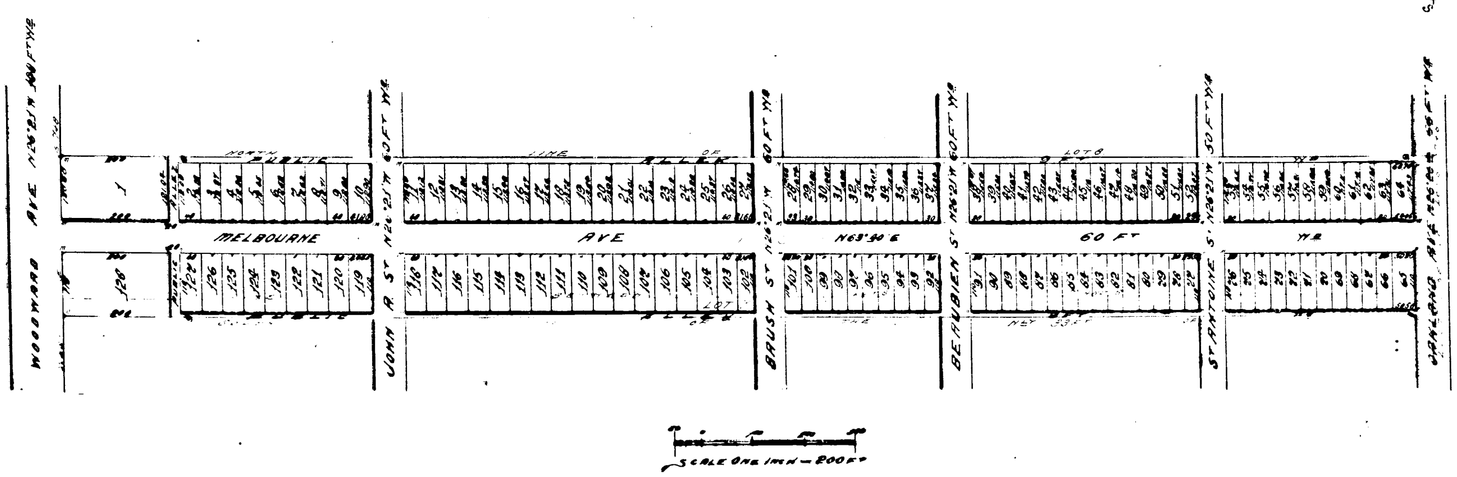

I hereby certify that the plat hereon delineated is a correct one and that permanent monuments consisting of "Hide Oak" stakes have been planted at points marked "M" as shown. I have also all angles of the boundaries of the land platted, and also all intersections of Streets & Streets & Alleys.

Thomas Campau & Son.
Surveyors

Know all men by these presents, that we Christian Koch (widower) Joseph R. McLaughlin & Josephine M. McLaughlin his wife (Robert J. McLaughlin & Margaret S. McLaughlin his wife have caused to be made by record this map of McLaughlin Bros' Subdivision of Lot 8 and the Northerly 33 feet of Lot 7 of the Subdivision of 1/4 Section 57. 10000 Acre Tract Detroit Wayne County Michigan by Thomas Campau & Son Surveyors and we hereby adopt the same and dedicate the Streets and Alleys shown for the use of the public.

In presence of
Lester E. Wise
George E. Edwards

Witness our hands and seals this 14th day of Sept A.D. Eighteen Hundred & Ninety two.

Christian Koch [L.S.]
Joseph R McLaughlin [L.S.]
Josephine M. McLaughlin [L.S.]
Robert J. McLaughlin [L.S.]
Margaret S. McLaughlin [L.S.]

REGISTERS OFFICE
County of Wayne
Received October 8 A.D. 1892 at 17 min past 2 o'clock P.M. and recorded in Liber 73 of Plats on page 17
Elgin A Hames Dep. Register of Deeds

State of Michigan } ss
County of Wayne }

On this Fourteenth day of September A.D. Eighteen hundred and ninety two, before me the Subscriber a Notary Public in and for said County personally appeared Christian Koch (widower) Joseph R. McLaughlin & Josephine M. McLaughlin his wife (Robert J. McLaughlin & Margaret S. McLaughlin his wife, known to me to be the same persons who executed the above instrument and who acknowledged the same to be their free act and deed.

Lester E. Wise
Notary Public Wayne Co. Mich.

Examined and Approved,
September 18th 1892
H. R. Pratt
Deputy Auditor General.

RECEIVED AND FILED
IN AUDITOR GENERAL'S OFFICE
June 23 1893
Deputy Auditor General.

State of Michigan } ss
County of Wayne }

We Elgin A Hames Dep Register of Deeds & Thomas Campau & Son Surveyors hereby certify that we have carefully compared the annexed copy with the plat of McLaughlin Bros' Subdivision of Lot 8 and the Northerly 33 feet of Lot 7 of the Subdivision of 1/4 Section 57. 10000 Acre Tract Detroit Wayne County Michigan, now of record in the office of said Register of Deeds, and that it is a true transcript therefrom and of the whole of such record.

Elgin A Hames Dep Register of Deeds.
Thomas Campau & Son Surveyors.

Approved Oct 14 1892
John McVicar Board of Public Works
James Stuart City of Detroit

State of Michigan } ss
County of Wayne }

We Elgin A Hames Dep Register of Deeds & Thomas Campau & Son Surveyors hereby certify that we have carefully compared this copy with the original plat of McLaughlin Bros' Subdivision of Lot 8 and the Northerly 33 feet of Lot 7 of the Subdivision of 1/4 Section 57. 10000 Acre Tract Detroit Wayne County Michigan, and that it is an exact copy thereof and of the whole of such original map or plat.

Elgin A Hames Dep Register of Deeds
Thomas Campau & Son Surveyors