10473

Addition
to

OTSEGO VILLAGE

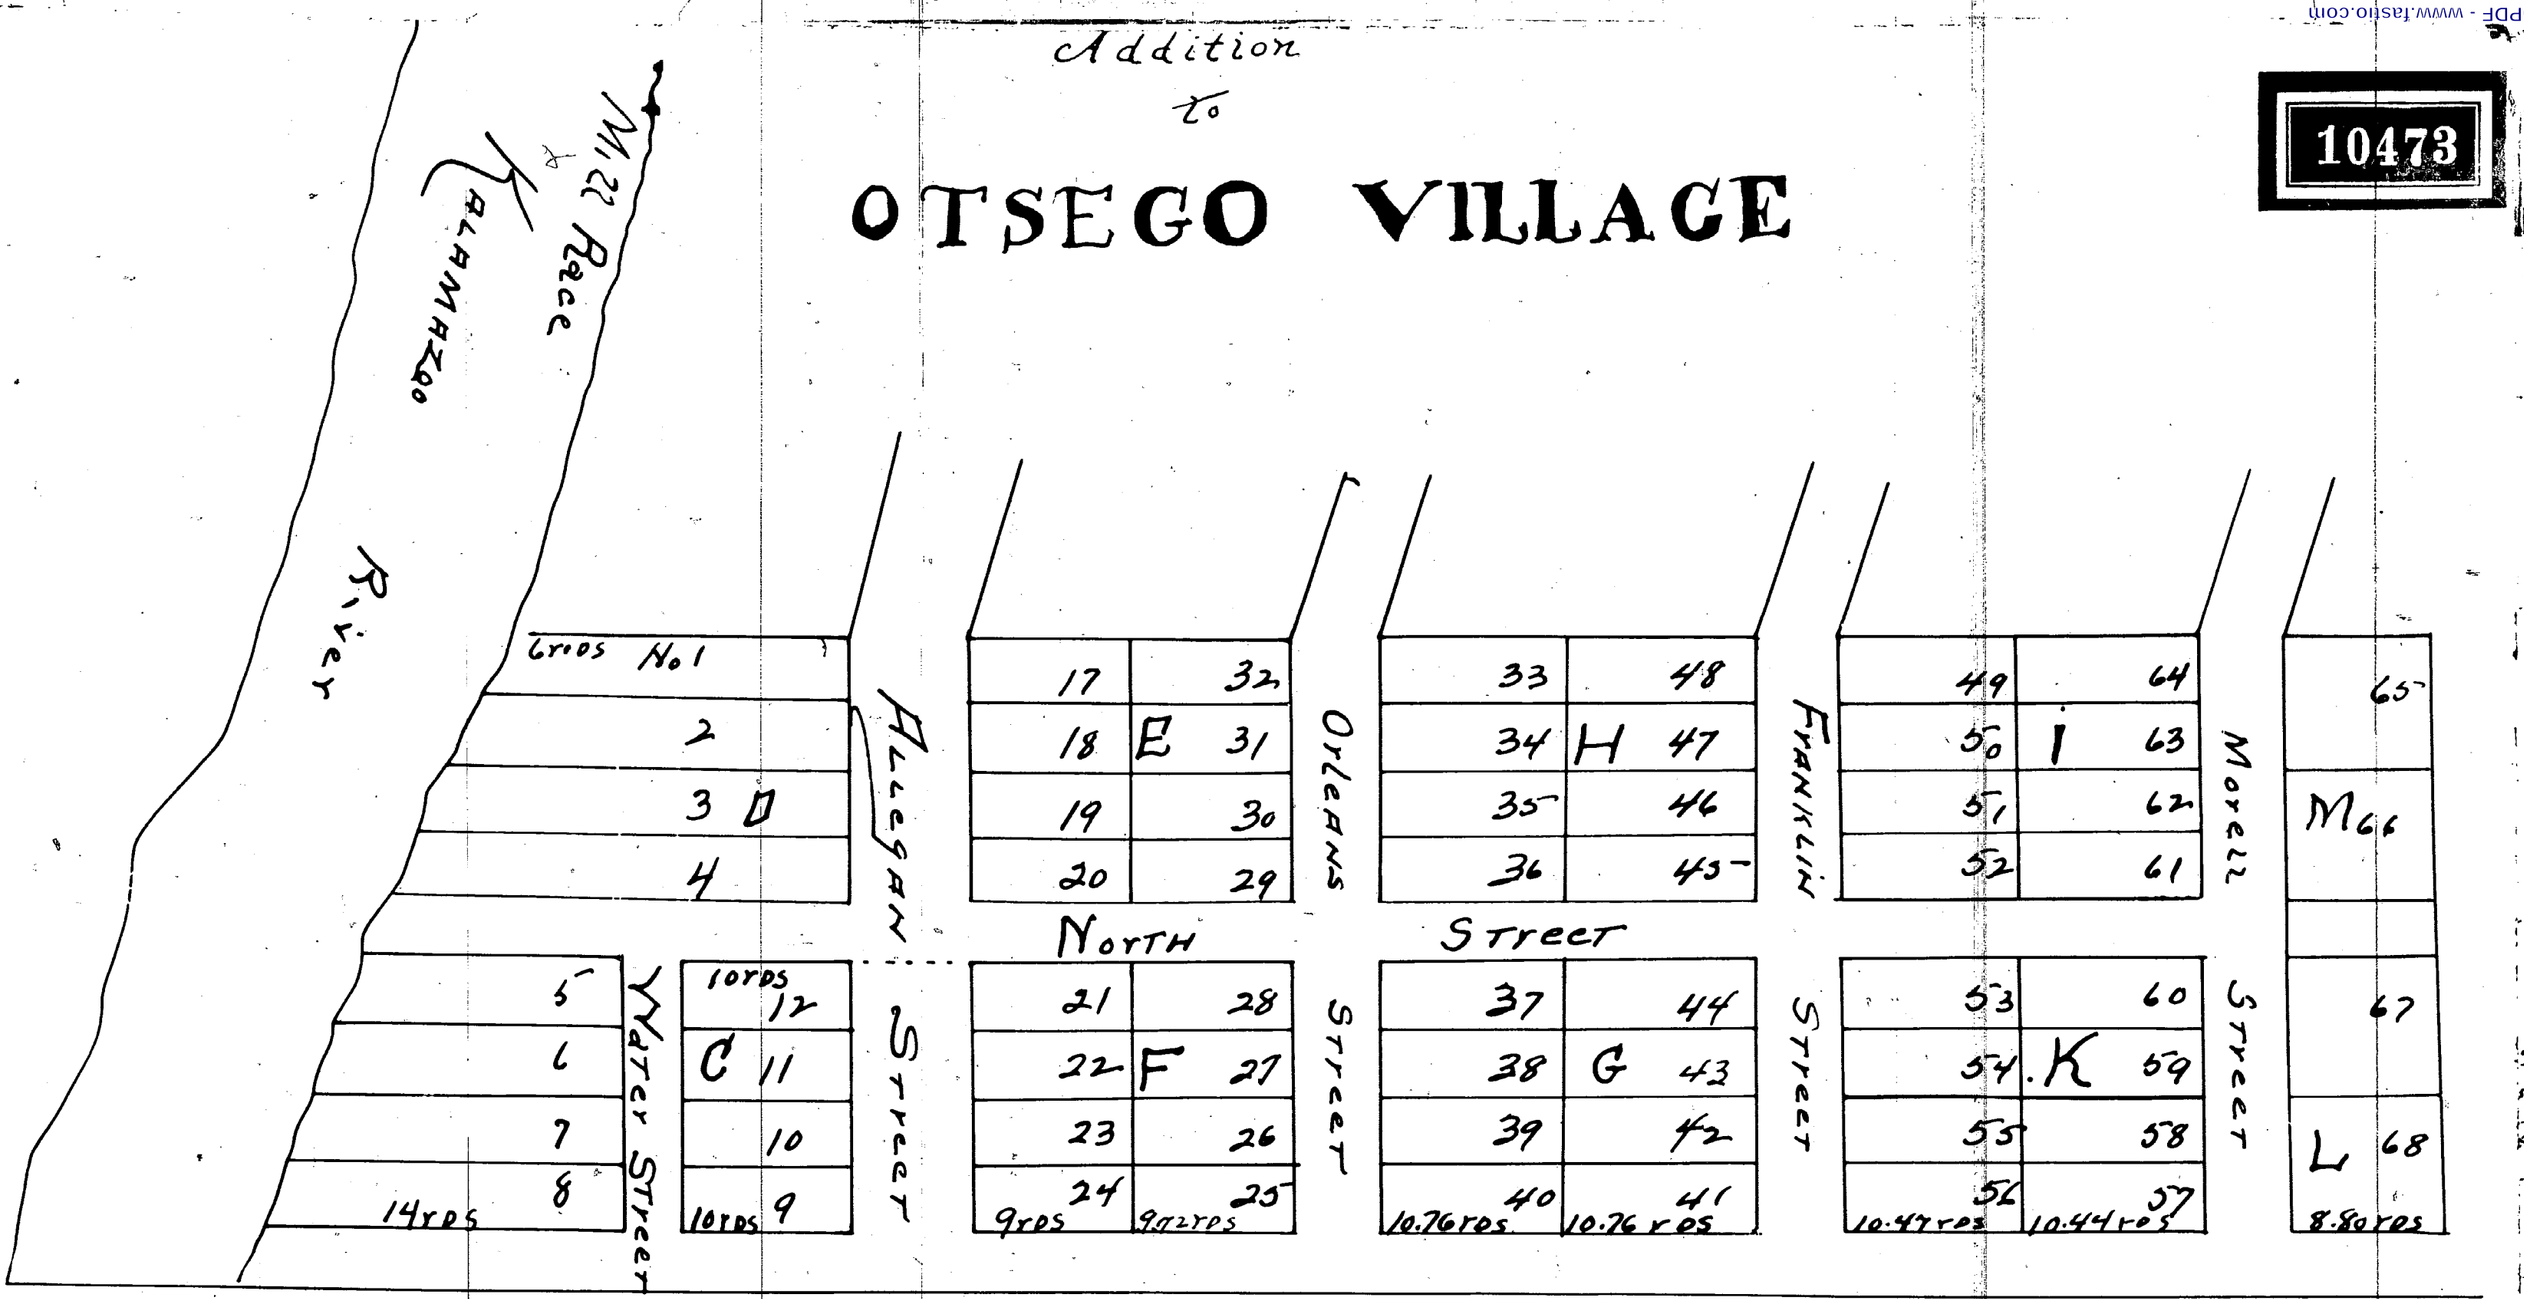

This Town is laid out on the South side of the Kalamazoo River on the East side of Rec. 22 in Town one North of range 12 West. Allegan Street is Two rods wide. Water Street and Mill Street are 3 rods wide all other are 5 rods wide.

All lots North of Water Street are four rods wide by from six to fourteen rods deep. Blocks C. & D. are four rods front by ten rods deep. E & F are four rods by 9 rods & 9 rods and 8 link deep. G. & H. are 4 rods by 10 rods & 19 link deep. I. & K are 4 rods by 10 rods & 11 link long. L & M are 8 rods front 8 rods & 20 link deep.

State of Michigan } ss. On this Ninth day of May in the Year of our Lord
Allegan County } one thousand eight hundred and forty five
personally came before me. the Subscriber and a Notary Public —
& for said County Philip Buckingham and acknowledged that the
within is a true and correct map of the Township therein described and
that he is sole proprietor of the same and with the town limits
and I further certify that I know the said Philip Buckingham
to be the person who made this Acknowledgement

Elisha E Ely Notary
Public for said County

Recorded for record May 9. 1845 at 12 o'clock M.

E. Ely. Register

I hereby certify that this Plat is a correct copy of the Plat now on record in the Register of Deeds Office being made under the supervision of the Auditor General by tracing the Plat on record and affixing thereto a carefully compared Copy of the Certificate dated this 18th day of April 1911

Roy C. Warren
Chief Clerk Gen. Office