The Village of Hopkins Buck Plat is located on the SE 1/4 of the SE 1/4 of Sec 17 T3 North of Range 12 W. This Plat correctly represents said Village of Hopkins as surveyed & platted by me Oct 17 1874 under & by the direction of V.A. Buck Proprietor. Figures in red show the size of lots and width of streets in rods and fractional parts of a rod unless otherwise noted. Lot lines are at right angles to each other — all 4 x 8 lots. In witness whereof I have hereunto affixed my hand & seal this 28th day of Sept A.D. 1875.

Jno. Rich (L.S.)

Signed in presence of
P. J. Davis
Ira Chichester

State of Michigan } ss
County of Allegan }

On this 29th day of Sept A.D. 1875 before me a Notary Public in & for said County personally appeared the above named Jno. Rich known to me to be the person who executed the foregoing and acknowledged the same to be his free act and deed.

P. J. Davis
Notary Public

Know all men by these presents that I V.A. Buck owner and proprietor of the land on which is located the Village of Hopkins Buck Plat have appropriated and set apart and by these presents do appropriate and set apart said lands for Village purposes. This map is a correct representation of said Village as surveyed & platted by J.W. Rich under and by my direction. In witness whereof I have hereunto set my hand & seal this 29th day of Sept A.D. 1875.

V.A. Buck (L.S.)

Signed in presence of
P. J. Davis Wm. Cloud

State of Michigan } ss
County of Allegan }


On this 29th day of Sept A.D. 1875 before me a Notary Public in & for said county personally appeared the above named V.A. Buck known to me to be the person who executed the foregoing and acknowledged the same to be his free act and deed.

Perry J. Davis
Notary Public

I hereby certify that this Plat is a correct copy of the Plat now on record in the Register of Deeds office, being made under the supervision of the Auditor General by tracing the Plat on record and affixing thereto a carefully compared copy of the dedication and certificate.

Dated this 18th day of April 1911

Roy C. Warner
Clerk, Aud. Gen. Dept.

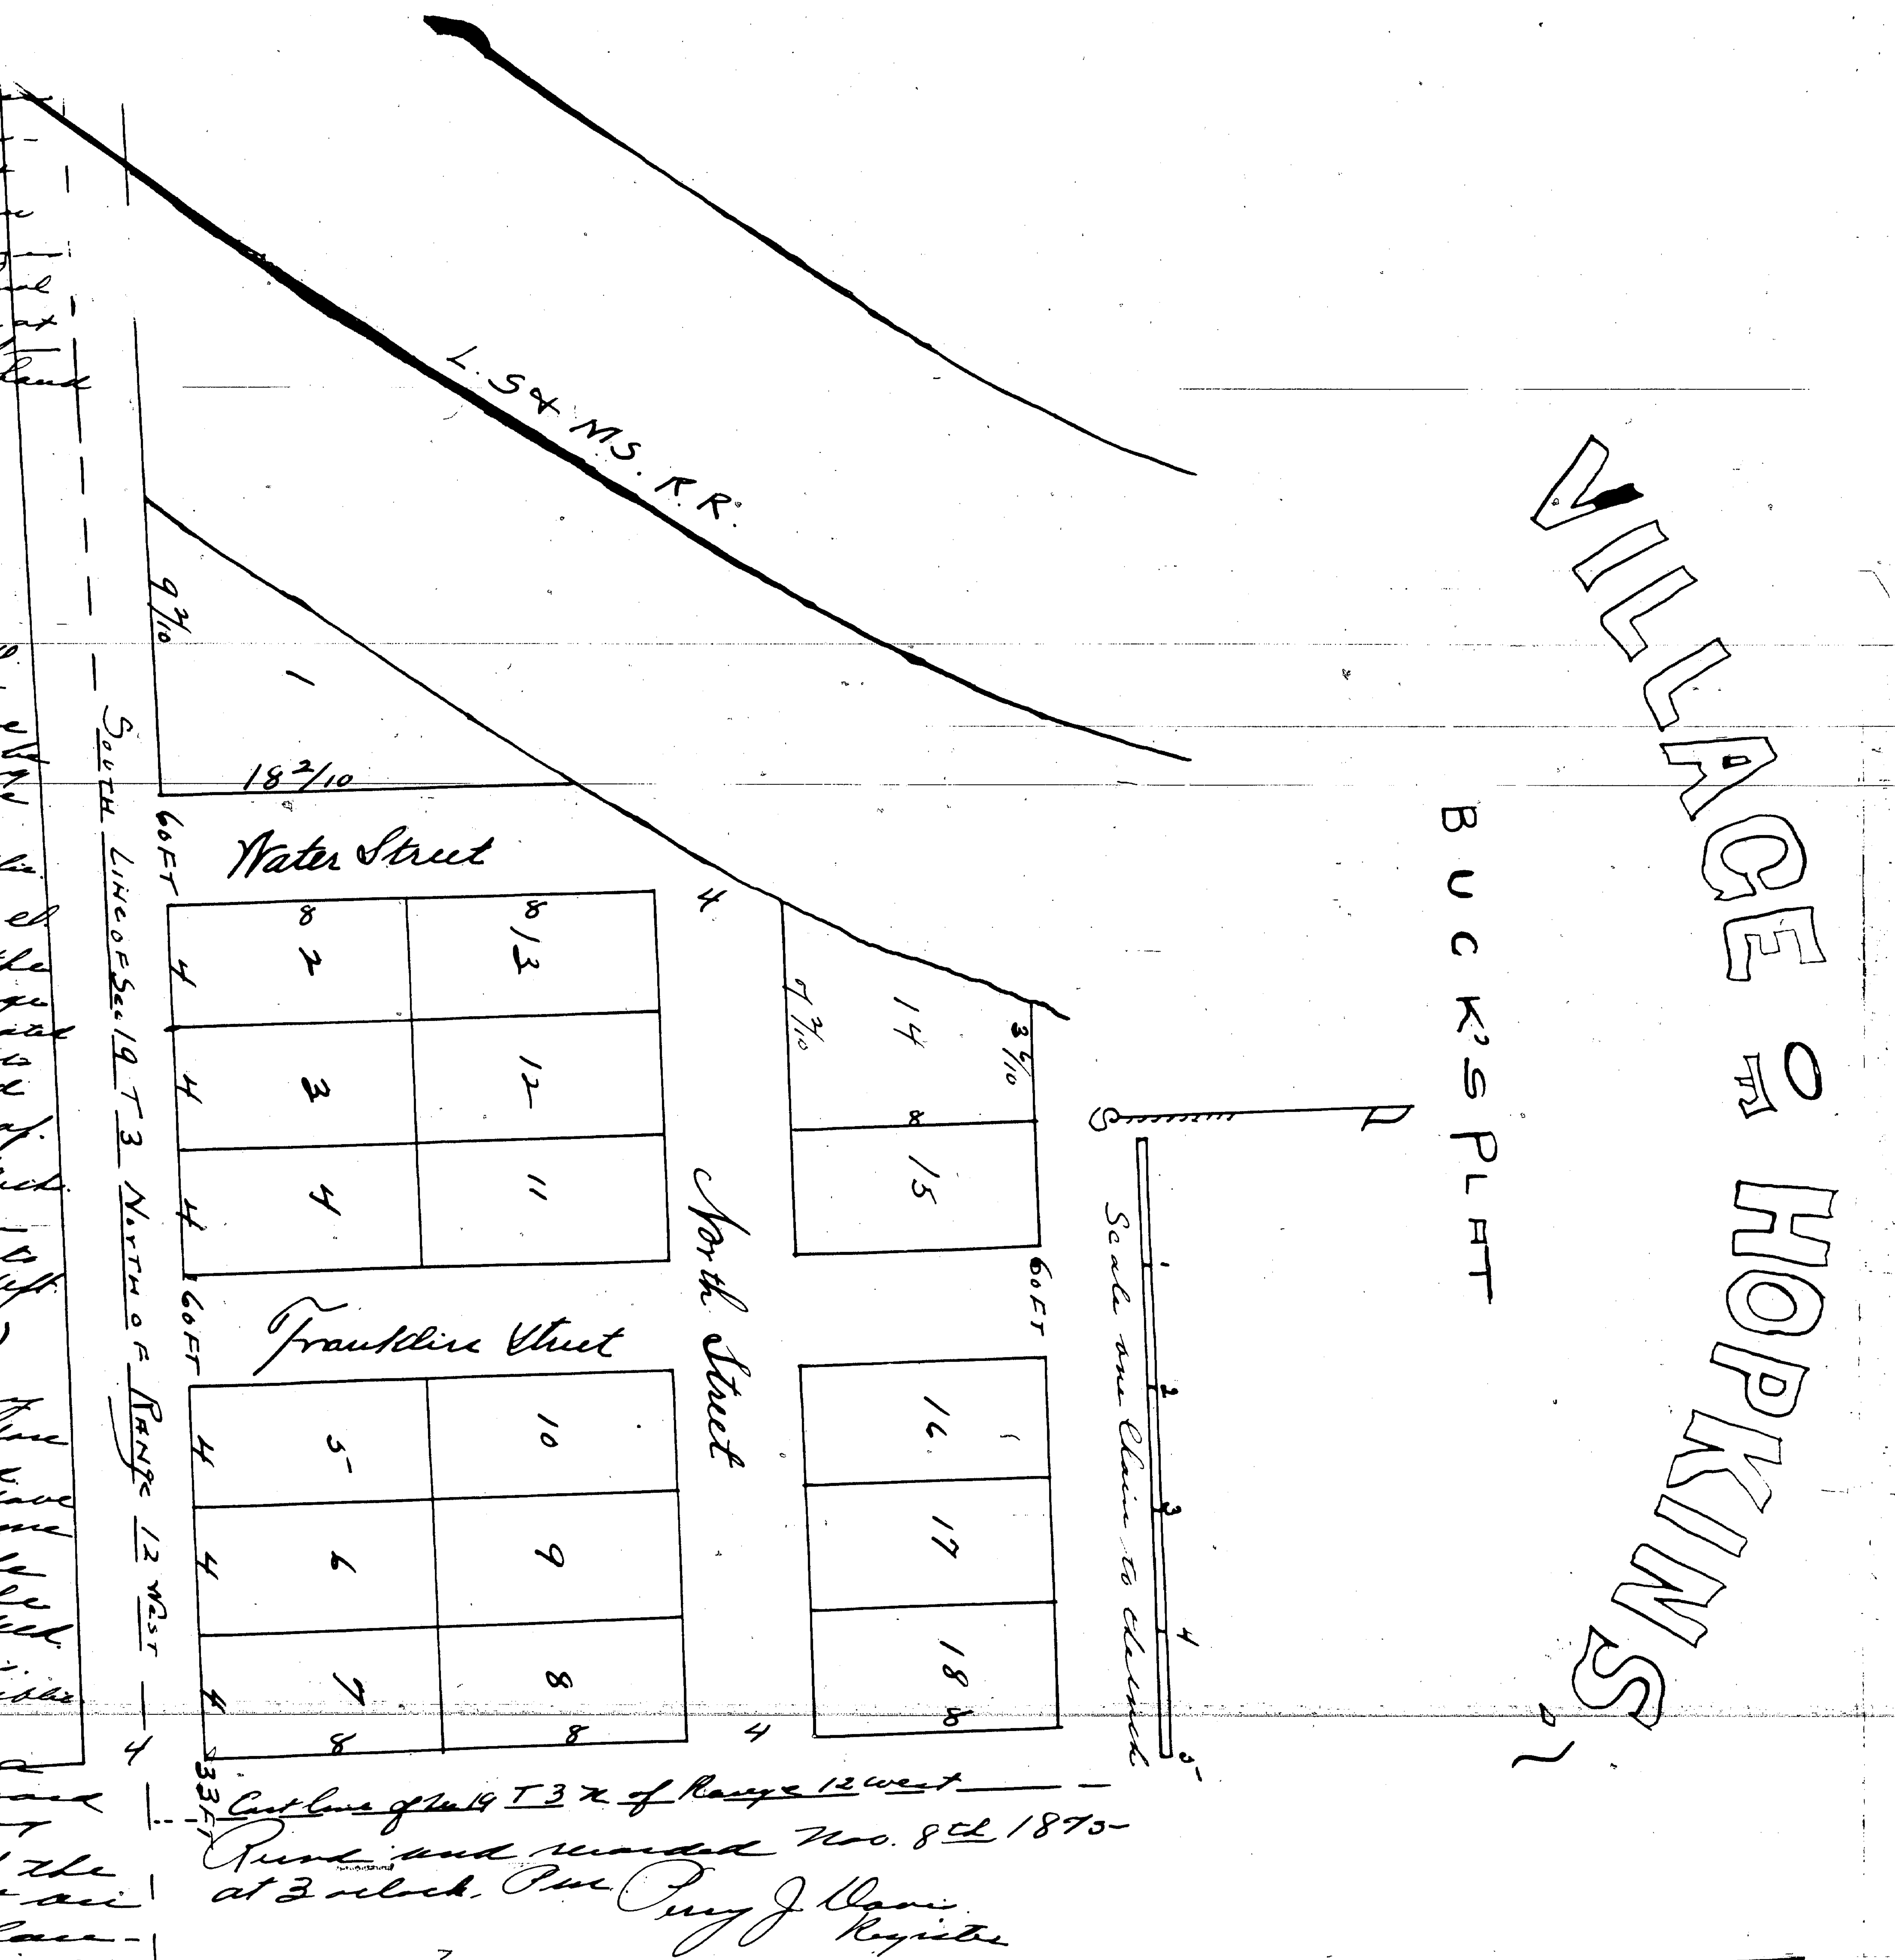

10478

ClibPDF - www.fastio.com