
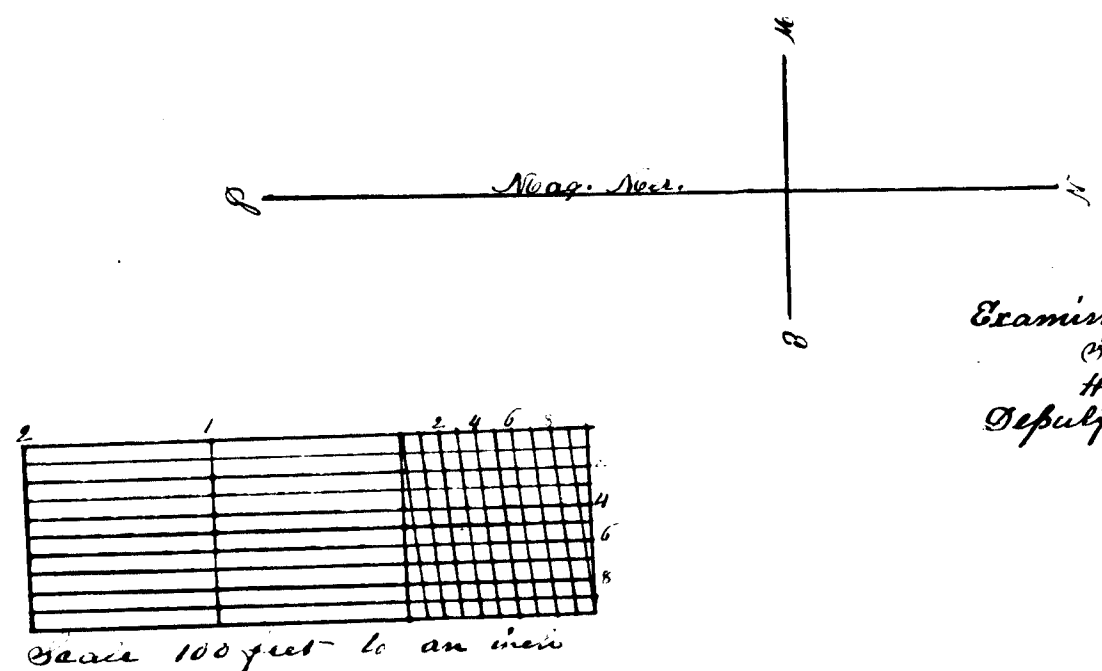


3806

RECORDED AND FILED
GENERAL'S OFFICE
October 24 1892
H. R. Pratt
Deputy Auditor General

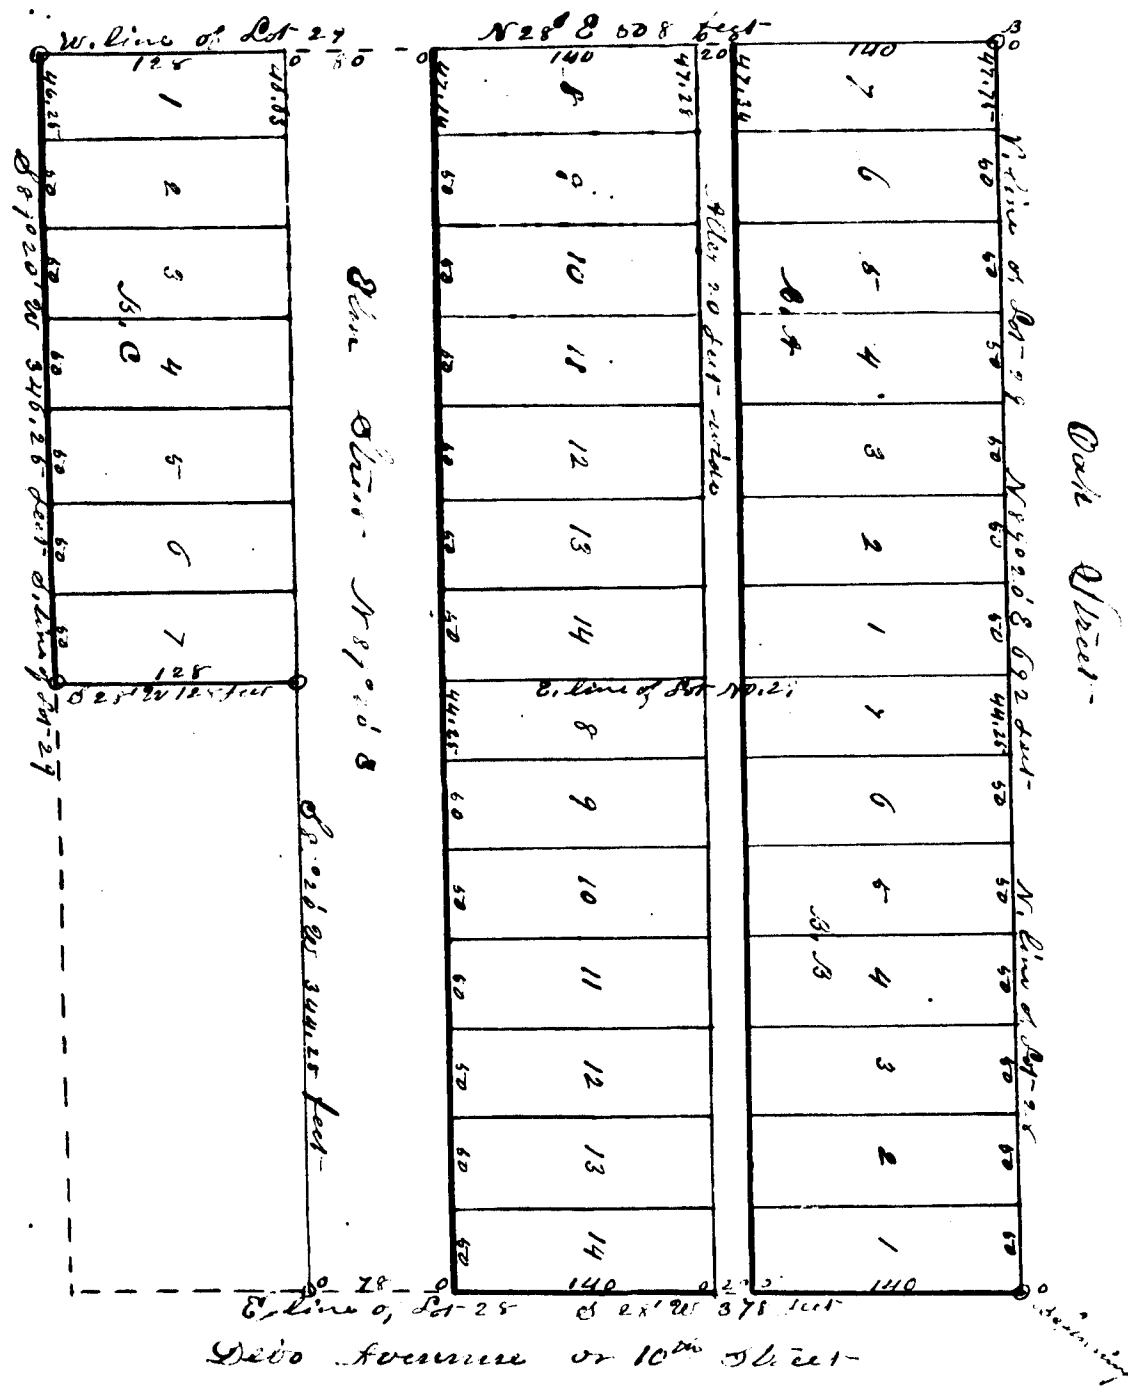

Know all men by these presents, that I John P. Debo as proprietor, has caused to be made the accompanying map or plat of 'Delos Club Division' of Lot 29 and part of Lot 28 of the subdivision of the Eureka Iron and Steel Works Subdivision on Section 29 in the Township of Deers, County of Wayne, Michigan known and described as follows to wit: Beginning at a stake standing at the intersection of the south line of Oak Street with the west line of Debo Avenue, thence along said west line south twenty eight minutes east three hundred and seventy eight feet to an oak stake three inches in diameter standing on said west line, thence south eight minutes degrees twenty minutes west three hundred and forty four feet and twenty five hundredths of a foot to a stake standing on the east line of Lot 29, thence south along said line twenty eight minutes west one hundred and twenty eight feet to a stake standing on the south line of Lot 29, thence along said south line south eight minutes degrees twenty minutes west three hundred and forty four feet and twenty five hundredths of a foot to an oak stake three inches in diameter standing on the west line of Lot 29, thence along said west line north twenty eight minutes east five hundred and eight feet to a stake standing on the south line of Oak Street, and north line of Lot 29, thence along said south line of Oak Street north eight minutes degrees twenty minutes east six hundred and ninety two feet to the place of beginning containing eight acres of land, and I do hereby dedicate to the public the streets and alleys shown thereon according to myself, my heirs and assigns the revision and reversion thereof whenever discontinued by law, witness our hands and seals this 1st day of September 1892

In presence of
A. Brown Jr.
Nathaniel Beggs

John P. Debo
Susan Debo
L.S. Proprietor
L.S.

State of Michigan ss. On this 1st day of September 1892 before me a Notary Public in and for the County of Wayne, personally appeared the above named John P. Debo and Susan Debo wife of the said John P. Debo to me known to be the persons described in and who executed the foregoing instrument and acknowledged the same to be their free act and deed.

Eliph. J. Goodell
Notary Public Wayne Co. Mich.

I hereby certify that the plat hereon delineated is a correct one and that monuments have been placed at all intersections of Streets or Streets and Alleys as shown thereon and at all angles in the boundaries of the land plat, at points marked O. the monuments are of wood two by two inches in diameter

E. J. Goodell
Surveyor

'Debo's Subdivision'
of Lot 29 and part of Lot 28 of the Eureka Iron and Steel Works Subdivision on Section 29 in the Township of Deers.

State of Michigan ss. We Elgin A. Heames Dep. Register of Deeds and E. J. Goodell Surveyor hereby certify that we have each carefully compared this copy with the original plat of 'Debo's Subdivision' of Lot 29 and part of Lot 28 of the Eureka Iron and Steel Works Subdivision on Section 29 in the Township of Deers, and that it is a correct copy thereof and of the whole of such original map or plat.

Elgin A. Heames Dep. Register of Deeds
E. J. Goodell Surveyor

State of Michigan ss. We Elgin A. Heames Dep. Register of Deeds and E. J. Goodell Surveyor hereby certify that we have each carefully compared the annexed copy with the plat of 'Debo's Subdivision' of Lot 29 and part of Lot 28 of the Eureka Iron and Steel Works Subdivision on Section 29 in the Township of Deers, now of record in the Office of said Register of Deeds and that it is a true transcript therefrom and of the whole of such record.

Elgin A. Heames Dep. Register of Deeds
E. J. Goodell Surveyor

This plat is now in
the Village of Glenwood




Sept 1901

REGISTER'S OFFICE ss.
County of Wayne, Mich.
Received for record, the 18th day
of October, A. D. 1892 at
3 o'clock P. M. and Re-
corded in Liber 17 of Plats
on Page 76
Elgin A. Heames
REGISTER.

1048

3806

AND FILED
GENERAL'S OFFICE
October 24 1892
H. P. Pratt
Deputy Auditor General

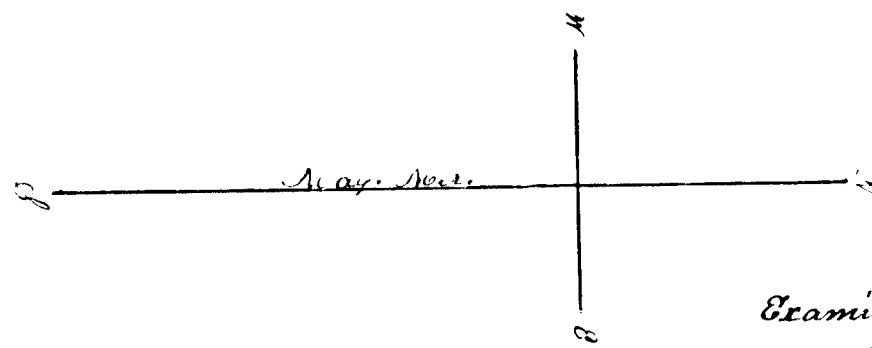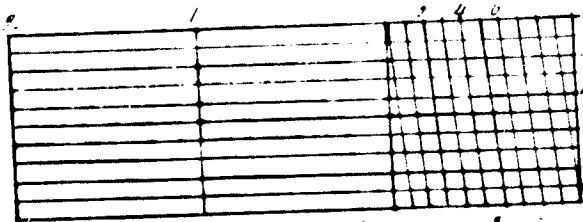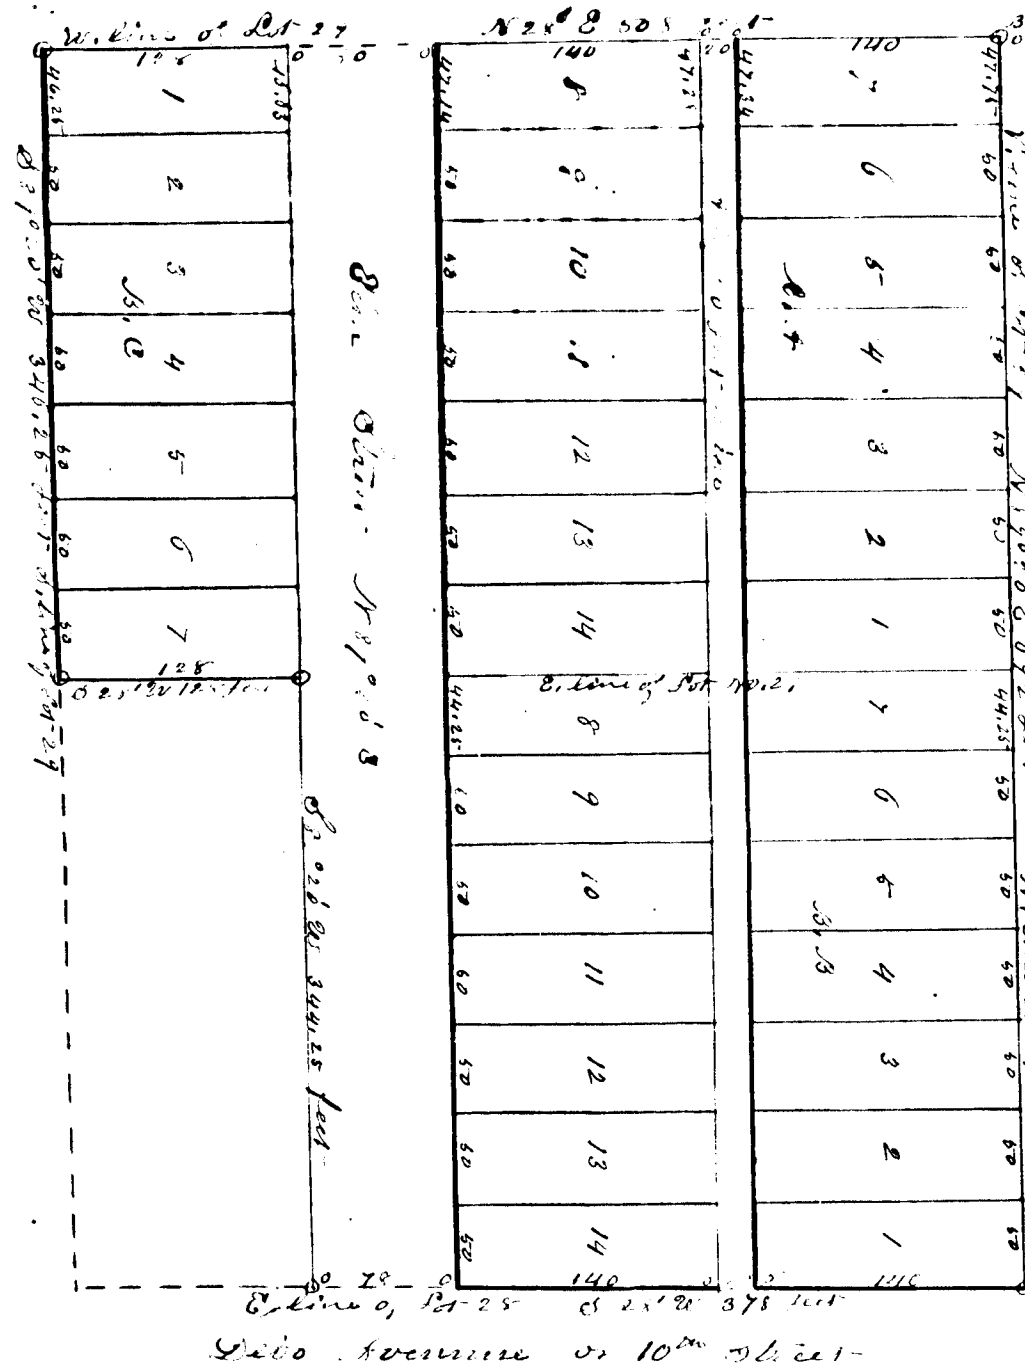

Know all men by these presents, that I John P. Delo as proprietor, has caused to be made the accompanying map of Dela's Subdivision of Lot No. 29 and part of Lot No. 28 of the subdivision of the Bucka Iron and Steel Works' Subdivision on Section 29 in the Township of George Wayne County Michigan known and described as follows: Beginning at a stake standing at the intersection of the South line of Oak Street with the west line of Dela Avenue, thence along said west line South twenty-eight minutes West three hundred and twenty-eight feet to an oak stake three inches in diameter standing on said west line, thence South and seventy-eight degrees twenty minutes West three hundred and forty-four feet and twenty-five hundredths of a foot to a stake standing on the east line of Lot No. 29, thence South along said line twenty-eight minutes West one hundred and twenty-eight feet to a stake standing on the South line of Lot No. 29, thence along said South line South eighty-nine degrees twenty minutes West three hundred and forty-six feet and twenty-five hundredths of a foot to an oak stake three inches in diameter standing on the west line of Lot No. 29, thence along said west line South twenty-eight minutes East five hundred and eighty-eight feet to a stake standing on the South line of Oak Street, and north line of Lot No. 29, thence along said South line of Oak Street North eighty-nine degrees twenty minutes East six hundred and ninety-two feet to the place of Beginning, containing 7.376 acres of land, And I do hereby dedicate to the perpetual use of the public the Streets and Alleys shown thereon, reserving to myself, my heirs and assigns, the reversion and reversion thereof whenever discontinued by law, Witness our hands and Seals this 1st day of September 1892

In presence of
H. Brown Jr.
Witnesses

John P. Delo
Susan Delo

L. S. Proprietor
L. S.

State of Michigan } ss. On this 1st day of September 1892 before me a Notary Public in and for the County of Wayne, personally appeared the above named John P. Delo and Susan Delo wife of the said John P. Delo to me known to be the persons described in and who executed the foregoing instrument and acknowledged the same to be their free act and deed.

Elijah J. Goodell
Notary Public Wayne Co. Mich.

I hereby certify that the plat herein delineated is a correct one and that monuments have been placed at all intersections of Streets or Streets and Alleys as shown thereon, and at all angles in the boundaries of the land shown, at points marked O, the monuments are of wood two by two inches in diameter

E. J. Goodell
Surveyor

'Dela's Subdivision'
of Lots No. 29 and part of Lot No. 28 of the Bucka Iron and Steel Works' Subdivision on Section 29 in the Township of George.

State of Michigan } ss. We Elgin A. Hames, Dep. Register of Deeds and E. J. Goodell, Surveyor hereby certify that we have each carefully compared this copy with the original plat of Dela's Subdivision of Lot No. 29 and part of Lot No. 28 of the Bucka Iron and Steel Works' Subdivision on Section 29 in the Township of George, and that it is an exact copy thereof and of the whole of such original map or plat.

Elgin A. Hames Dep. Register of Deeds
E. J. Goodell Surveyor

State of Michigan } ss. We Elgin A. Hames, Dep. Register of Deeds and E. J. Goodell, Surveyor hereby certify that we have each carefully compared the annexed copy with the plat of Dela's Subdivision of Lot No. 29 and part of Lot No. 28 of the Bucka Iron and Steel Works' Subdivision on Section 29 in the Township of George, now of record in the Office of said Register of Deeds and that it is a true transcript therefrom and of the whole of such record.

Elgin A. Hames Dep. Register of Deeds
E. J. Goodell Surveyor

This plat is now in
the village of Glenwood

Sept 1901

REGISTER'S OFFICE
County of Wayne
Michigan
October 18 1892
300
Recorded in Book 17
Page 76
Elgin A. Hames
Dep. Register

1048