PLAT OF THE TOWN OF OTSEGO MICHIGAN

10481

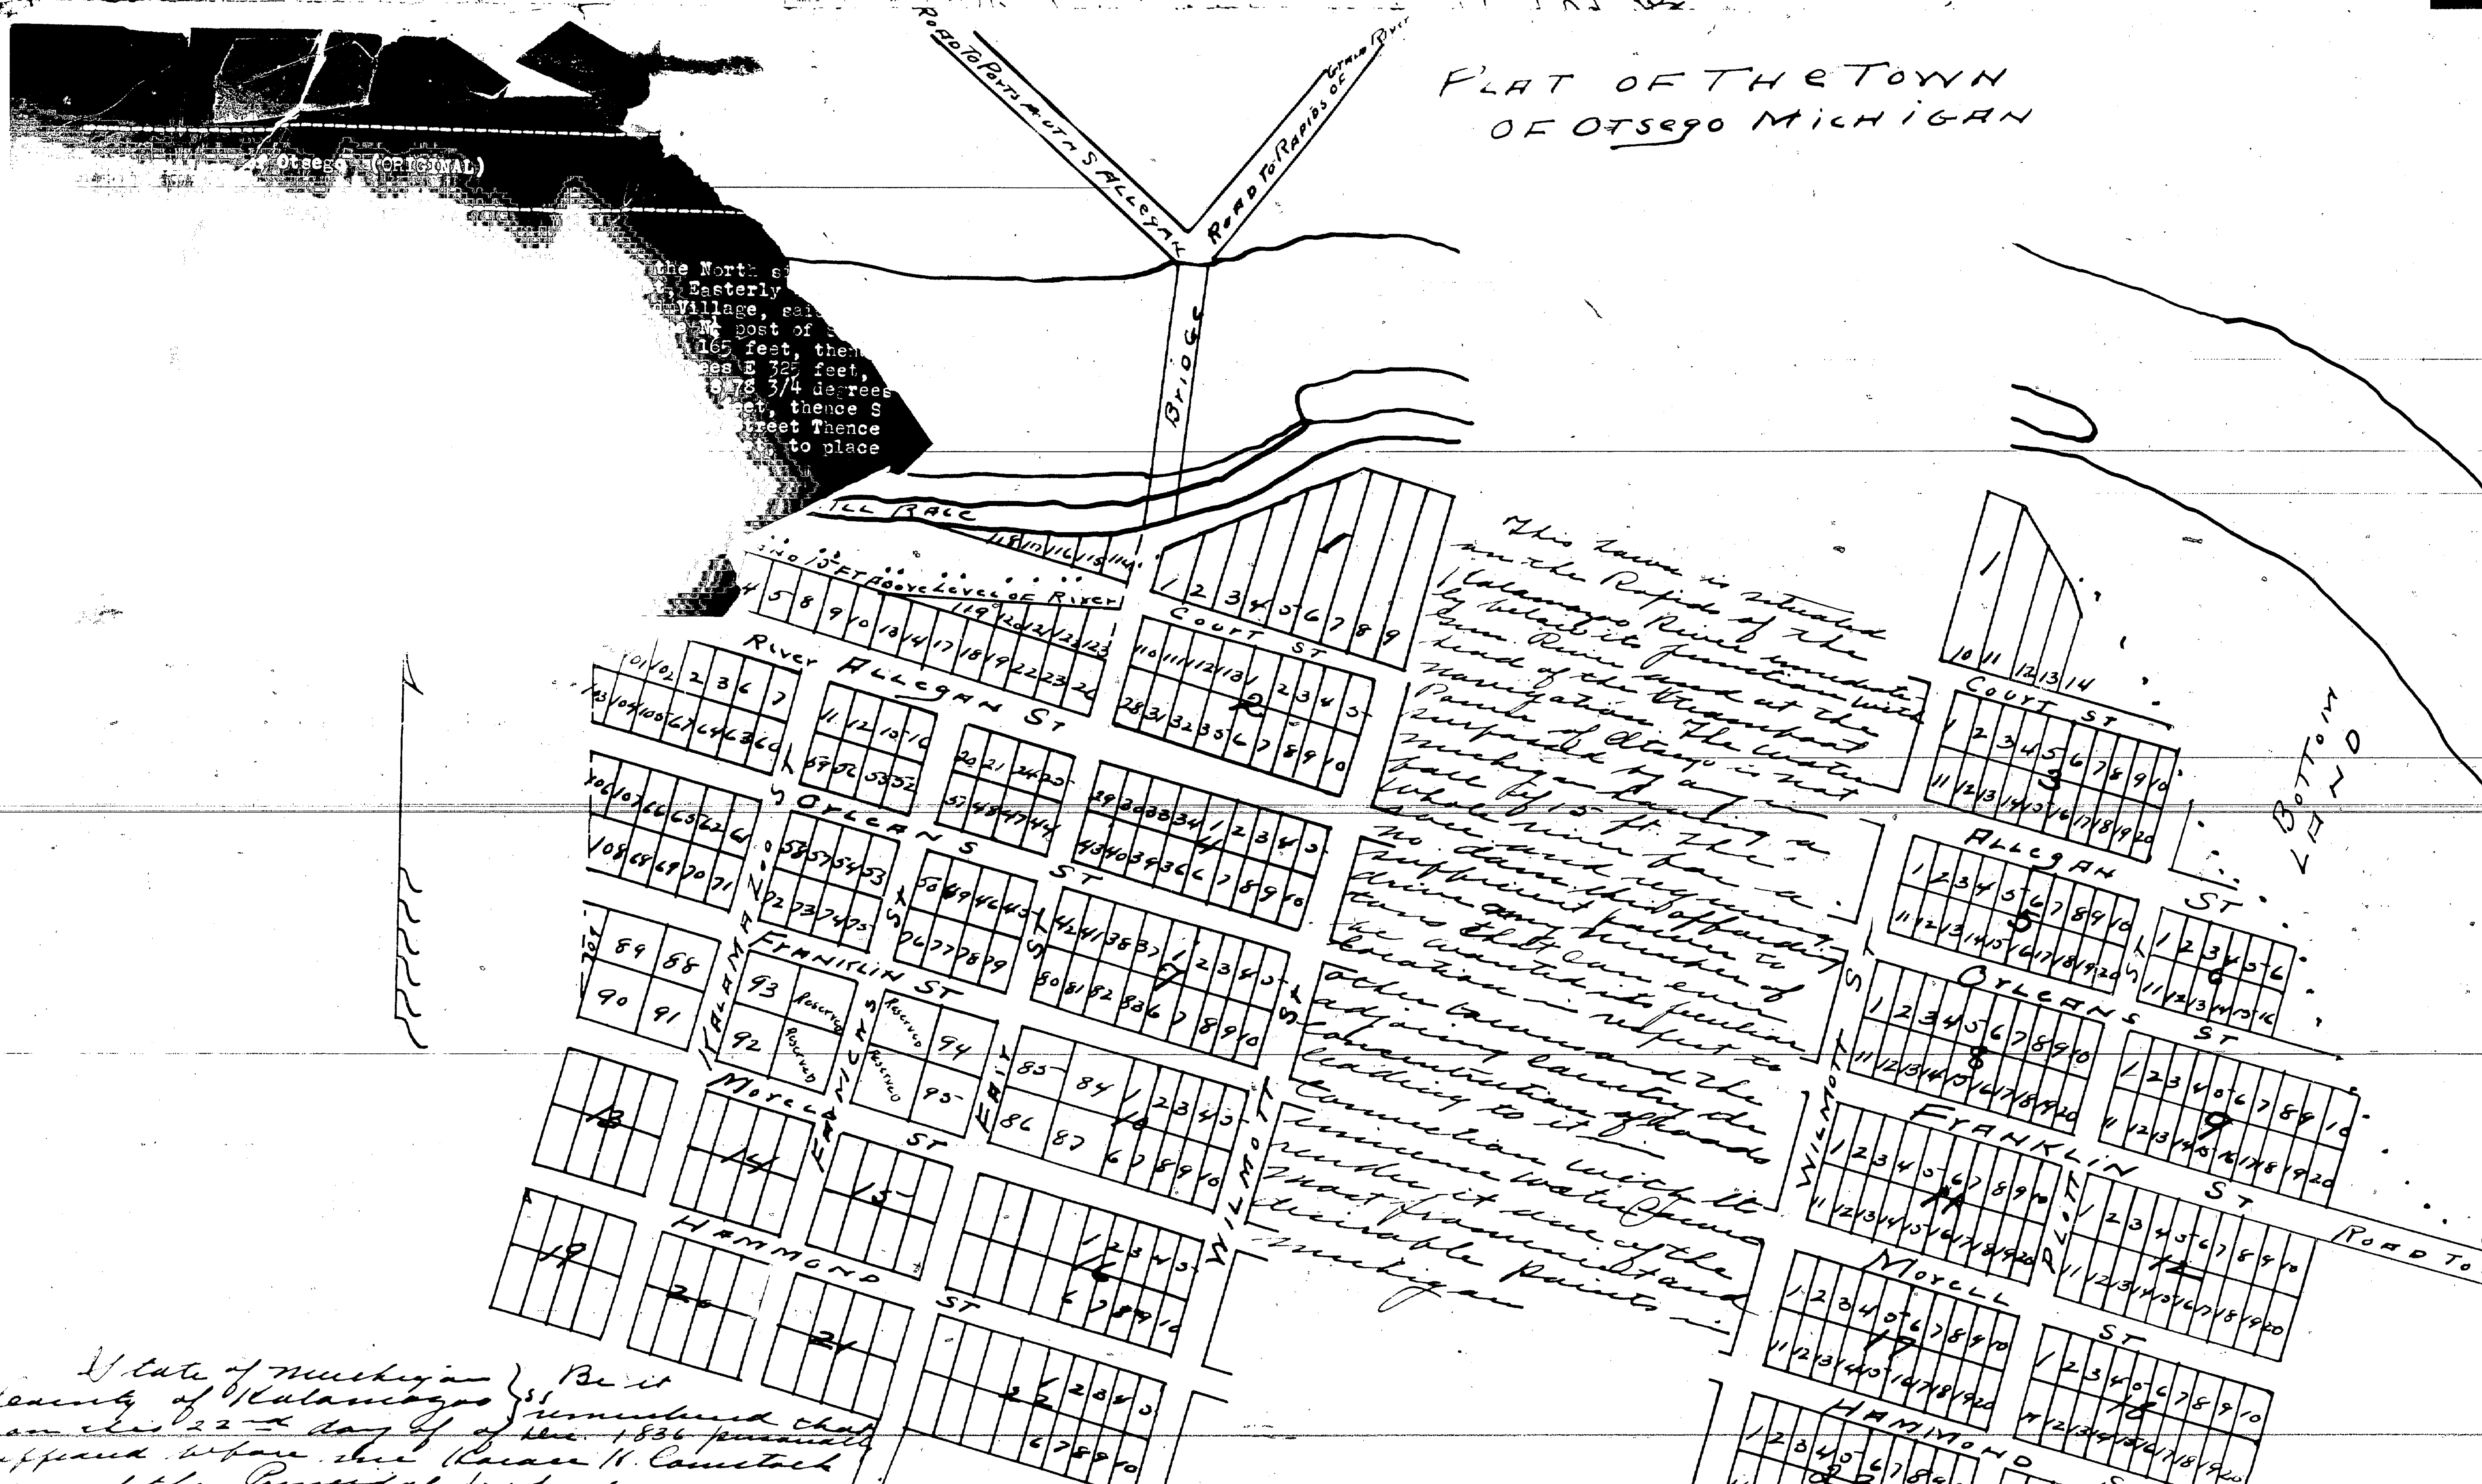

This town is situated on the Rapids of the Kalamazoo River immediately below its junction with Gun River and at the head of the steamboat navigation. The water privilege of Otsego is not surpassed by any in Michigan having a whole fall of 15 ft. The river has a [illegible] no dam required [illegible] sufficient to afford [illegible] drive any number of works that can ever be erected. Its peculiar location in respect to other towns and the adjoining country, the construction of roads leading to it [illegible] connection with it renders it one of the most prominent and desirable points in Michigan

State of Michigan } ss Be it
County of Kalamazoo } remembered that
on this 22nd day of Dec. 1836 personally
appeared before me Horace H. Comstock
one of the principal proprietors of the
Town or Village of Otsego County
of Allegan & State of Michigan
and acknowledged in pursuance
of the statute in such case made
and provided. That the within
was a true and correct Plat
of the said Village and that
he intended to record the
same.

Isaac Vickery
Justice Peace

Received for record Dec. 24
A.D. 1836 at 7 o'clock P.M.
and Examined.

This town is laid upon sec. 23 — town 1 North Range 12 West in the County of Allegan. Allegan St. is 7 rods wide. Wilmot St. is 6 rods wide. All other streets are 5. All the lots south of Court St. and East of the letter A are four rods wide by ten deep except 4, 5, & 6. All west of the letter A are 5 rods wide by 8 and 10 deep, except 16 lots which are 10 rods square. They number from 84 to 96 in order. The lots of Block No 1 are 5 rods wide by 16 rods and upward.

Scale 20 rods to one inch.

H. H. Comstock
one of the Proprietors.

I hereby certify that this Plat is a correct copy of the Plat now on record in the Register of Deeds office, being made under the supervision of the Auditor General by tracing the Plat on record and affixing thereto a carefully compared copy of the certificate. Dated this 28th day of April 1911

Roy C. Warner
Clerk, Aud Gen'l Dept

PLAT OF THE TOWN OF OTSEGO MICHIGAN

10481

VACATION

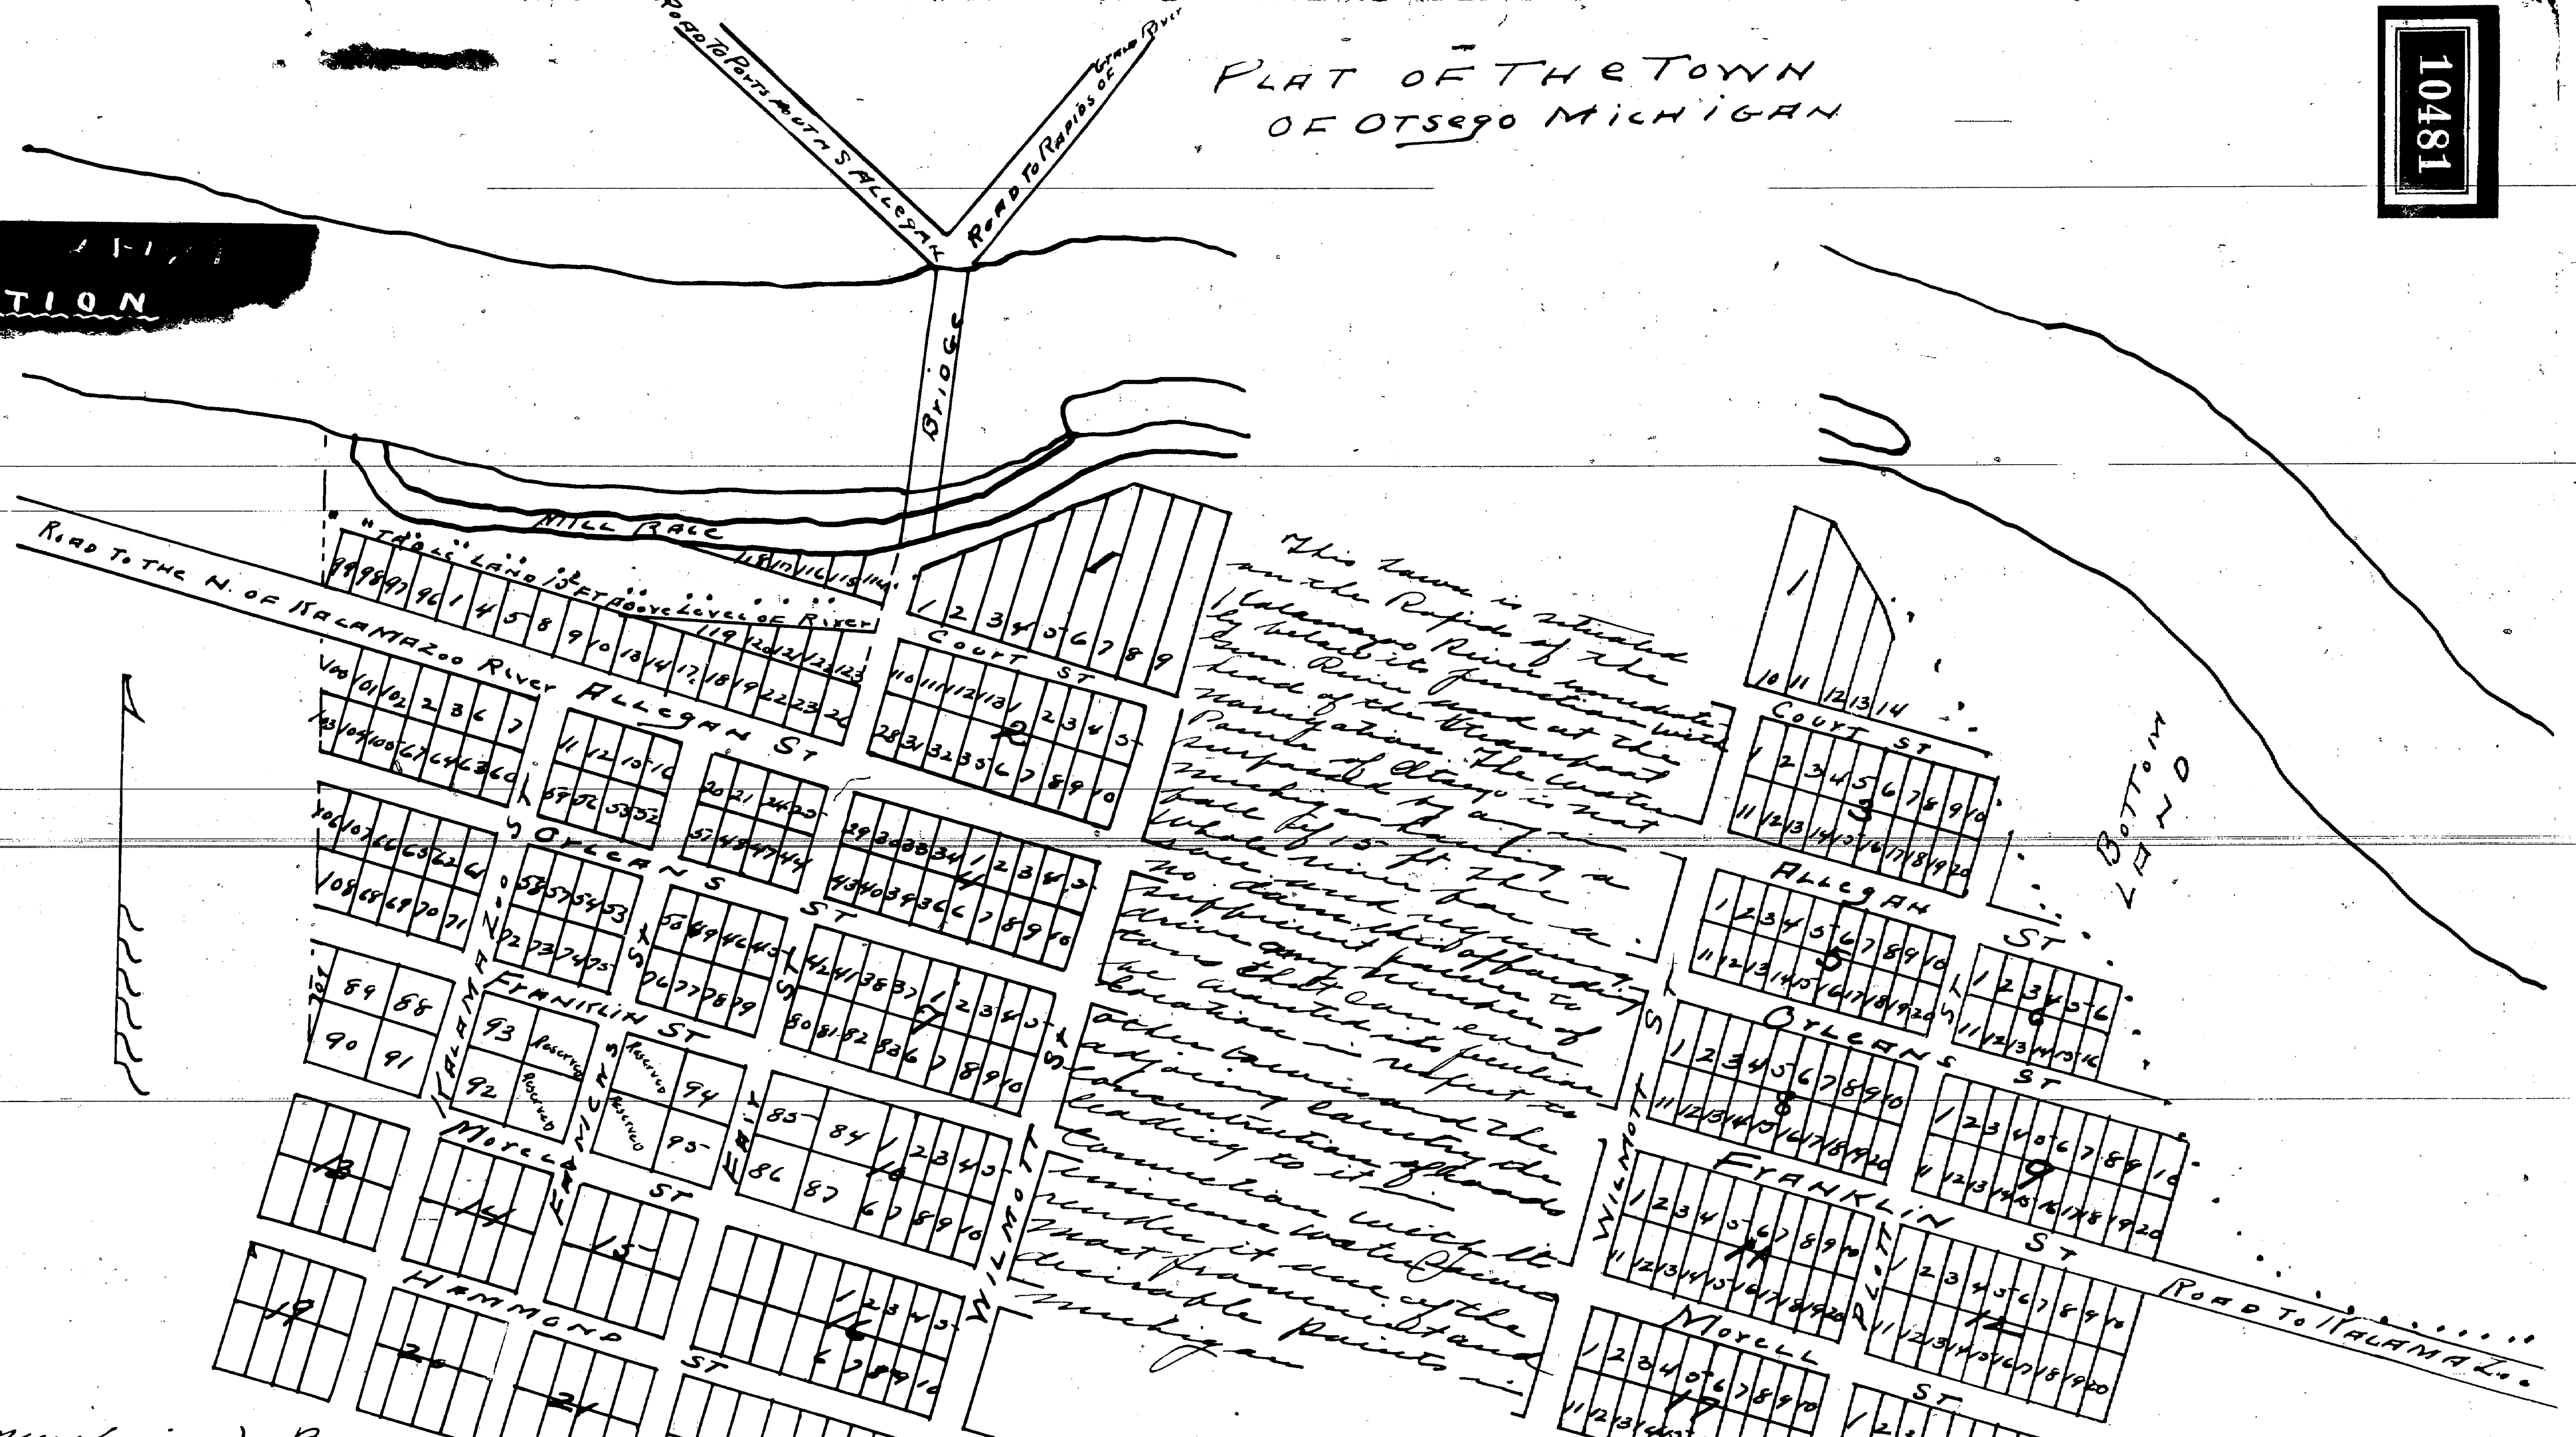

This town is situated on the Rapids of the Kalamazoo River immediately below its junction with Gun River and at the head of the steamboat navigation. The water power of Otsego is not surpassed by any in Michigan having a fall of 15 ft. The same river has a no dam required. sufficient to afford drive any machinery. The Plat and site is the situation superior location in respect to other towns and the adjoining country the construction of roads leading to it — connection with the immense water power render it one of the most prominent and desirable points in Michigan

State of Michigan }
County of Kalamazoo } ss

Be it remembered that on this 22nd day of Dec. 1836 personally appeared before me Horace H. Comstock one of the Principal proprietors of the Town or Village of Otsego County of Allegan & State of Michigan and acknowledged in pursuance of the statute in such case made and provided. That the within was a true and correct Plat of the said Village and that he intended to record the same.

Isaac Vickery
Justice Peace.

Received for record Dec. 24 A.D. 1836 at 7 oclock P.M. and Examined.

This survey is laid upon sec. 23 — town 1 North Range 12 West in the County of Allegan. Allegan St. is 7 rods wide Wilmot St is 6 rods wide all other streets are 5. All the lots South of Court St. and East of the letter A are four rods wide by ten deep except 4, 5, & 6. All west of the letter A are 5 rods wide by 8 and 10 deep except 16 lots which are 10 rods square. They number from 84 to 96 in order. The lots of Block No 1 are 5 rods wide by 10 rods and upward.

Scale 20 rods to one inch.

H. H. Comstock
one of the Proprietors.

I hereby certify that this Plat is a correct copy of the Plat now on record in the Register of Deeds office, being made under the supervision of the Auditor General by tracing the Plat on record and affixing thereto a carefully compared copy of the certificate. Dated this 28th day of April 1911

Roy C. Warner
Clerk, Aud Gen Dept.

Allegan County Vacations

PLAT - VILLAGE OF DORR (ORIGINAL)

Vacating Hemlock Street Circuit Court January 22 , 1874
Liber 63- Pages 19 & 20

Vol. 136- Page 10434✓

PLAT-Village of DORR- Newmans Plat

Liber 101- Page 133

PLAT VILLAGE OF DORR (Original)

Part Vacated.)
Circuit Judge)
Nov 4- 1886)
Liber 101-Page 134)

ORDERED: That Lots 1 to 17 inclusive, 39,40,41 and E ½ of 22 and 23, Also Two large unnumbered Lots lying and being adjoining the East S.L.& M S R.R. Track and North of line of Walnut Street; That part of Pine St; between Main and Walnut Street, also that part of Pine Street, North of N W Corner of Lot 12 and N E Corner of Lot 25; That part of Cedar Street, North of a line running East from N E Corners of Lot 31, also that part of Newman Street, lying North of Walnut Street,

Vol-136- Page 10434✓

PLAT- BROOKWOOD'S BEACH

Circuit Court
June 7, 1912

Entire Plat vacated
vol-192- Page 15319✓

PLAT- Village of Otsego (ORIGINAL)

Circuit Court
May 22-1913

ORDERED: That com. at a point on the North side of Court Street, in said Village, 33 feet, Easterly of the S.E.Corner of Lot 12, Block 1 of said Village, said point being 1395 feet, S and 198 feet W of the N¼ Post of Section 23, T 1 N R 12 W; Thence N 14 degrees E. 165 feet, thence, N 76 degrees W 198 feet, Thence N 14 degrees E 325 feet, thence S 81½ degrees E 199.2 feet, thence S 78 3/4 degrees E 33 .02 feet, thence S, 64½ degrees, E 107 feet, thence S 14 degrees W 490 feet to the N side of Court Street Thence N 76 degrees W along the N side of of Court Street,to place of beginning.

Curts & Taylor
Plat Examiners

Vol- 136- Page-10481✓

ClibPDF - www.fastio.com