
10482

JAMES B. STREETER'S ADDITION TO ALLEGAN VILLAGE

Being NE¼ of SE¼ of Section 29

SCALE 4 CHS TO AN INCH

Surveyed F. J. Littlejohn 1855

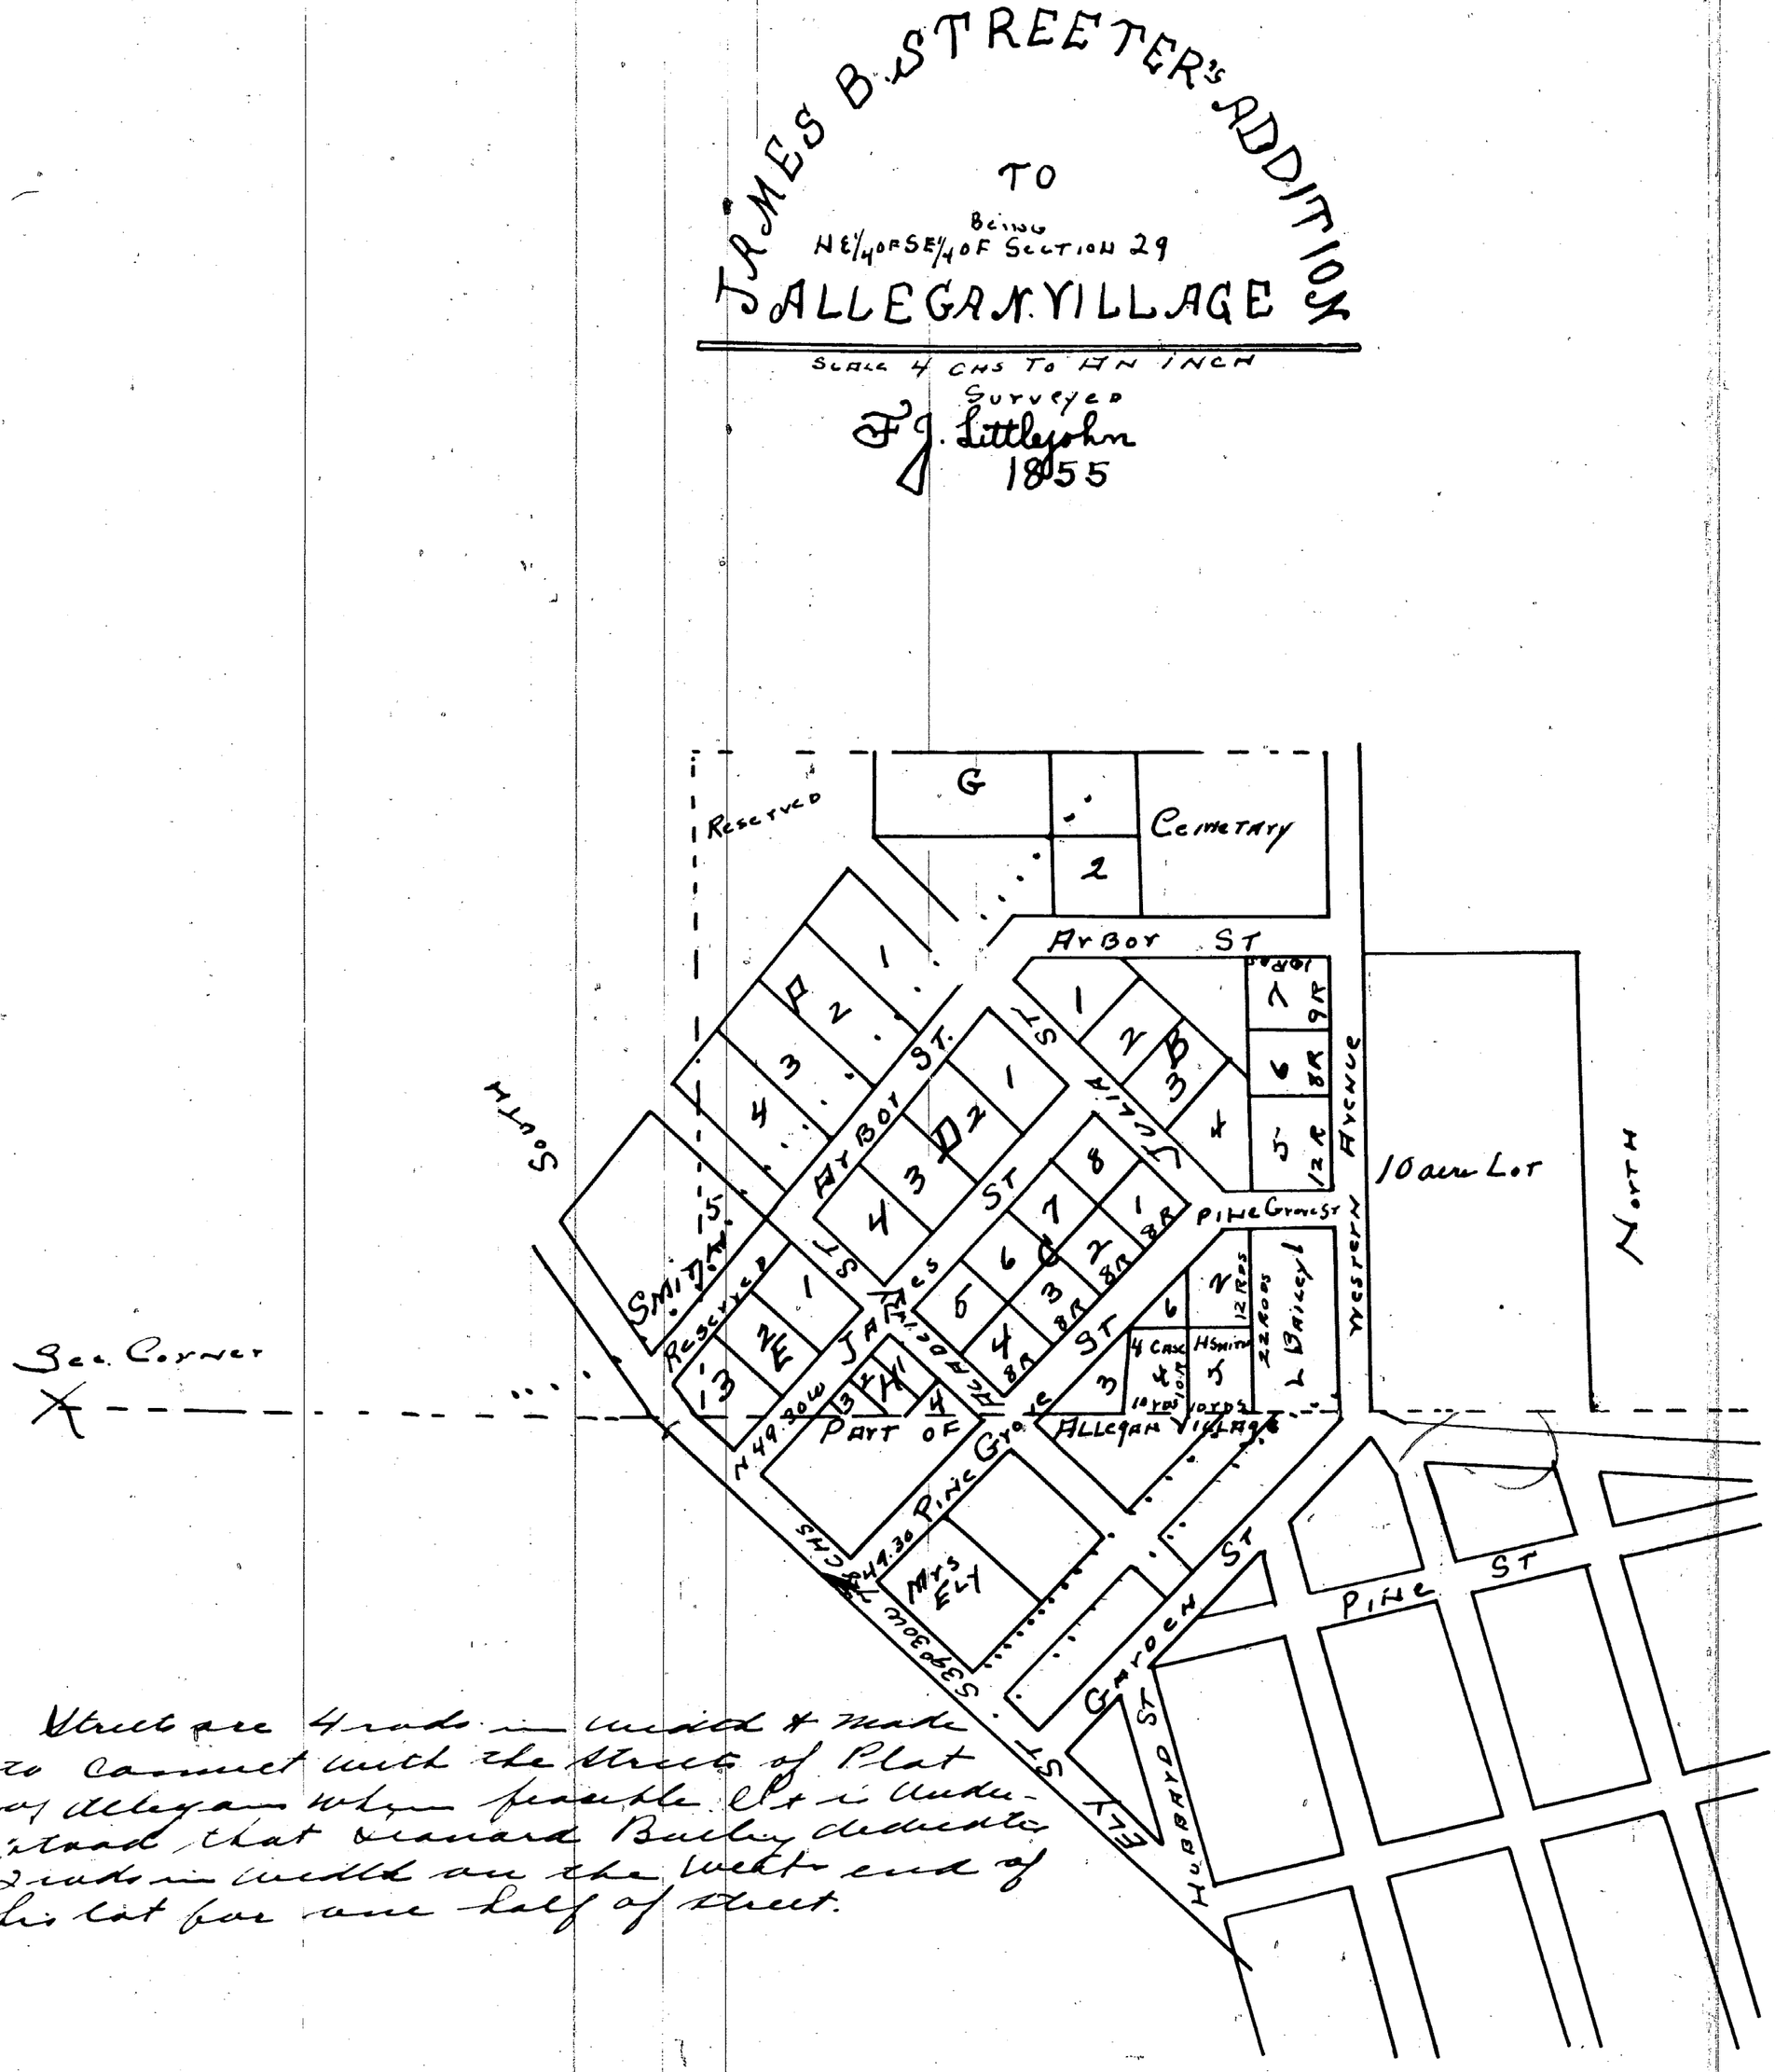

Streets are laid out in platted & made to connect with the Streets of Plat of Allegan when possible. It is understood that Leonard Bailey dedicates 2 rods in width on the West end of his lot for one half of Street.

State of Michigan } ss
County of Allegan }

On this 15th day of June A.D. 1856 before me came James B. Streeter the proprietor of said addition known to me to be the person who made the same and in Pursuance of the Statute acknowledged that the within was a true Plat of "Streeters Addition" to Allegan Village & that he intended to record the same.

James B. Porter Notary Public

Recorded June 15th 1856 J.B. Porter Register

I hereby Certify that this Plat is a correct copy of the Plat now on record in the Register of Deeds office, being made under the supervision of the Auditor General by tracing the Plat on record and affixing thereto & Certifying Compared. Copy of the Certificate

Dated this 29th day of April. 19--

Roy C Warner
Clerk, Aud. Gen. Dept.