


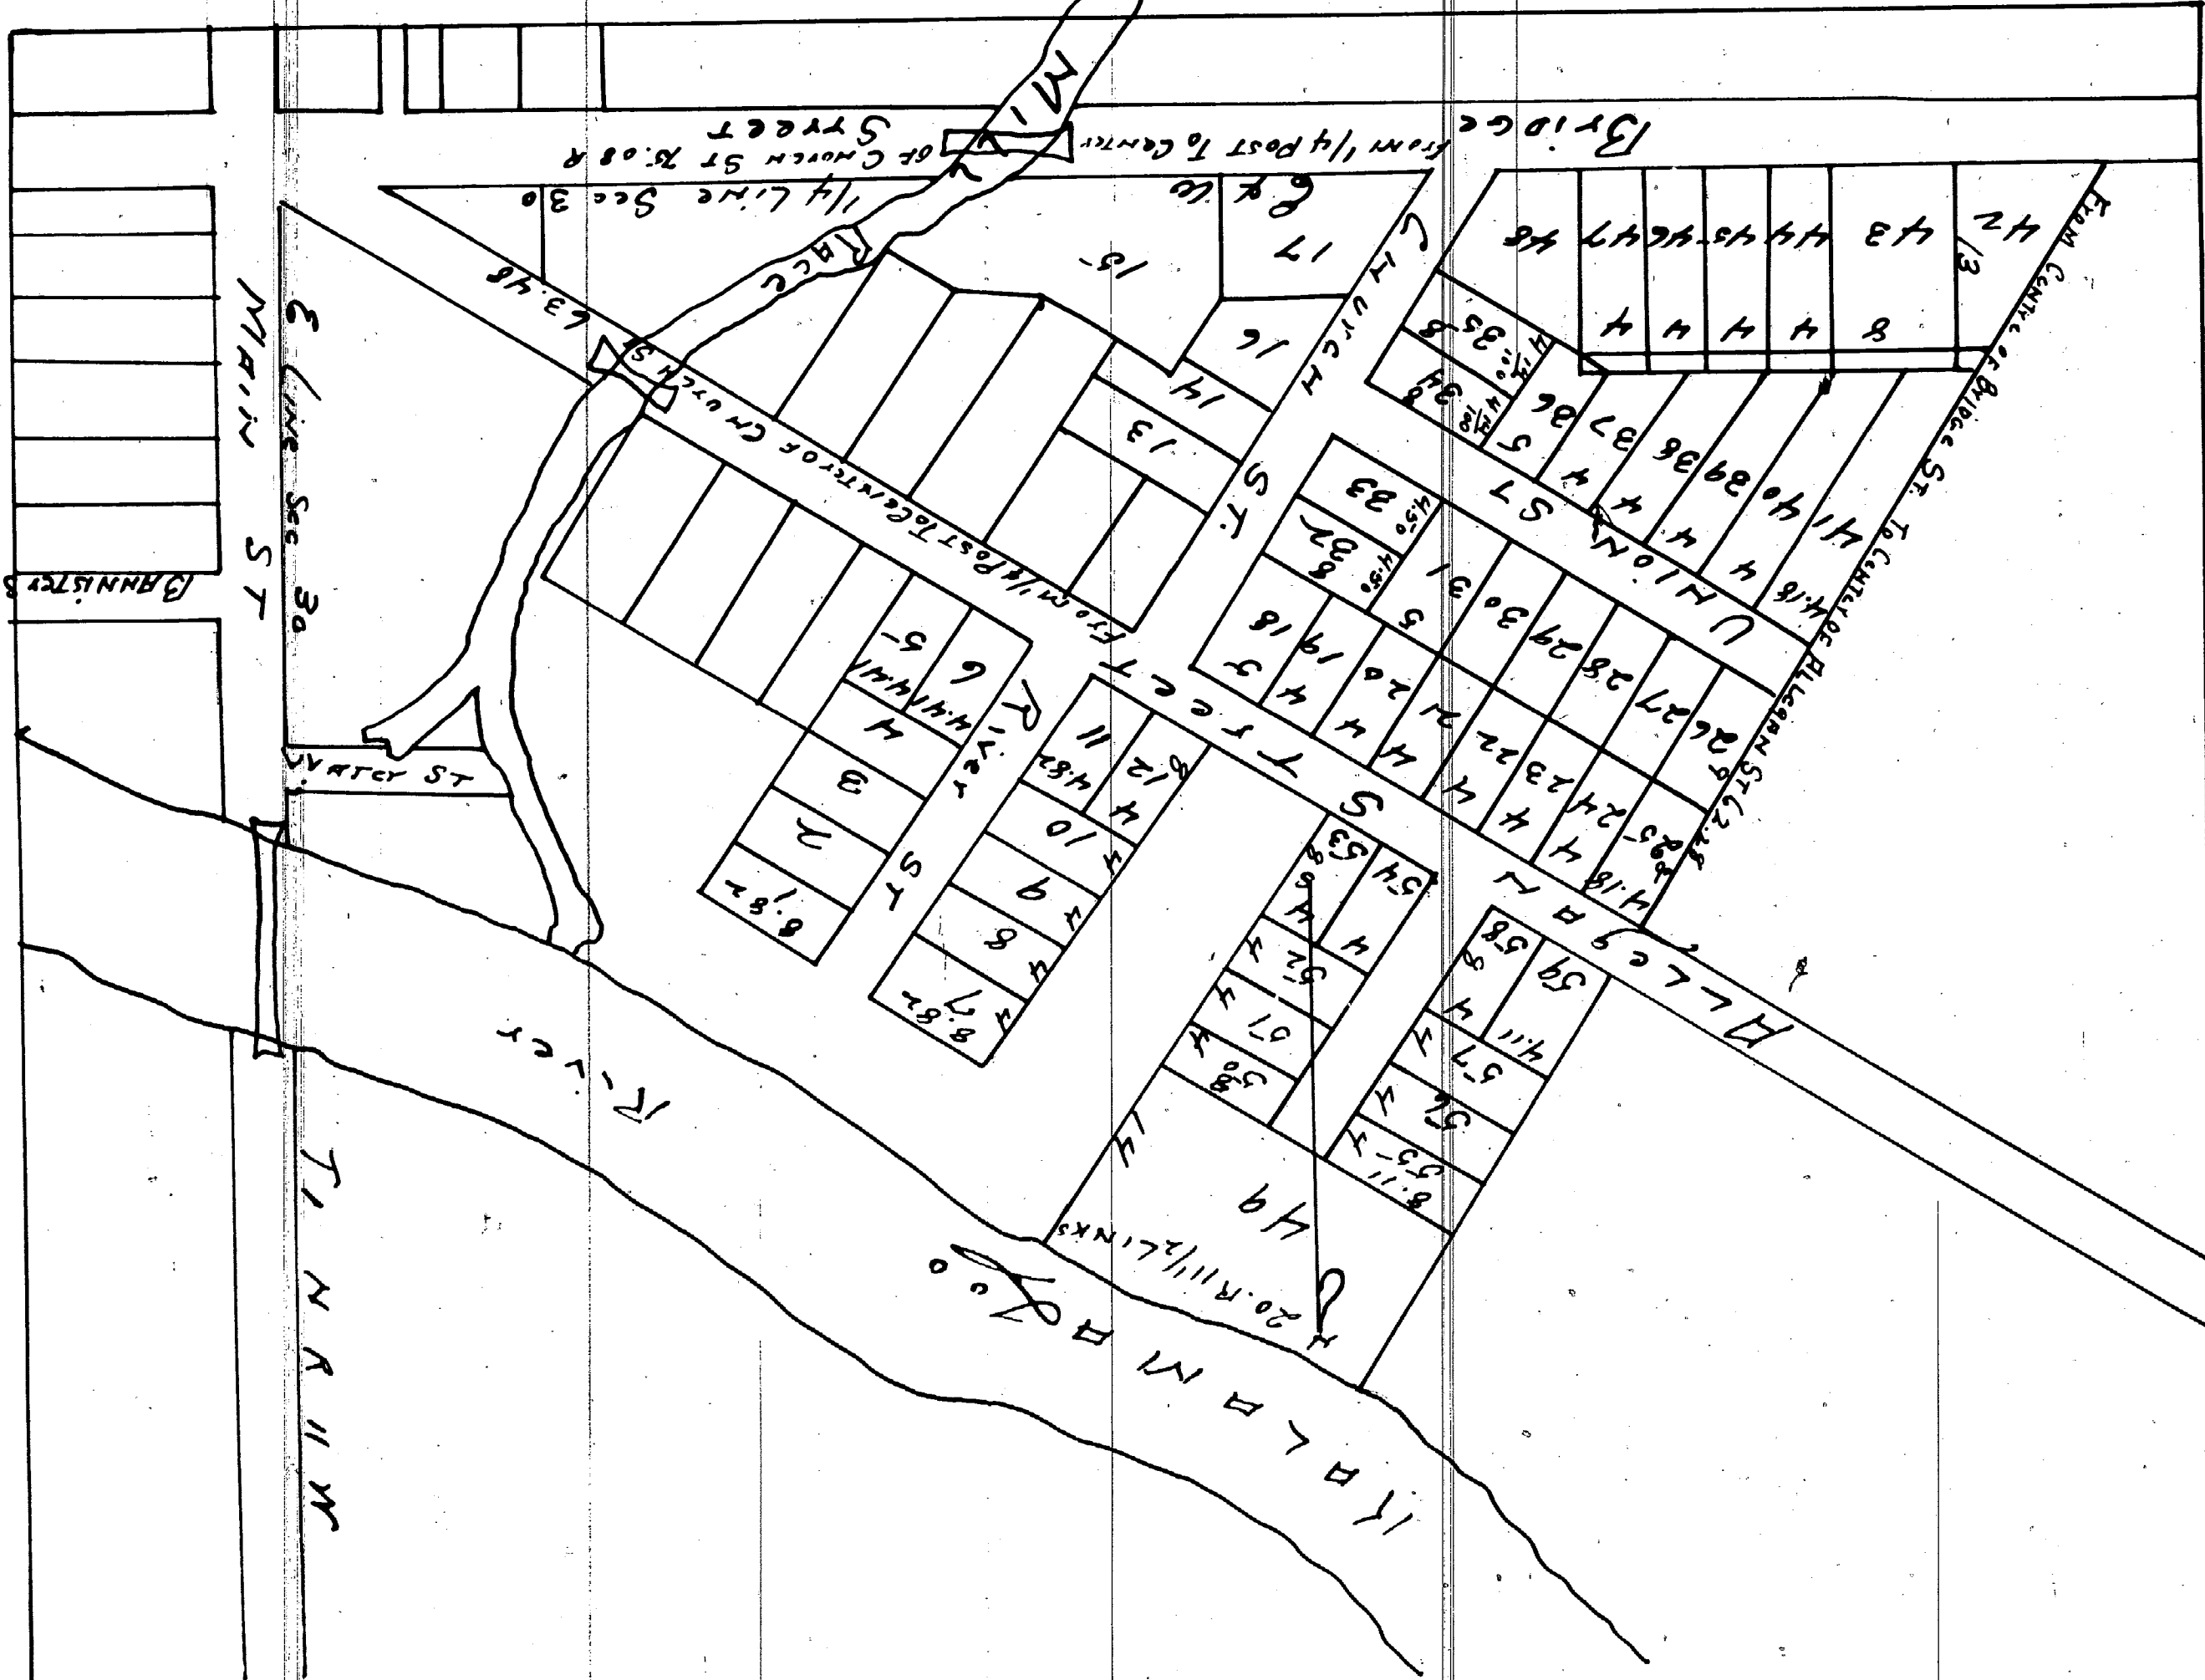

WHITNEY'S POSITION TO THE VILLAGE OF FOUNTAINHILL ON 11/15/1915

The first of the two is not a true mountain, as there are
 no peaks or a part of Whiting, and to the village of
 Placerville 7 miles - not above the base of the ridge - which
 the No. 4950 mountain is the summit as a part of Whiting, and to the village of
 Placerville 7 miles - not above the base of the ridge - which
 the Chichuk Mountain is
 The second of the two is not a true mountain, as there are
 no peaks or a part of Whiting, and to the village of
 Placerville 7 miles - not above the base of the ridge - which
 the No. 4950 mountain is the summit as a part of Whiting, and to the village of
 Placerville 7 miles - not above the base of the ridge - which
 the Chichuk Mountain is

that of writing. On the 13th day of January A.D. 1866, before me a
 Notary Public, personally known to me to be the person who
 all above named had executed, known to me to be the person who
 signed the foregoing instrument and acknowledged it to be his act
 to be his free act and deed that A.D. Blackman Notary Public for the County
 of One Writing names of the same occurred in the above running
 and registered in the real books at the place set apart and appointed
 and by this power do set apart and appropriate and lay out and
 establish village purposes. Their village to be known as "Whiting"
 Addition to the Village of Channahue due to be in one report in
 registered in said map. One Writing (s)
 signed in presence of Notary Public Clark & Pugh

Office of Notary - } On the 3rd day of July A.D. 1866 before me a Notary Public
 County of Albany - } in & for said County of Albany during the before named
 Anne Whiting husband to me to be the General Agent for the same to be his
 instrument and acknowledgment the same to be his
 Power for same. July 3rd 1866 at South East Reg.
 Notary Public Reg.

I trust every one that the Plat is a correct copy of the Plat now on
 record in the Register of that office, being made under the
 supervision of the Auditor General by using the Plat on record
 and affixing there a certified duplicate copy of the Declaration
 and Certificate.

Witness the 28th day of the 19th.

J. E. Warren
 Secy to the Auditor General

City of Plainwell
PLAINWELL - MICHIGAN

Allegan
10/18/83

Ordinance No. 149
An Ordinance for the vacating
of Mill Street in the City of
Plainwell.

The City of Plainwell Ordinance:

Section 1. Whereas Petition
was duly filed by the Hamilton
Paper Company requesting the
vacation of Mill Street located in
Whitney's Addition in the City of
Plainwell lying between Lot One
for Eleven inclusive of said Addition
and said city company owns all
said lots, and

Whereas, this City Council ordi-
nances have been on file to
be held at the council meeting on
November 18, 1963 for which no-
tice had been duly published for
four consecutive weeks the pur-
pose of hearing and considering
all objections, if any, to the vac-
ating of Mill Street, and

Whereas no one appeared for
said hearing and this City Council
has duly considered the petition
and it appearing to this City
Council that subject to reserva-
tions concerning the same should be
granted.

Section 2. Therefore, this City
Council does ordain by Ordinance
to be known as No. 149 that Mill
Street lying between Whitney's
Addition in the City of Plainwell
be and hereby is declared vacat-
ed (said street known as River
Street when said Addition was
platted in 1860). This Ordinance
shall be in effect November 25th,
1963.

Mayor, Richard P. Pratt
Clerk, Fannie M. Pratt

THE ENTERPRISE, PLAINWELL, MICH.

Thursday, November 21, 1963

THE PLAINWELL ENTERPRISE

Office at 208 E. Bridge Street, Phone MU 2-5221

ESTABLISHED IN 1896

Charles Barrett, Editor

Second Class Postage Paid at the Post Office, Plainwell, Michigan
Subscription Rates: \$3.00 per year in Allegan, Kalamazoo and Barry
Counties, elsewhere \$4.00. Published every Thursday.

ATTEST:

TRUE COPY OF ORDINANCE NO. 149

Fannie M. Pratt

Fannie M. Pratt, City Clerk

Dated at Plainwell, Michigan this
10th day of December, 1963

MILL STREET...Vacated
November 25th, 1963
CITY OF PLAINWELL
COUNTY OF ALLEGAN
STATE OF MICHIGAN

