

John E. Warner
 27th day of April 1911


of land early that the Plot is a corner city of the Plot
 now the number in the Register of land office, being made
 under the supervision of the Auditor General by having the
 Plot on record and affixing there a carefully prepared
 copy of the dedication and certificate

Date the 27th day of April 1911

State of Michigan }
 County of Allegan }
 ss. I, John E. Warner, Auditor General, do hereby certify that the
 above named John E. Warner, Auditor General, has caused to be
 recorded in the office of the Auditor General, the following
 certificate of land office, being made under the supervision of
 the Auditor General, and affixing there a carefully prepared
 copy of the dedication and certificate

On the 15th day of April A.D. 1869, before me a Notary
 Public, John E. Warner, Auditor General, personally appeared the
 above named John E. Warner, Auditor General, and acknowledged
 to me that he was the author of the above certificate of land
 office, and that he had caused the same to be recorded in the
 office of the Auditor General, and that he had caused to be
 affixed to the same a carefully prepared copy of the
 dedication and certificate

Witness my hand and the seal of my office, this 15th day of April
 A.D. 1869, at Allegan, Michigan.
 John E. Warner, Auditor General.
 My commission expires the 15th day of April A.D. 1870.

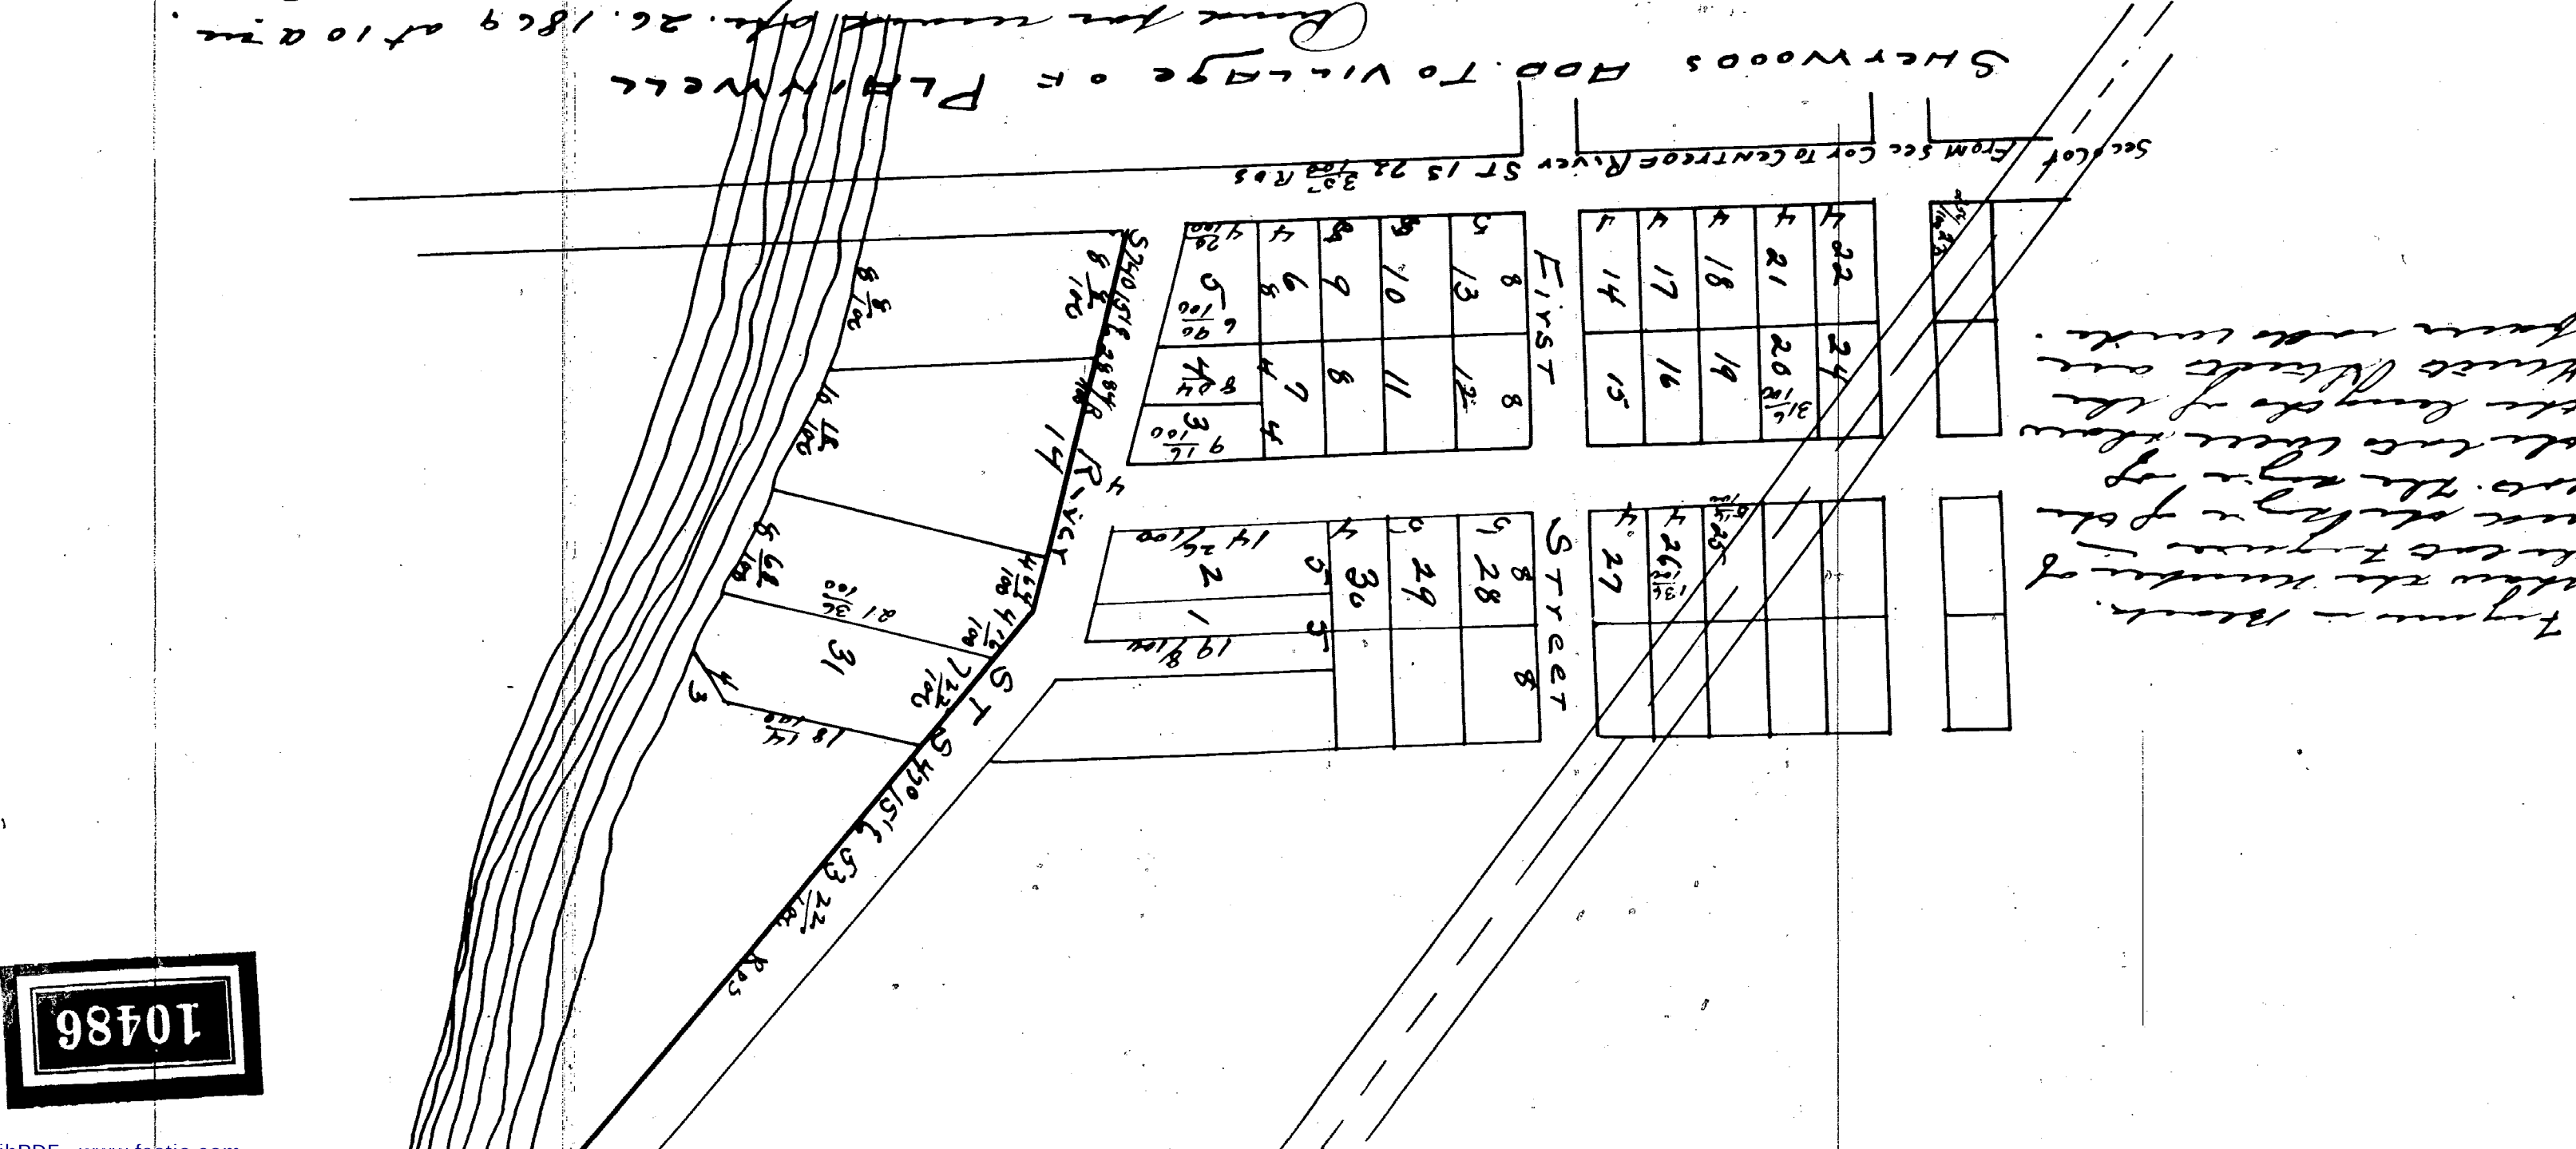

CITY OF PLAINWELL, MICHIGAN

RESOLUTION VACATING SECOND STREET FROM NORTH MAIN STREET EAST TO THE NEW YORK CENTRAL RAILROAD RIGHT OF WAY

WHEREAS, it appears necessary and desirable to vacate that portion of Second Street lying east of North Main Street to the New York Central Railroad right of way and,

WHEREAS, after proper publication of notice on the holding of a hearing, it appears in the best interest of the City of Plainwell that said proposal be granted and that the public has and will have no further need, use or desire for the maintenance of said right of way for public purposes and all persons desiring to be heard having been heard at said public hearing,

BE IT RESOLVED, that Second Street from North Main Street easterly to the New York Central Railroad right of way as shown on Sherwood's Addition of April 15, 1869, is hereby vacated and shall henceforth not be considered a part of the public right of way, SAVING AND RESERVING HOWEVER, a right of way for utilities now or hereafter placed therein,

BE IT FURTHER RESOLVED, that the City Clerk cause a certified copy of this resolution to be recorded in the Office of the Register of Deeds for Allegan County and another certified copy be sent to the Auditor General of the State of Michigan.

CERTIFICATE

The foregoing resolution was duly adopted by the City Council of The City of Plainwell, Michigan, on the 14th day of June 1965.

Fannie M. Pell, City Clerk.

