
I Hereby certify that this Plat is a correct copy of the Plat now on Record in the Register of Deeds Office, being made under the supervision of the Auditor General by tracing the Plat on Record and affixing thereto a carefully compared copy of the Dedication and Certificates
Dated the 3rd day of May 1911
Alton B. Ward
Clerk, Aud Gen Dept.


PLAT OF CHICAGO ADDITION TO MACATAWA PARK

ALLEGAN CO; MICHIGAN

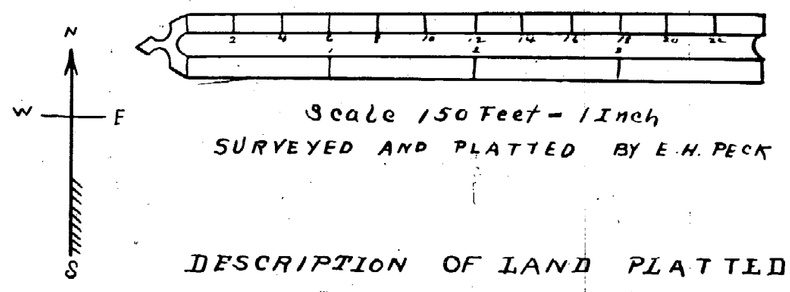

Scale 150 Feet - 1 Inch

SURVEYED AND PLATTED BY E.H. PECK

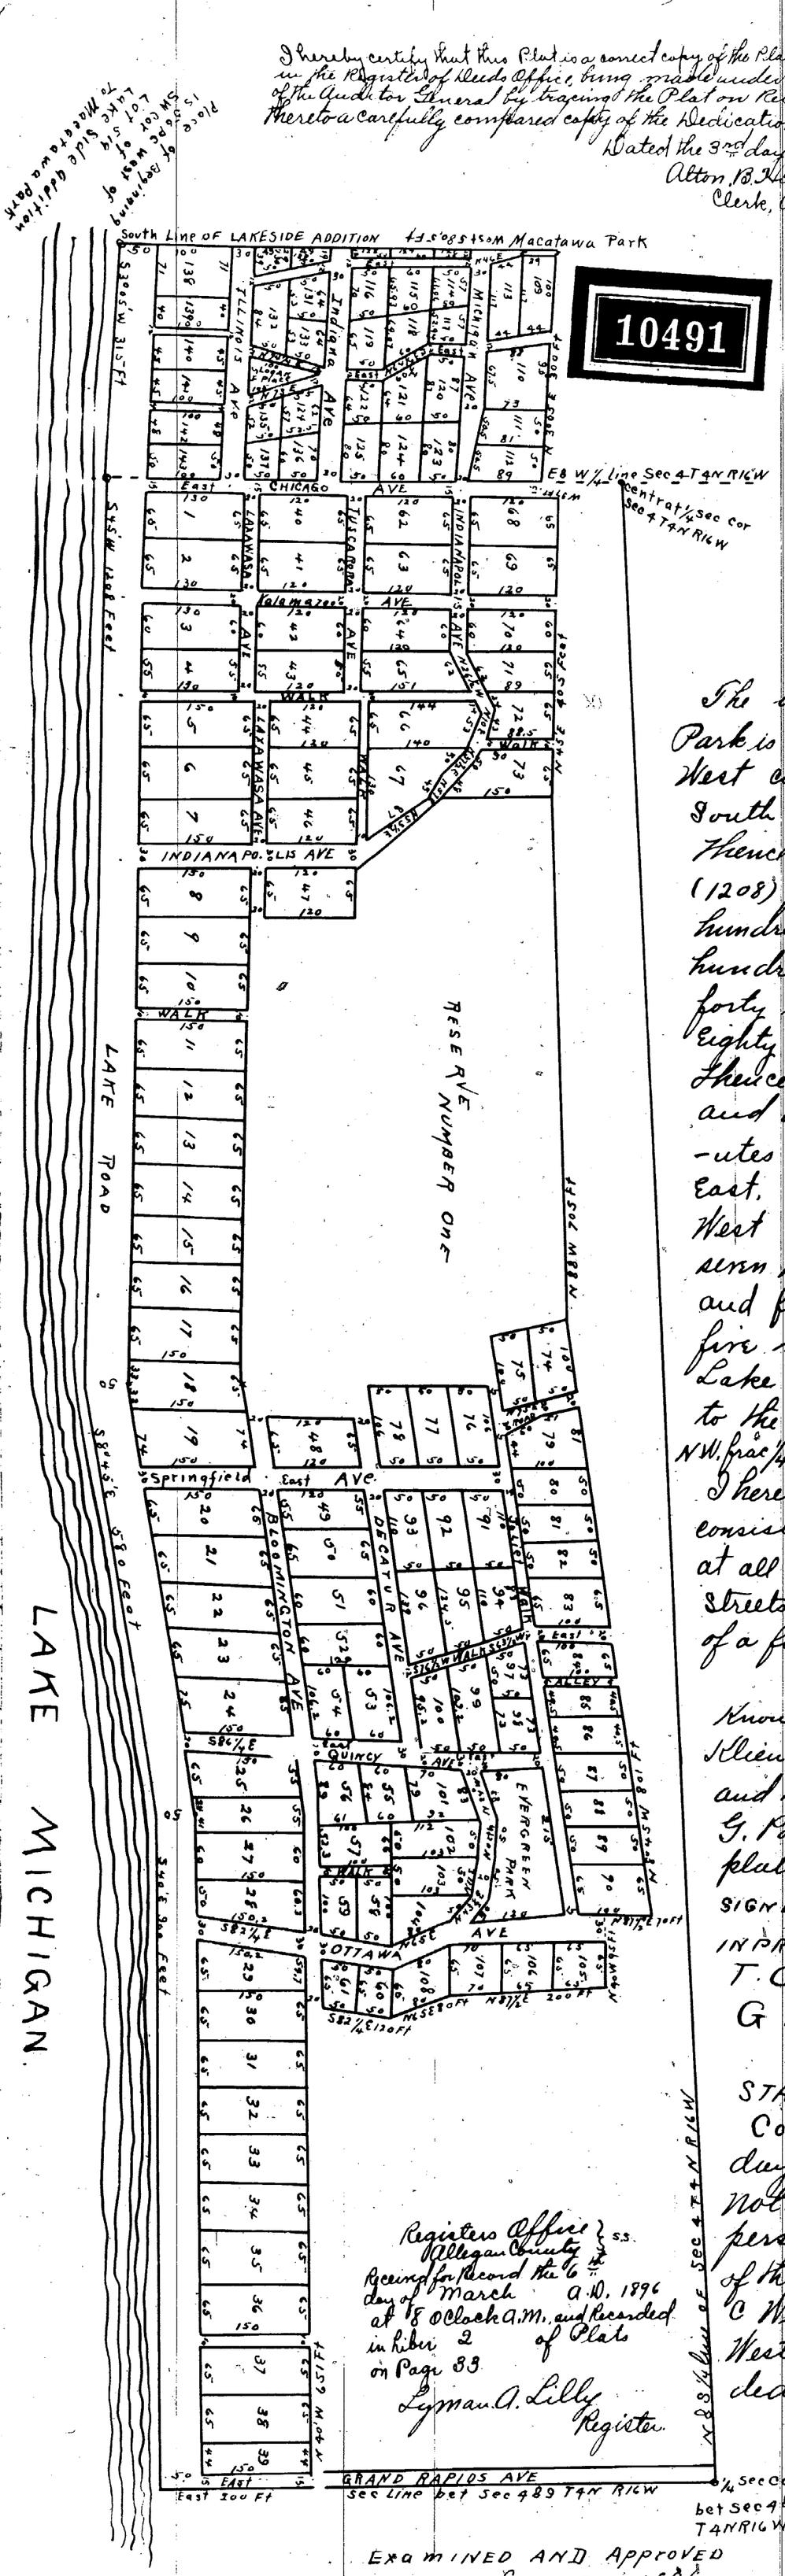
10491
South Line of LAKESIDE ADDITION
S 89° 45' E 315 Ft
Macatawa Park
Indiana Ave
Illinois Ave
Michigan Ave
CHICAGO AVE
E & W 1/4 Line Sec 4 T 4 N R 16 W
Central 1/4 Sec Cor Sec 4 T 4 N R 16 W
Kalamazoo AVE
Tuscarora
Lawawasa Ave
Indianapolis Ave
WALK
RESERVE NUMBER ONE
LAKE ROAD
LAKE MICHIGAN
S 89° 45' E 1308 Feet
S 89° 45' E 330 Feet
Springfield
East AVE
Bloomington AVE
Decatur AVE
ALLEY
Quincy AVE
EVERGREEN PARK
Ottawa AVE
GRAND RAPIDS AVE
sec line bet Sec 4 & 9 T 4 N R 16 W
N 89 1/2 E 200 Ft
S 89 1/2 E 120 Ft
N 89 1/2 E 108 Ft
N 89 1/2 E 330 Ft
S 89 1/2 E 330 Ft
S 89 1/2 E 330 Ft
S