
10497

# JOHNSTON AND SANDERSON'S SUBDIVISION OF OUT LOT 48 JOSEPH CAMPAU FARM P.C. No 609

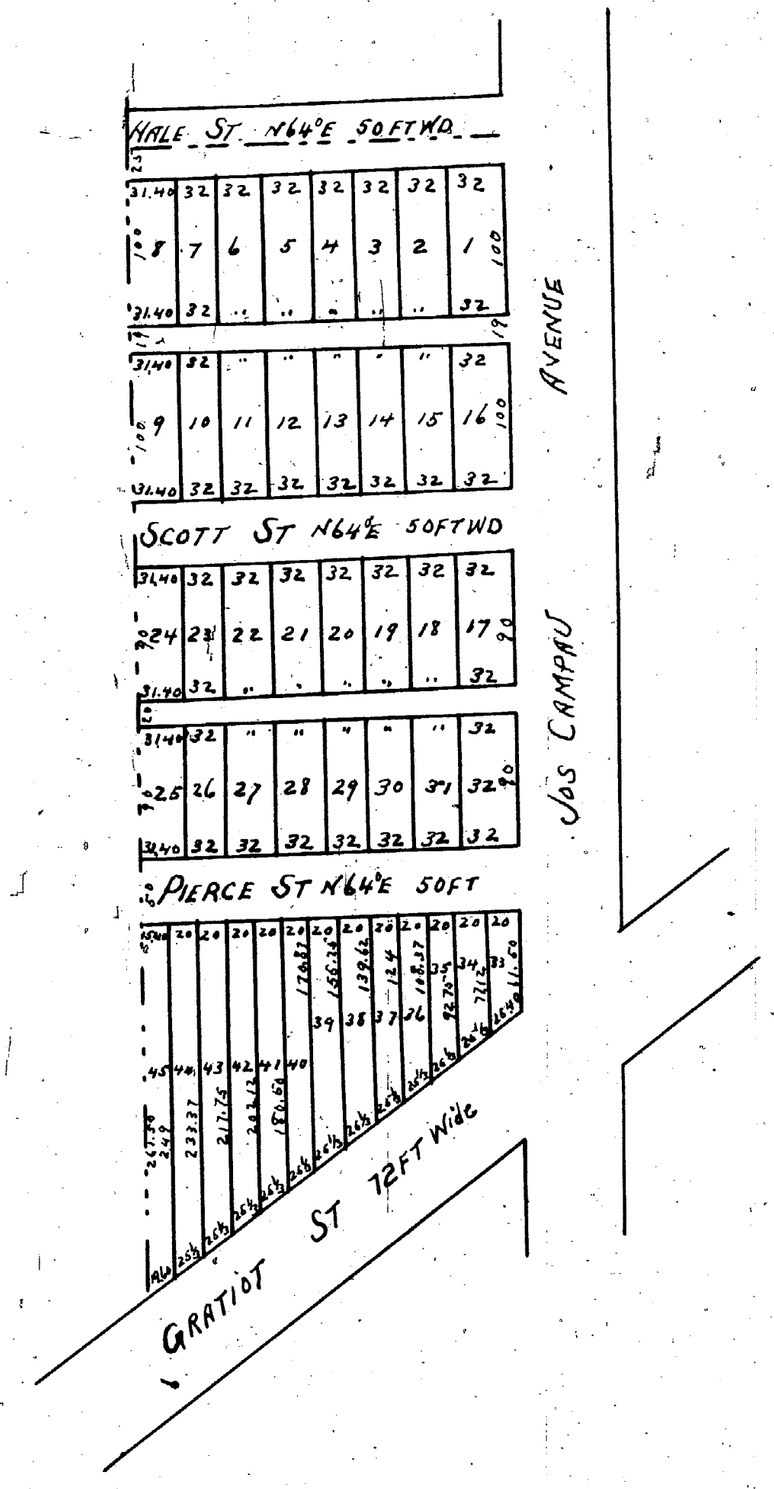


Received for record June 12th 1871 at 11¼ O'clock a.m.
Alonzo Eaton Register
I certify the above to be correct Detroit May 15th 1871
John F Munro Surv.
Approved May 29th 1871 Thos J Campau, Emory Wendell } Commrs. on Plan of the City

Know all men by these presents that we Augustus P Thompson and J. Huff Jones executors of the estate of Catherine H Jones deceased do. hereby dedicate the streets and alleys laid out on the accompanying plat to the use of the public forever reserving to themselves and their grantees and assigns the reversion thereof when they shall cease to be used as public streets and alleys Given under our hand and seal this 18th day of May A.D. 1871

Signed + sealed in presence of
Henry Spayth
Sheldon T Vieh
C a Kent
Henry a Chaney

A.P. Thompson
J Huff Jones

State of Michigan } ss.
County of Wayne }

on this 18th day of May A.D. 1871 appeared before me a notary public in and for said county J. Huff Jones Known to me to be the person who executed the accompanying dedication and acknowledged the same to be his free act and deed.

Henry A Chaney
Notary Public Wayne County Michigan

State of New York } ss
County of Erie }

On this 19th day of May A.D. 1871, personally appeared before me a commissioner appointed by the Governor of the state of Michigan to take the acknowledgement of deeds etc. at Buffalo in said county Augustus P Thompson Known to me to be the person who executed the accompanying dedication and acknowledged that he had executed the same Witness my hand and official seal the day and year aforesaid

(seal) Sheldon T Vieh

Received for record May 29th 1871 at 11 O clock a.m.
Alonzo Eaton Register

The above is correct upon Survey Detroit
Correct Eugene Robinson City Surveyor
Approved May 29th 1871
Thos J Campau, Emory Wendell } Commrs

Know all men by these presents That we John W Johnston and Walter Sanderson of Detroit Wayne County Michigan have caused the annexed plat or map of Johnstone and sandersons subdivision of Out Lot number forty eight (48) of the Joseph Campau Farm Private Claim number six hundred and nine (609) to be made by John F. Munro Surveyor and do hereby adopt the same and dedicate to the use of the public the streets and alleys therein laid out reserving to ourselves our heirs and assigns the reversion thereof whenever the same shall be discontinued by law. Witness our hands and seals this eleventh day of May, 1871

In presence of
Philip C Gray
R. C. Smith

J. W. Johnston
Walter Sanderson

State of Michigan } ss On this 29th day of May 1871 before me a
County of Wayne } Notary Public in and for said County personally came the above named John W Johnston and Walter Sanderson Known to me to be the persons who executed the annexed plat and acknowledged the same to be their free act and deed

Ralph C. Smith
Notary Public
Wayne Co
Michigan


This is to certify that the above plat has been compared with the original plat of record in the office of Register of Deeds of Wayne County and found to be a true copy of the same
A H Willmarth
Surveyor

I hereby certify that these plats are correct copies of the plats now on record in the Register of Deeds office being made under the supervision of the Auditor General by tracing the plats on record and affixing thereto carefully compared copies of the dedications and certificates
Dated this 19th day of July 1910

John B La Fountain
Clerk And Gen Dept

10498

# PLAT OF THE JONES PROPERTY KNOWN AS THE BEARD AND GREELY CLAIMS SECTION 3 GOVERNOR & JUDGES PLAN OF THE CITY OF DETROIT.

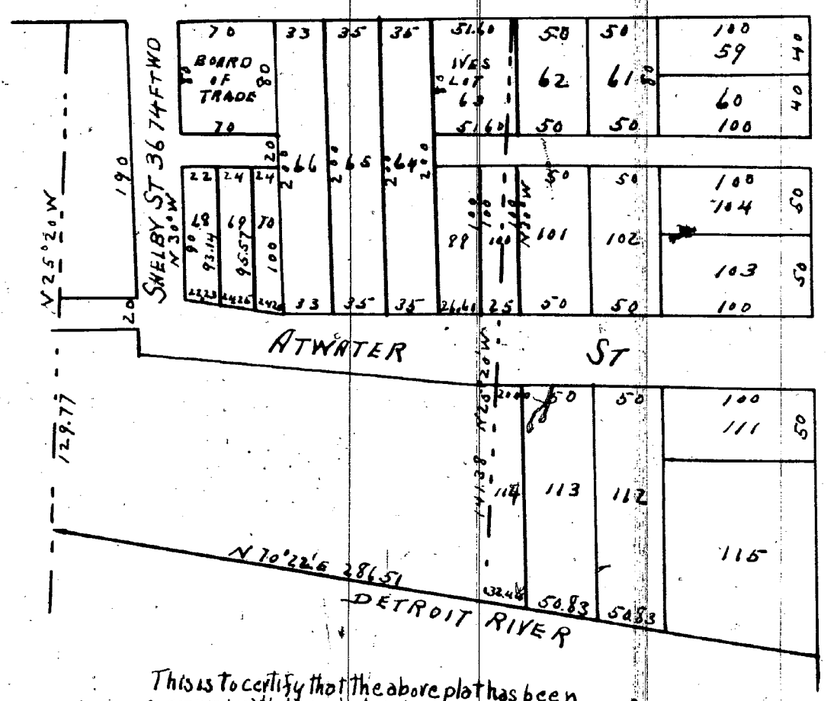


This is to certify that the above plat has been compared with the original plat of record in the office of Register of Deeds of Wayne County and found to be a true copy of the same
A H Willmarth
Surveyor