10508

SUBDIVISION OF ..LOTS Nº 33,34,35,39 AND 40 OF.. — ..JOHNSTON SUBDN OF.. — ..P. C'S 727 AND 729..

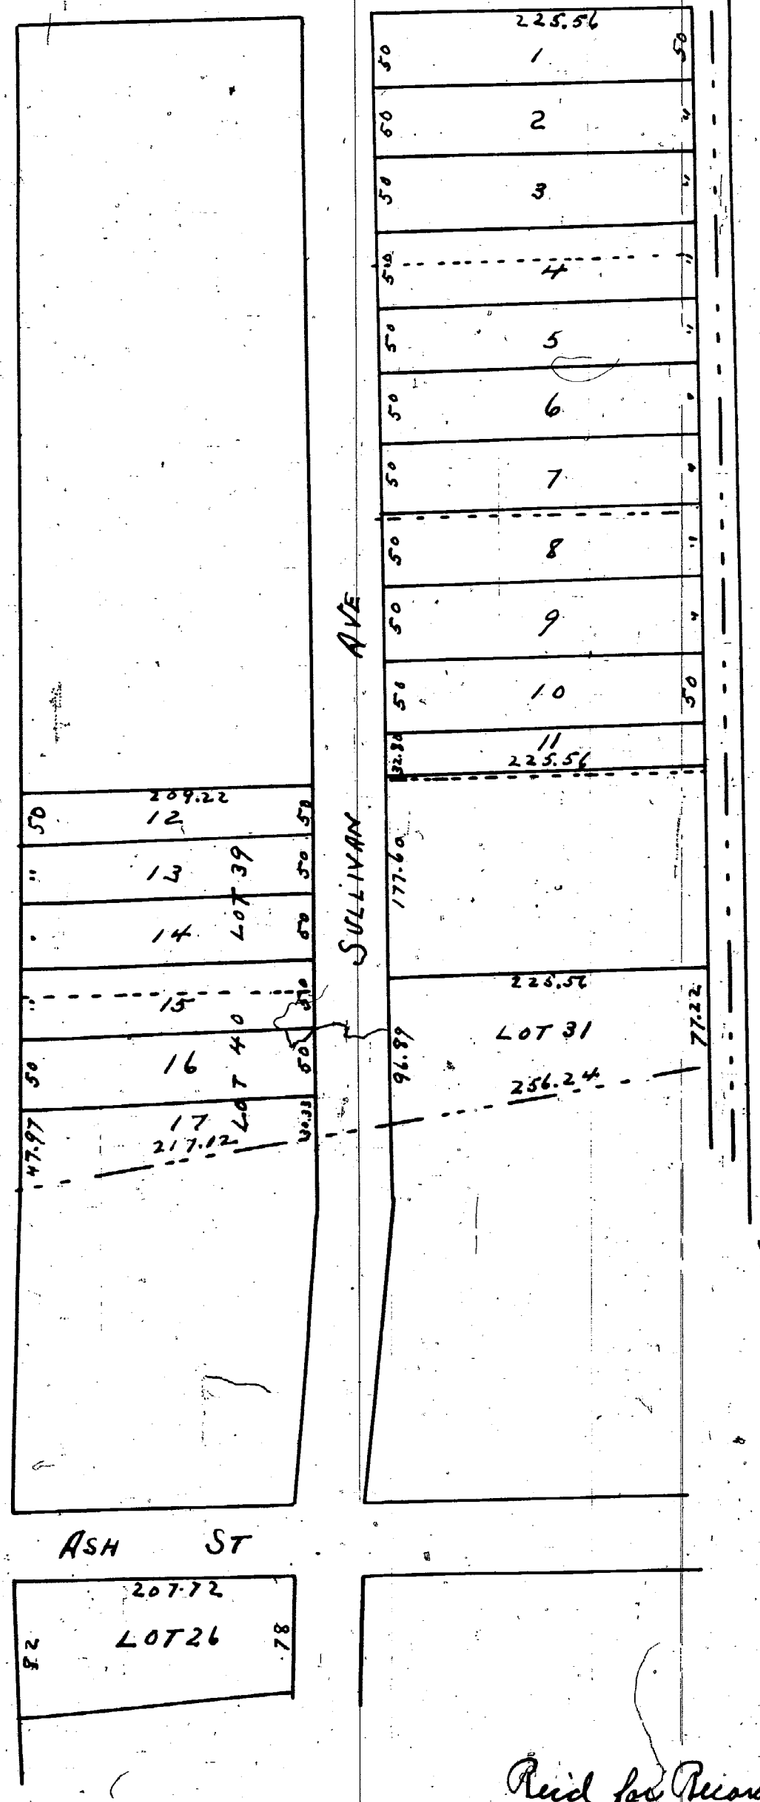

Recd for Record June 21st 1870 at 3 O'clock P.M.
Alonzo Eaton Register

The above plats are correct from Calculation John F Munro Surv.
I William Jepp Executor of the last Will of John W. Blackman decd late of Detroit in said County and I Ann Blackman Sole Devisee in said Will Mentioned do hereby declare the annexed to be a plat of subdivision into small Lots Nos 1 to 17 inclusive of Lots 33, 34, 35, 39, 40 of Johnstons subdivision of Private Claims 727 and 729 North of Chicago Road Dated May 21-1870

Witness
John N Fletcher
Chas L. Allenbury

W Jepp Executor
Ann Blackman

State of Michigan } ss
Wayne County }

On this 21st day of June A.D. 1870 personally appeared before me the undersigned the above named William Jepp Executor of the last Will of John W. Blackman decd. and Ann Blackman widow and sole devisee of said John W. Blackman known to me to be the persons who subscribed the above declaration & severally acknowledged (the said Jepp as Executor aforesaid & said Ann Blackman in her own right) that the above plat & declaration thereof is their free act and deed

Chas L. Allenbury Notary Public
Wayne County
Michigan

(Stamp 5¢) (SEAL)

This is to certify that the above plat has been compared with the original plat of record in the office of Register of Deeds of Wayne County and found to be a true copy of the same.
A H Willmarth
Surveyor

I hereby certify that these plats are correct copies of the plats now on record in the Register of Deeds office being made under the supervision of the Auditor General by tracing the plats on record and affixing thereto carefully compared copies of the dedications and certificates.
Dated this 6th day of July 1910

John La Fountain
Clerk And Gen Dept.

10509

PLAT OF PART OF ..OUT LOT 27.. — ..ST AUBIN FARM.. —
DETROIT 1864

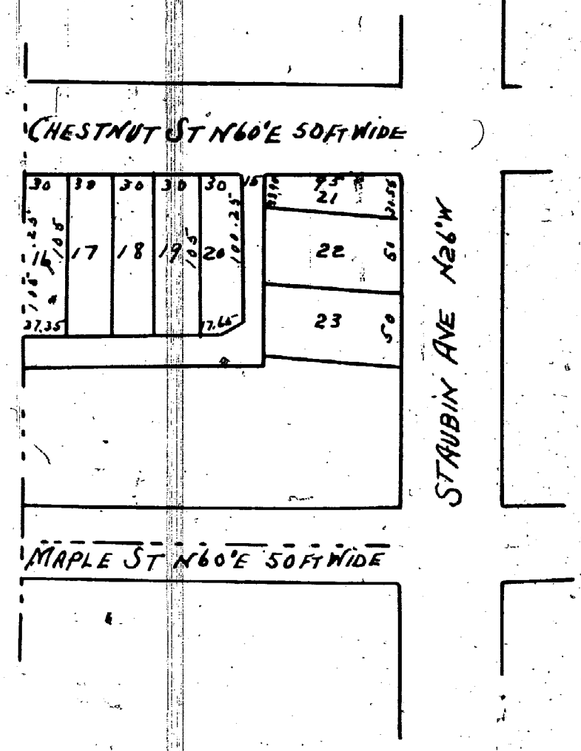

Recd for Record July 13th 1870 at 3 1/2 O'clock P.M.
Alonzo Eaton Register

Know all men by these presents That we Nemiitta Morass and Antoine Morass her husband of the City of Detroit Wayne County state of Michigan do hereby dedicate forever to the City of Detroit as a Public highway all the following described Lands to wit. The Southerly Twenty five (25) feet off the Southerly portion of Out Lot No. 27 St Aubin. farm - said piece of land being a strip twenty five feet in width and two hundred and sixty feet in length next to and adjoining Maple street between the westerly line of the St Aubin farm and St Aubin Avenue

Witness our hands and seals at Detroit this 12th day of July A.D. 1870

In presence of
Henry Campau
Jannie Kling

Antoine Morass
Nemiitta Morass

State of Michigan } ss
Wayne County }

On this twelfth day of July A.D. 1870 personally appeared before me the undersigned a Notary Public in and for said County Nemiitta Morass and Antoine Morass her husband known to me to be the persons described in and who executed the foregoing instrument and who severally acknowledged the same to be their free act and deed and the said Nemiitta Morass wife of the said Antoine Morass on a private examination by me separate and apart from her said husband acknowledged that she executed the same freely and without fear or compulsion on the part of any one

Henry Campau Notary Public
Wayne County Mich

Approved July 12th 1870
Geo. S. Frost }
M. F. Dickinson } Comrs

This is To certify that the above plat has been Compared with the original plat of record in the office of Register of Deeds of Wayne County and found to be a true copy of the same
A N Willmarth
surveyor